


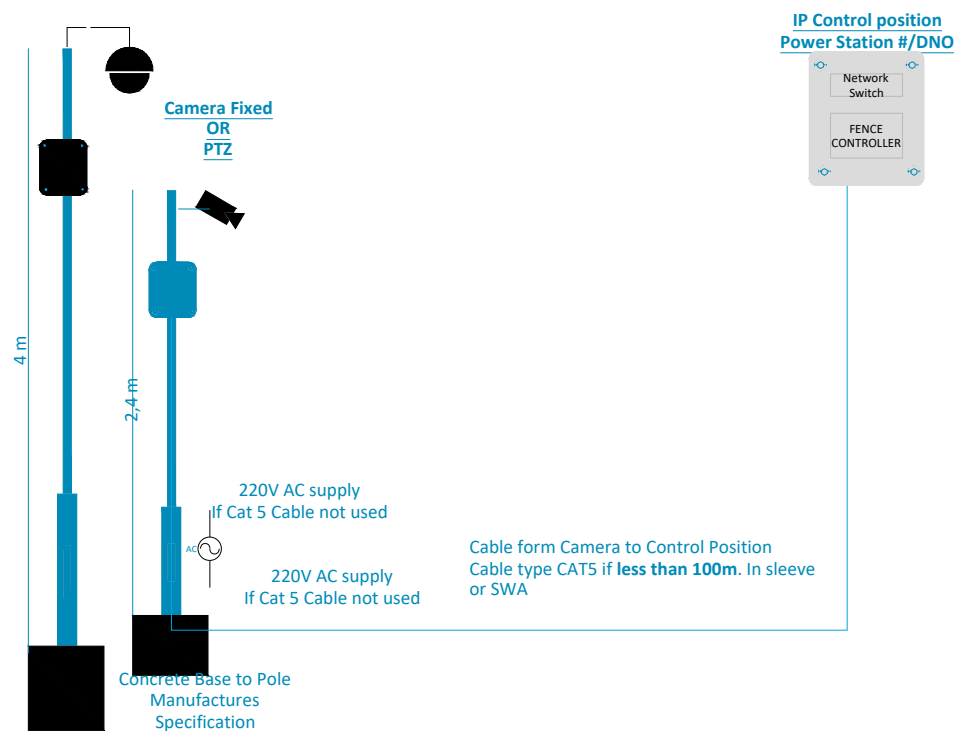

Project: Totmonslow

Location: Totmonslow,
UK

52.9509, -2.0125

Title: Camera Post

Drawn: Detra Solar / SO Checked: AP

Scale: 1:50@A4 Date: 22/05/25

Drawing No: - Rev: 4



Sustainable Bright Ltd
Building 2, Guildford business park,
GU2 8XG, Guildford,
United Kingdom
www.sustainablebright.com



Detra Solar
Lvovo str, 25-104,
LT-09320 Vilnius
www.detrasolar.com

Site verify all dimensions prior to construction. Report all discrepancies to the drawing originator immediately. This drawing is to be read in conjunction with all relevant documents and drawings.

