



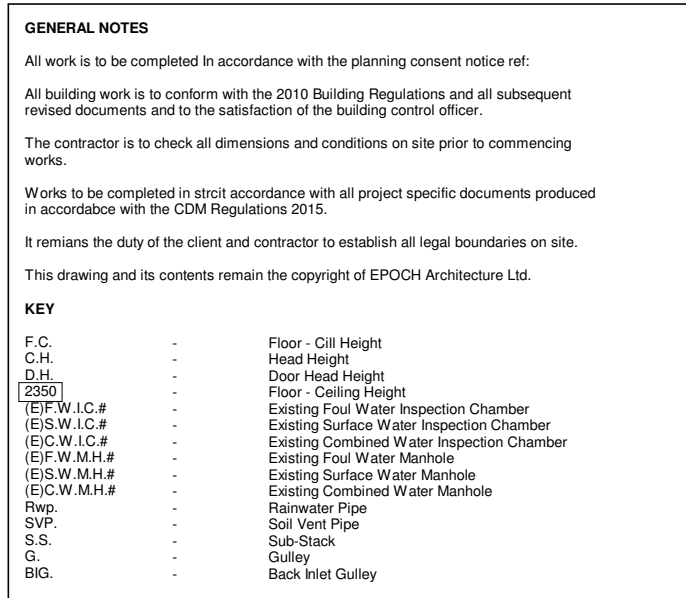


DRAWING NOTES:

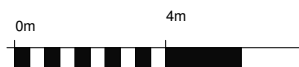

0m 4m 8m 12m 16m

VISUAL SCALE 1:200 @ A1

C	Further clarification of separation of garage and extension added		10/05/25
B	Separation of garage and extension clarified		22/04/25
A	Proposed works to garage removed		08/04/25
Rev:	Details:	By/Chk	Date:

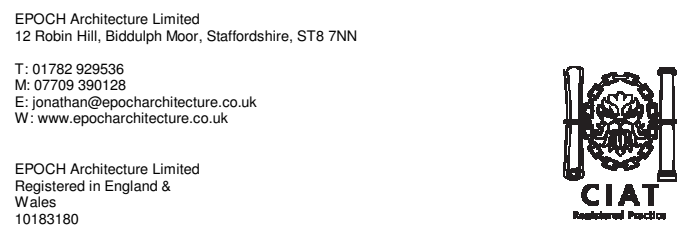

Client:			
Ms Burns			
Project: 1 Hazel Grove, Biddulph Moor Extension & Alterations			
Drawing Title: Existing & Proposed Block Plans			
Stage:		Status:	
Drawn By: Author		Date: 04/02/25	Scale: 1 : 200
EPOCH Project Number:		Client Project Number:	Sheet Size: A1
P392 - 206 PP04			Revision: C

