

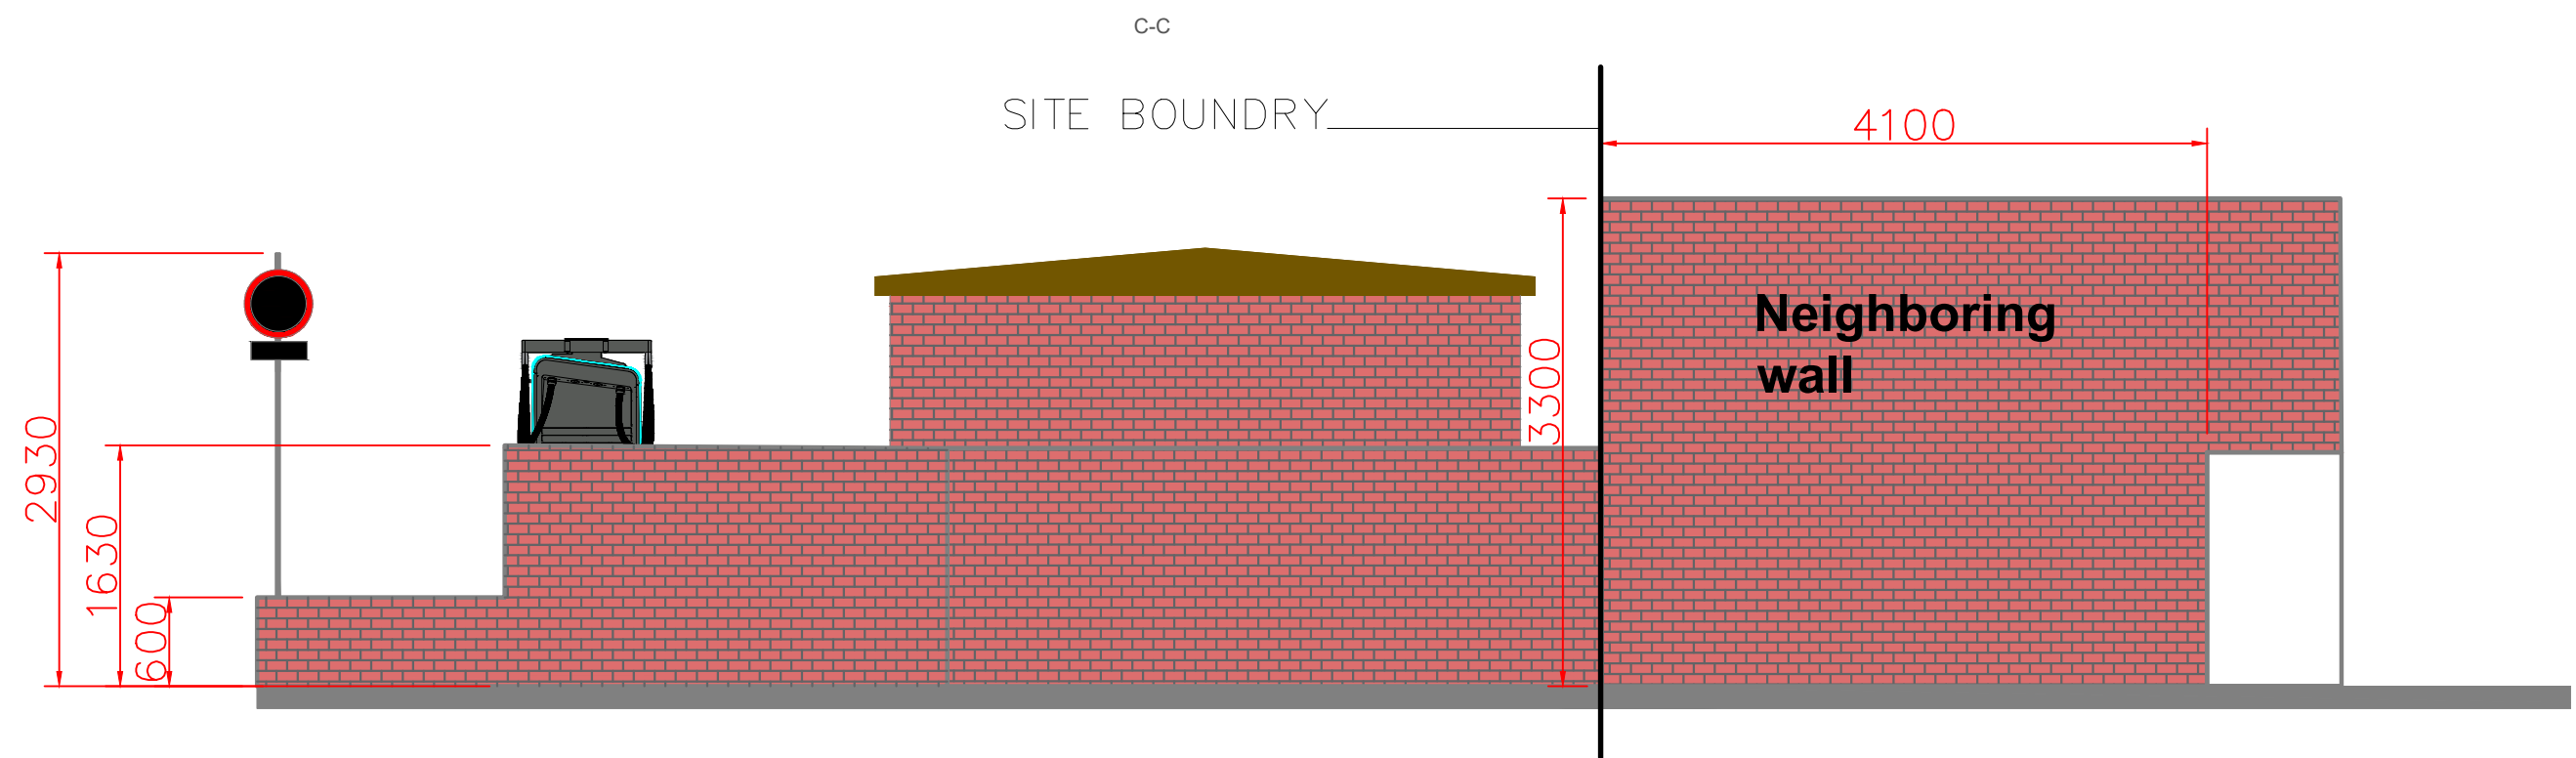


1:50

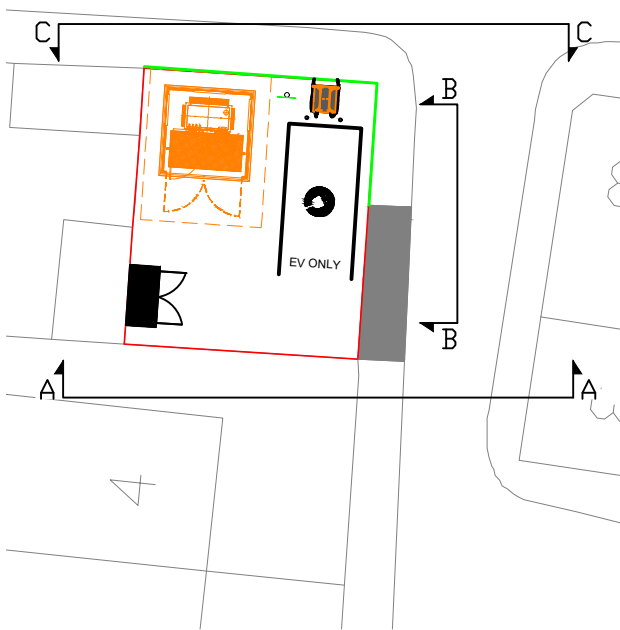

SITE LOCATION PLAN - 1:1250

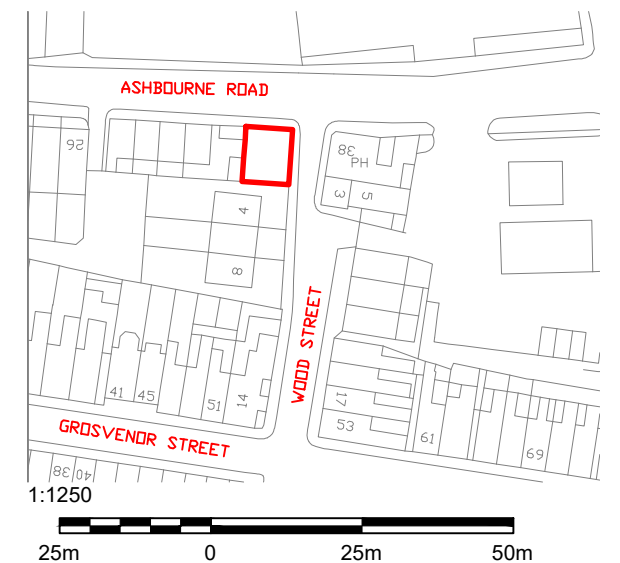

N	27/05/25	AS	ELEVATIONS UPDATED	JH	IC
M	14/03/25	AS	WALL HEIGHT & SIGN POST CHANGED	JH	IC
L	17/02/25	AS	WALL CHANGED TO STEP DOWN	JH	IC
K	26/11/24	AS	WALL CHANGED TO 600mm FROM 5FT	JH	IC
J	01/11/24	AS	SUBSTATION CHANGED TO BRICK BUILT	JH	IC
H	11/09/24	MM	ROTATED THE SUBSTATION & MOVED BAY	JH	IC
G	06/09/24	MM	ROTATED THE SUBSTATION & MOVED F.P.	JH	IC
REV	DATE	BY	DESCRIPTION	CHK	APD



Zest Eco Ltd, Bond House, The Bourse,
Boar Lane, Leeds, LS1 5EN
web—Zest.uk.com email—operations@zest.uk.com

CLIENT
—

DESIGN
ZEST

SCALE
1: 50

DATE
MAR'24

DRAWN
MM

CHECKED

APPROVED

SHT
A3

DRAWING No.
ZST—0000—09

PROJECT
WOOD STREET, LEEK
ST13 5AT

TITLE
SITE PROPOSED ELEVATION