


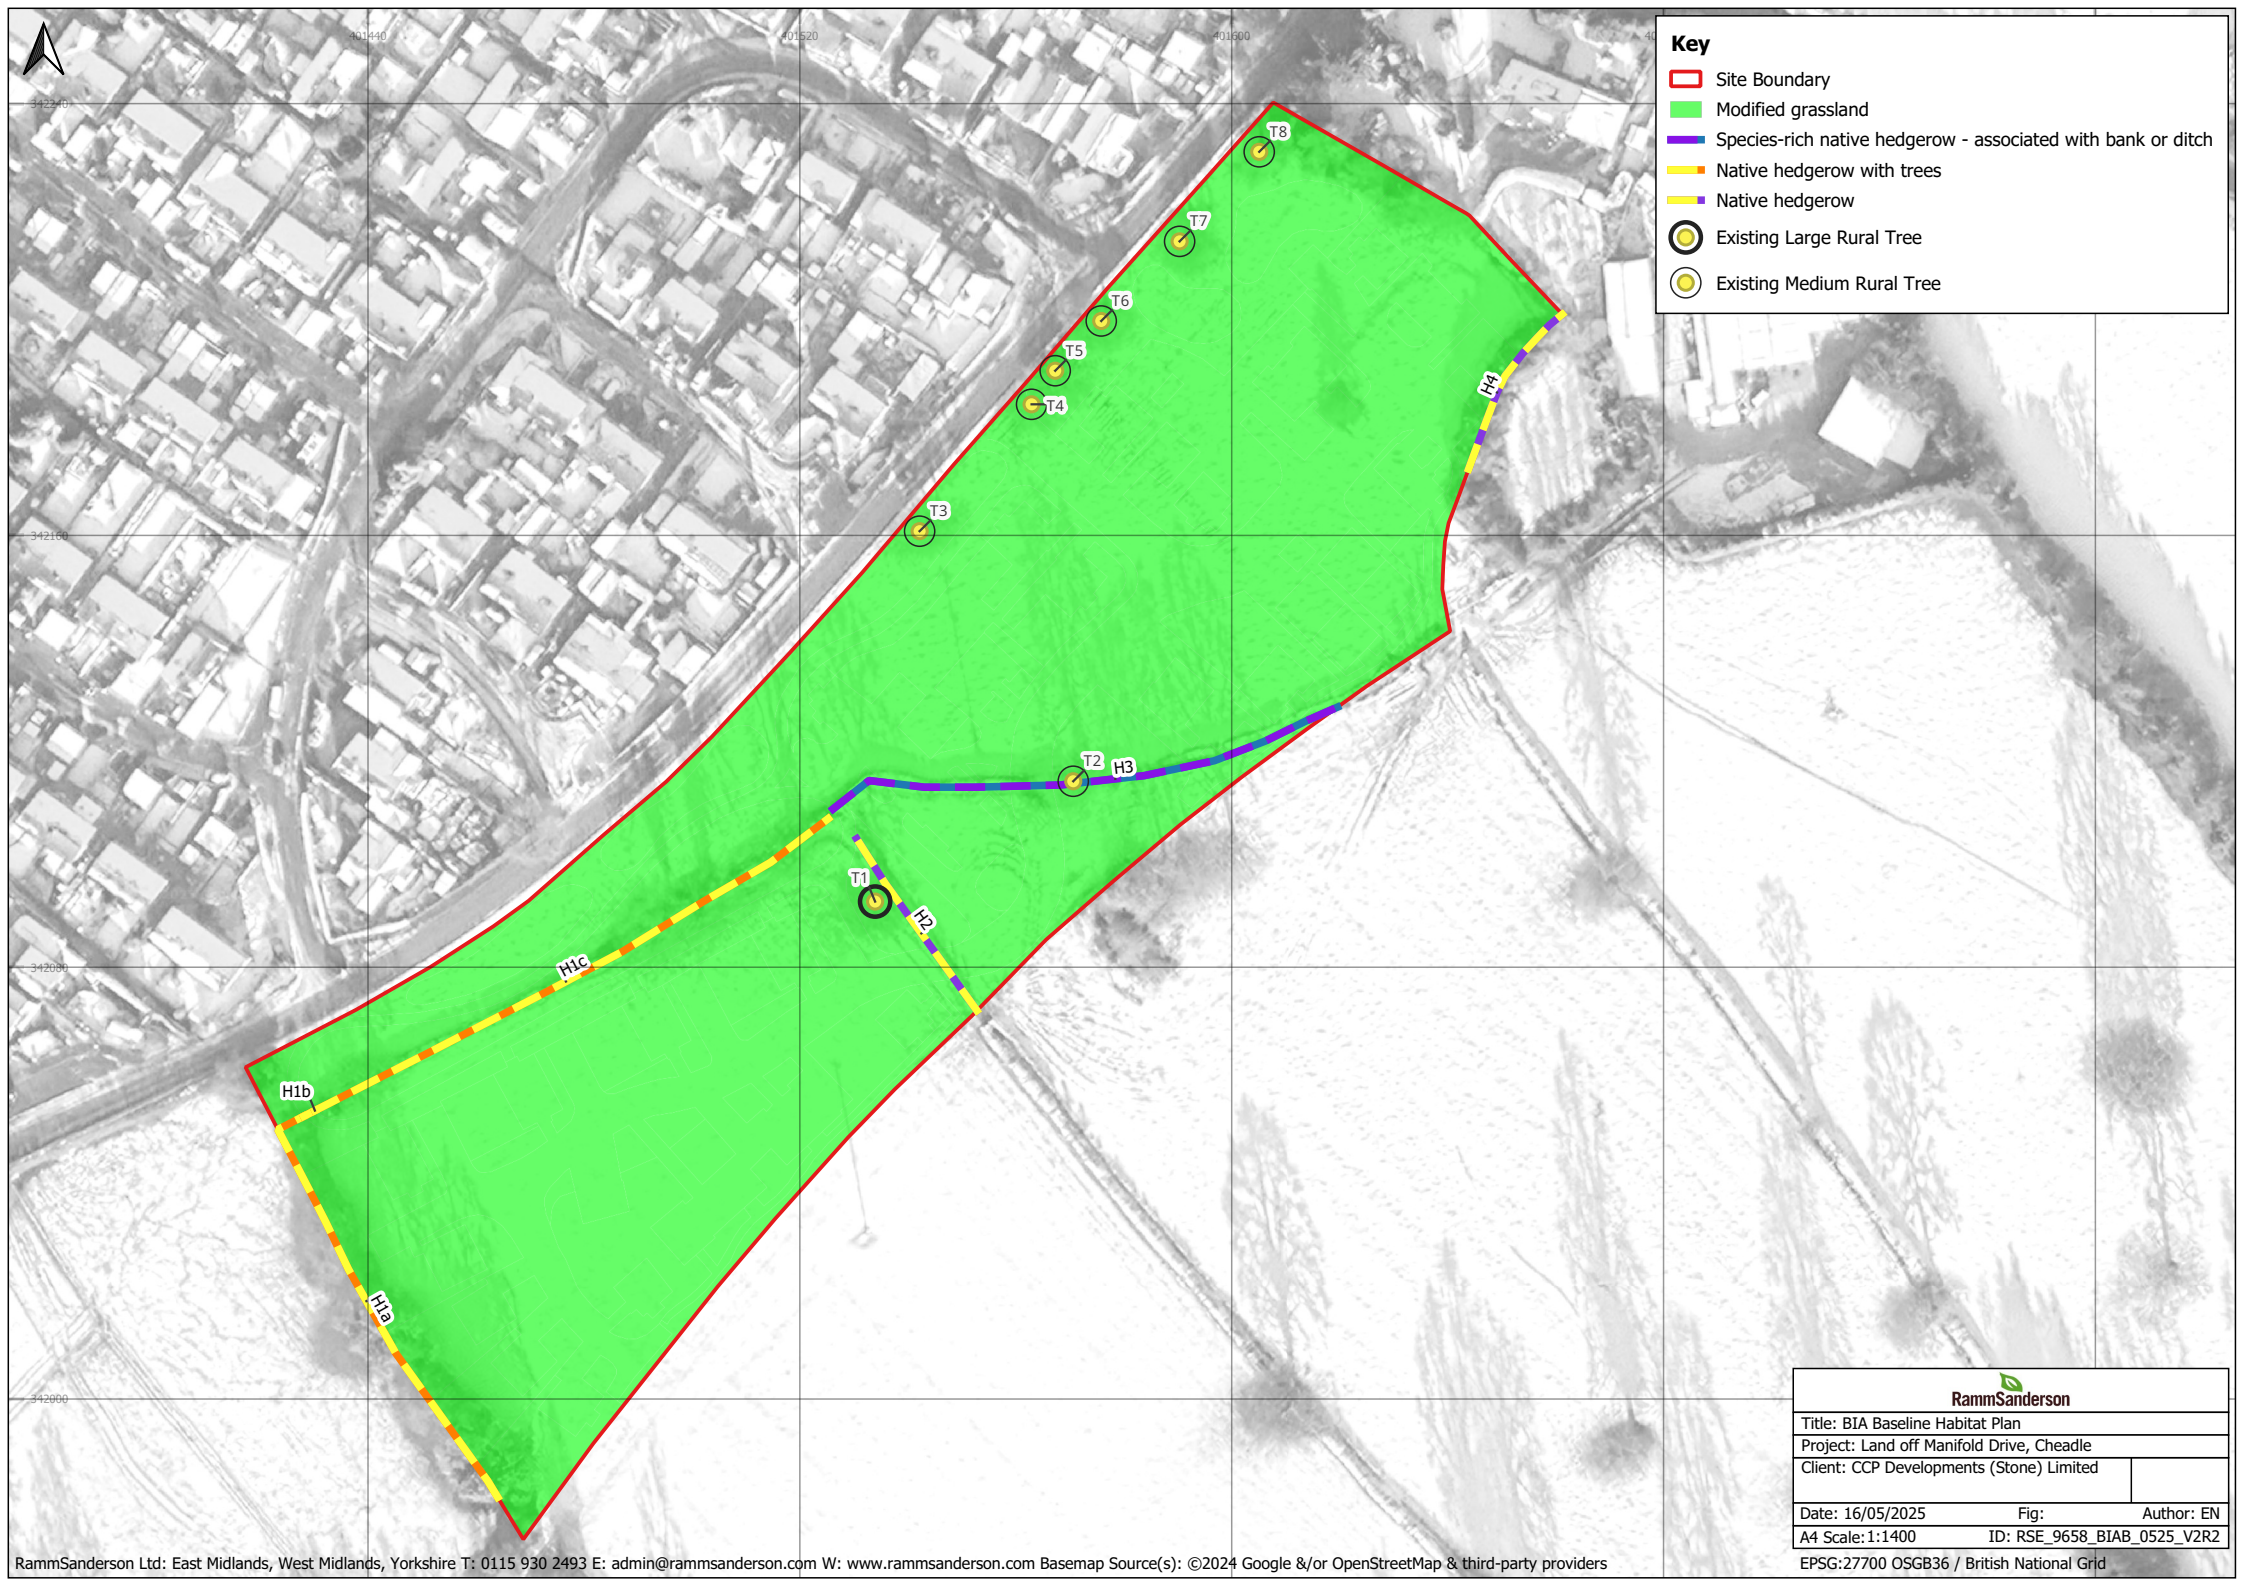

Key

Site Boundary

Modified grassland

Species-rich native hedgerow - associated with bank or ditch

Native hedgerow with trees

Native hedgerow

Existing Large Rural Tree

Existing Medium Rural Tree

RammSanderson

Title: BIA Baseline Habitat Plan

Project: Land off Manifold Drive, Cheadle

Client: CCP Developments (Stone) Limited

Date: 16/05/2025

Fig:

Author: EN

A4 Scale: 1:1400

ID: RSE_9658_BIAB_0525_V2R2