




EXISTING NORTH WEST ELEVATION

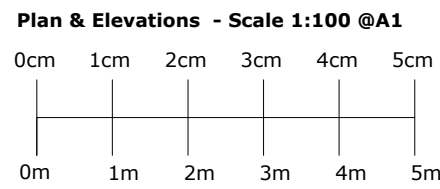

APPROVED NORTH EAST ELEVATION

APPROVED PLAN AND ELEVATIONS OF PORTAL FRAME BUILDING
APPROVAL DET/2024/0003

APPROVED SOUTH WEST ELEVATION

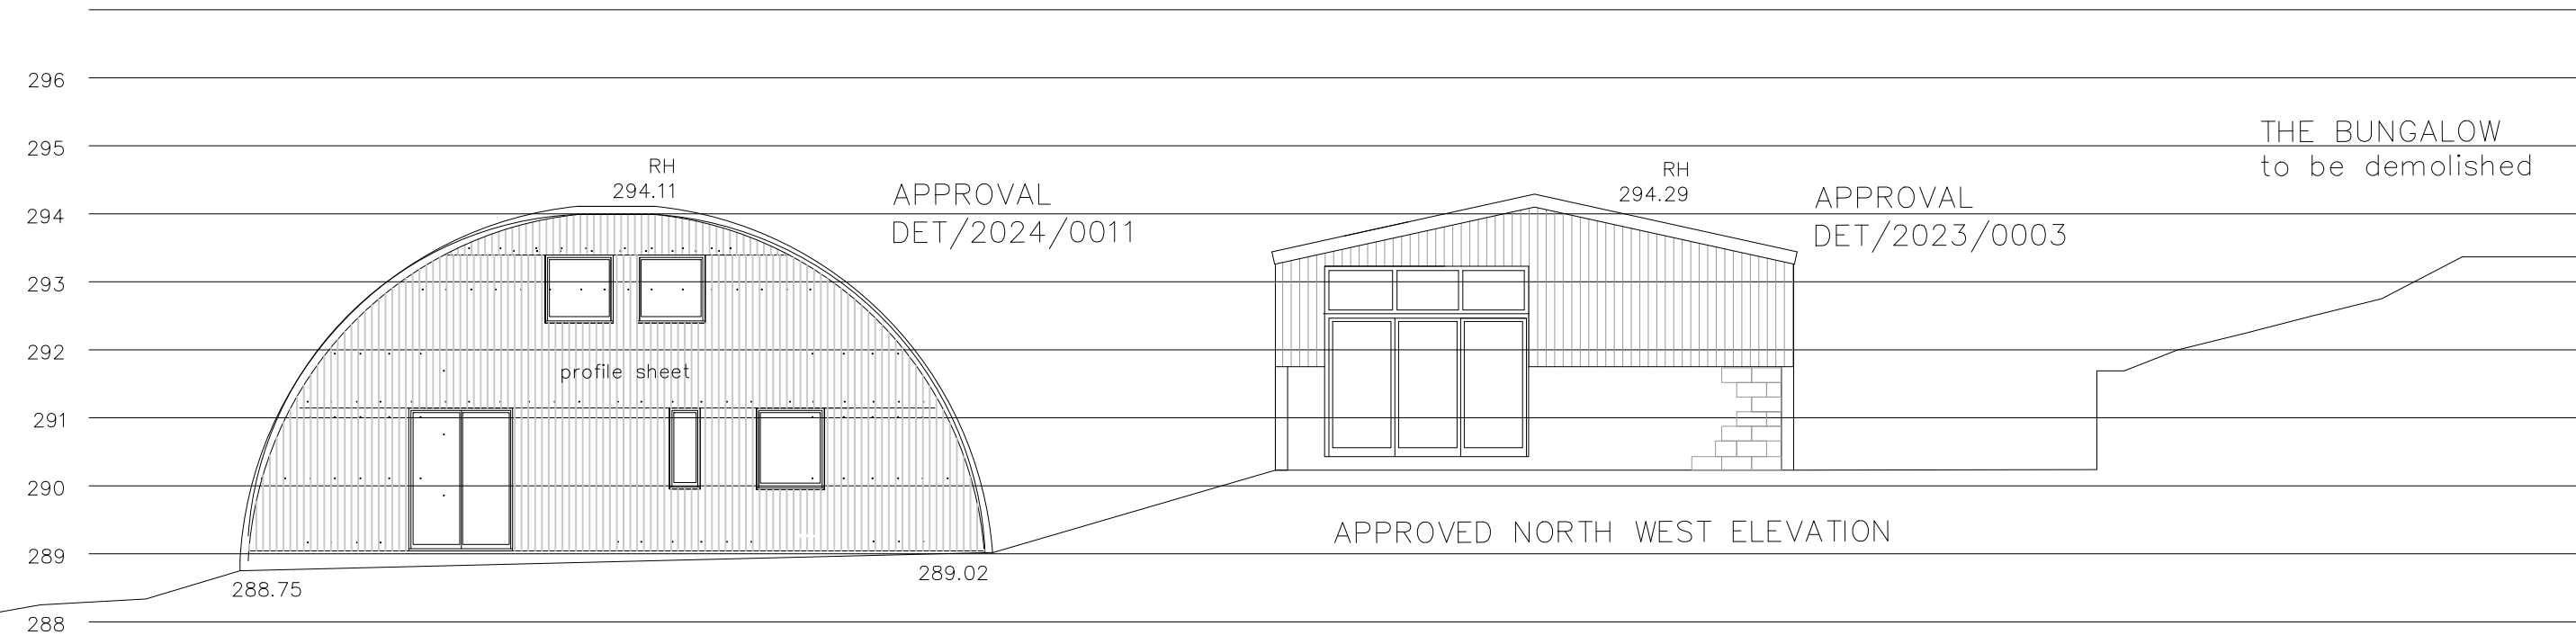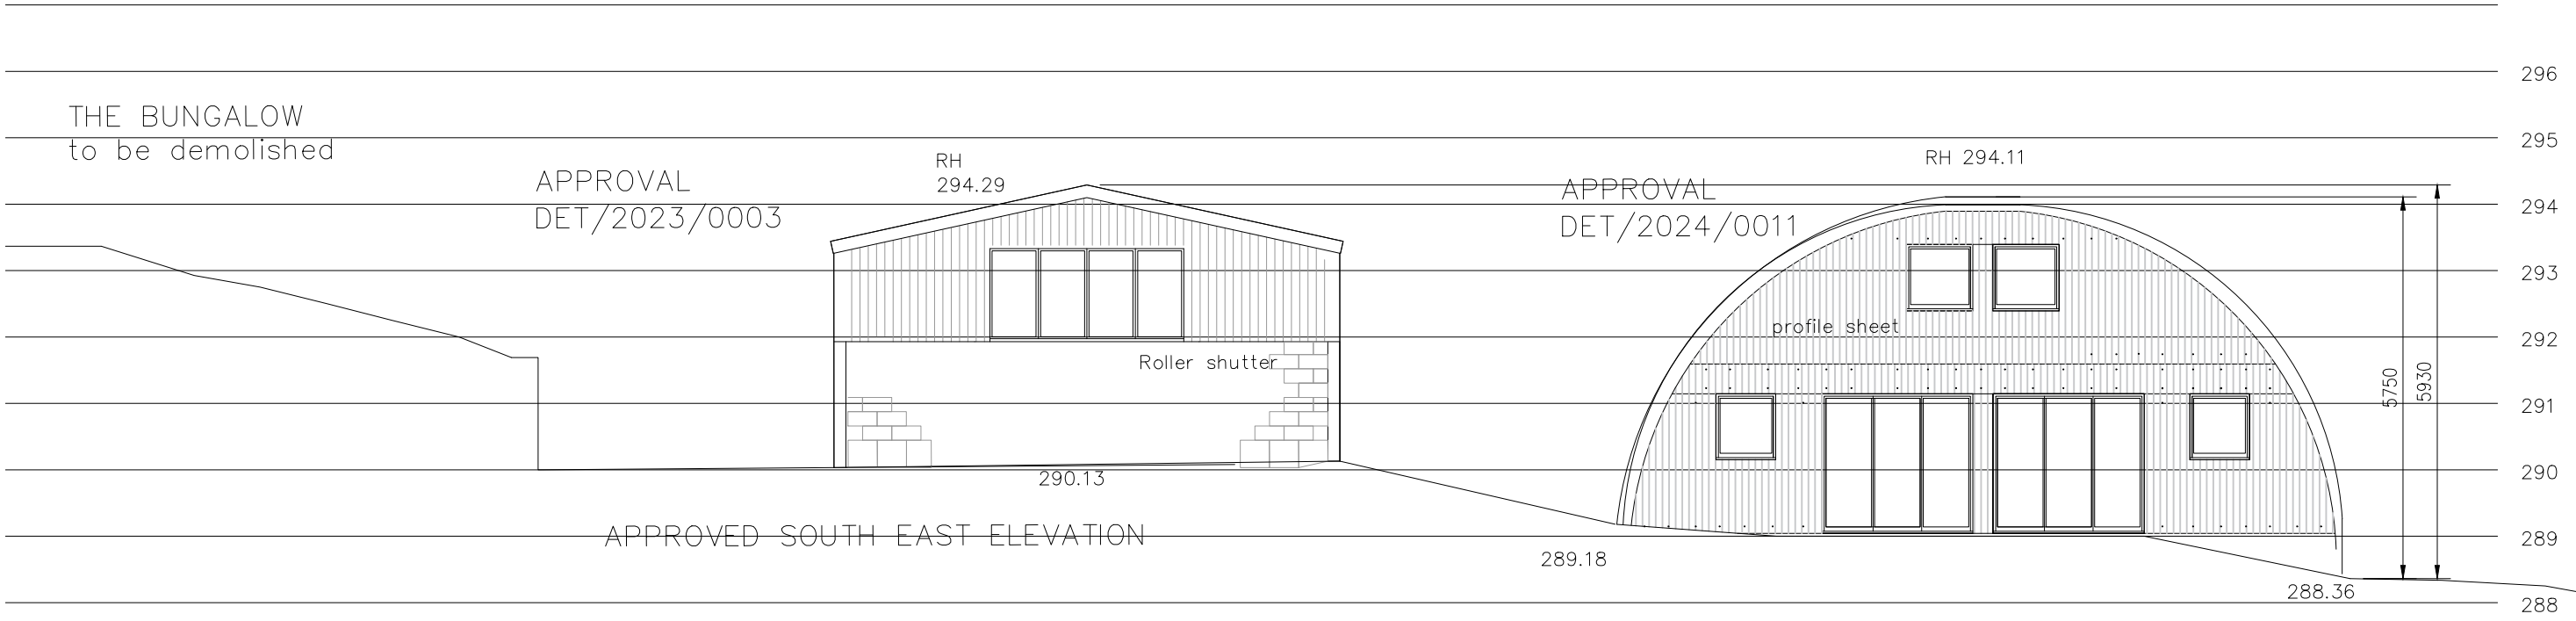

APPROVED PLANS AND ELEVATIONS OF DUTCH / NISSEN BARN

