

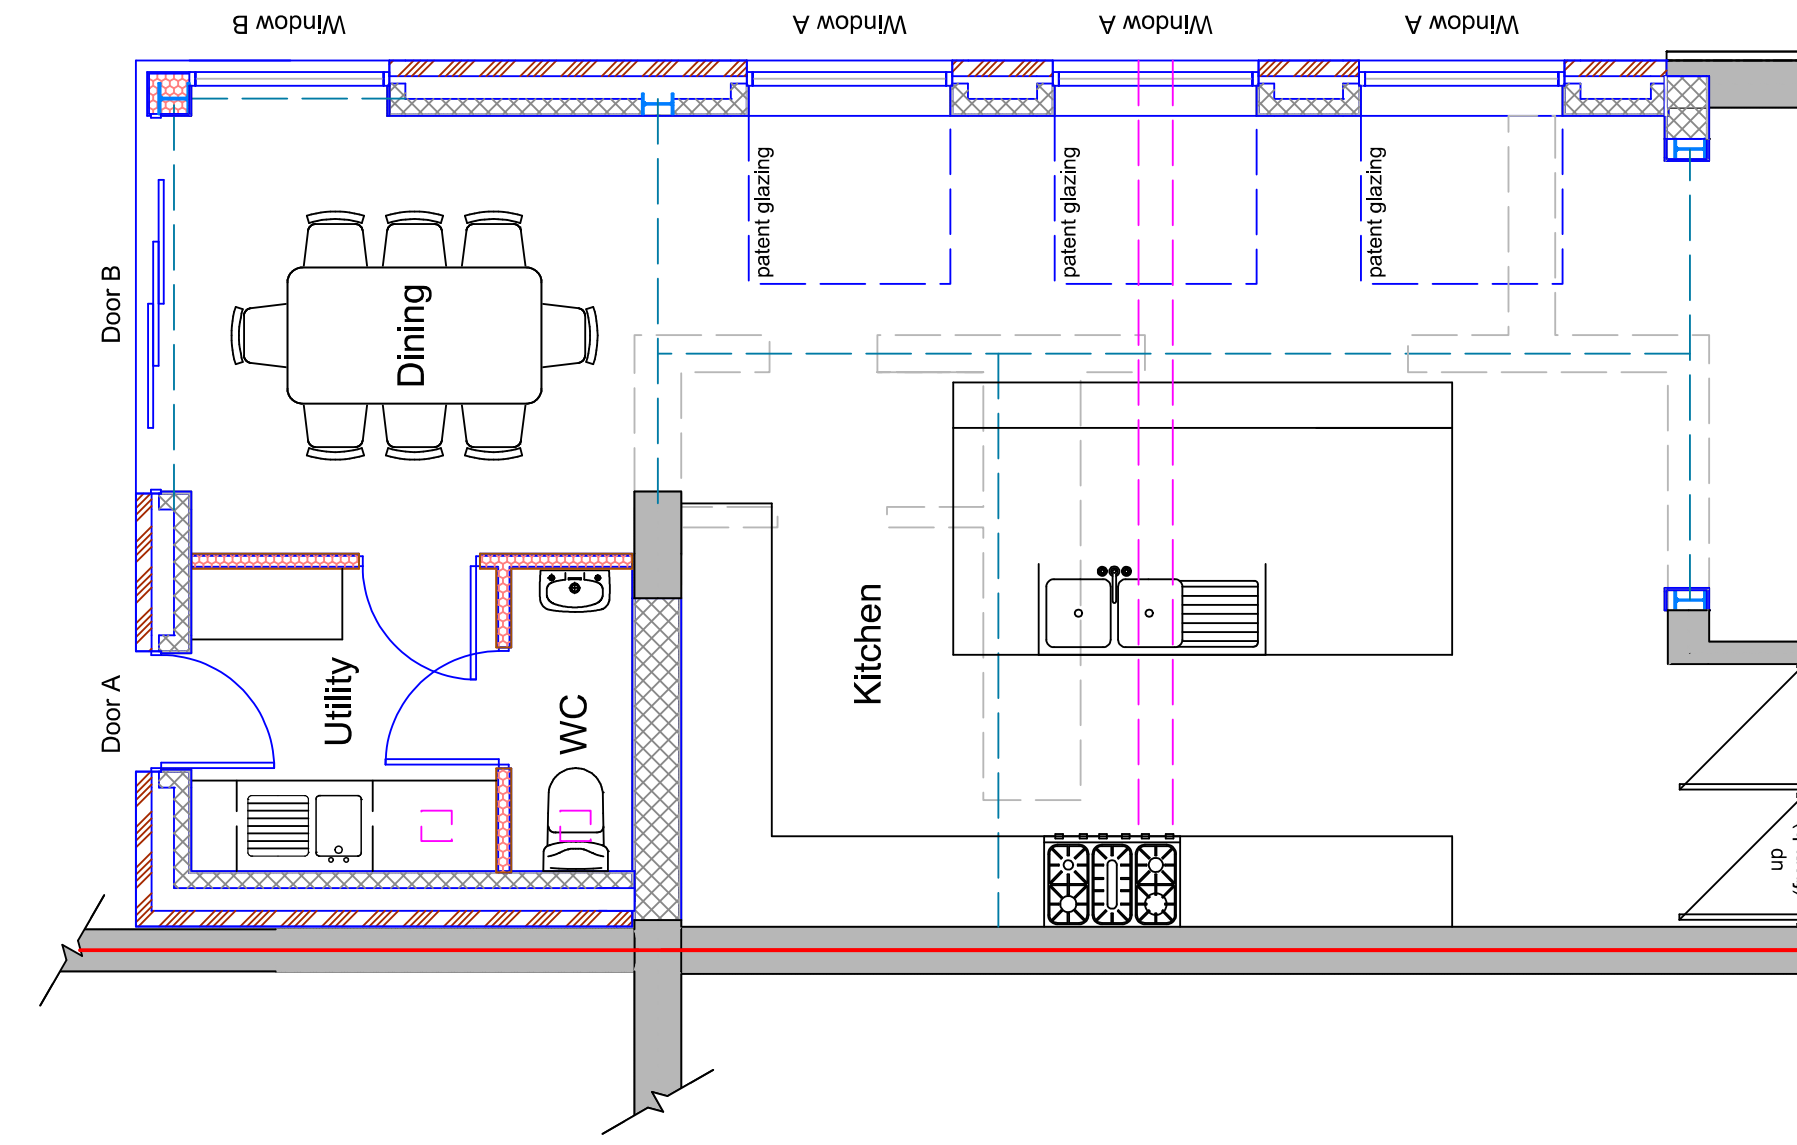
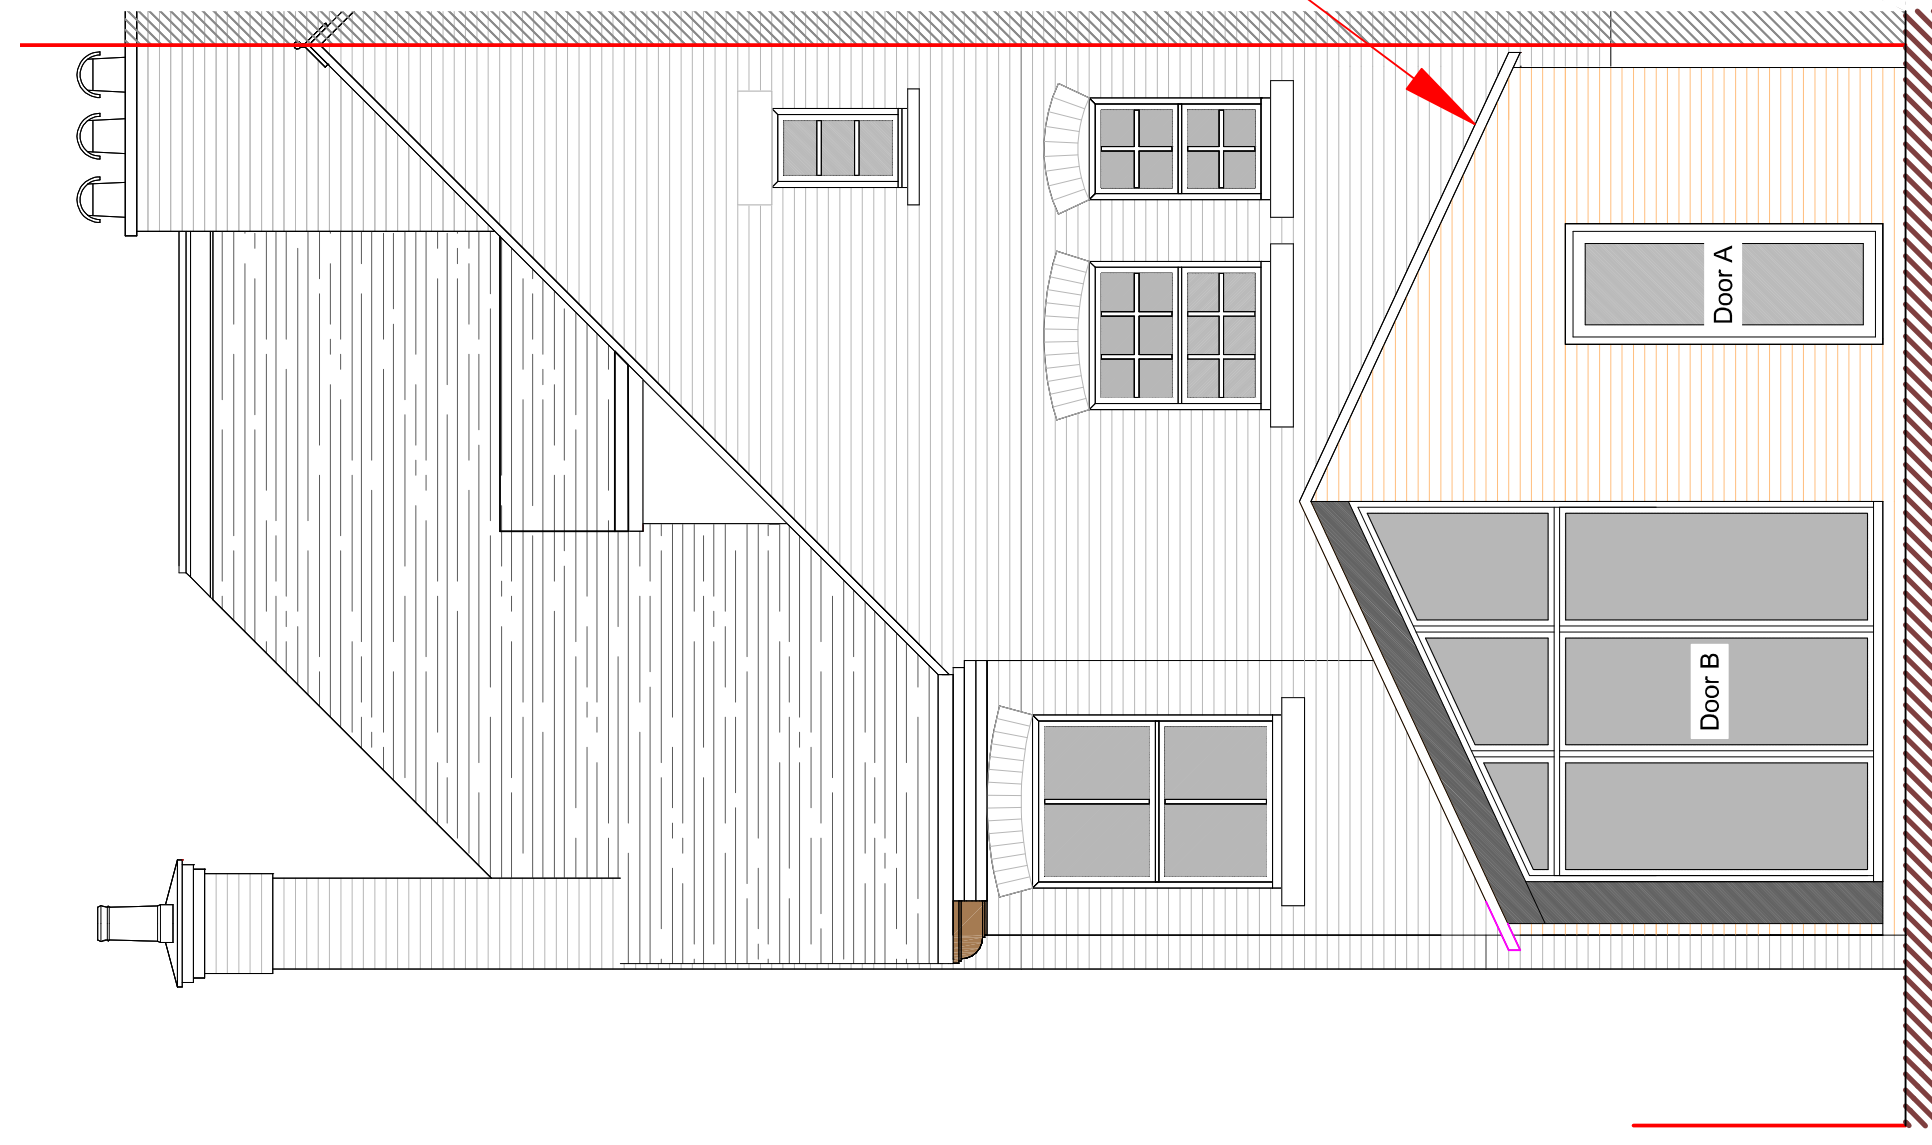
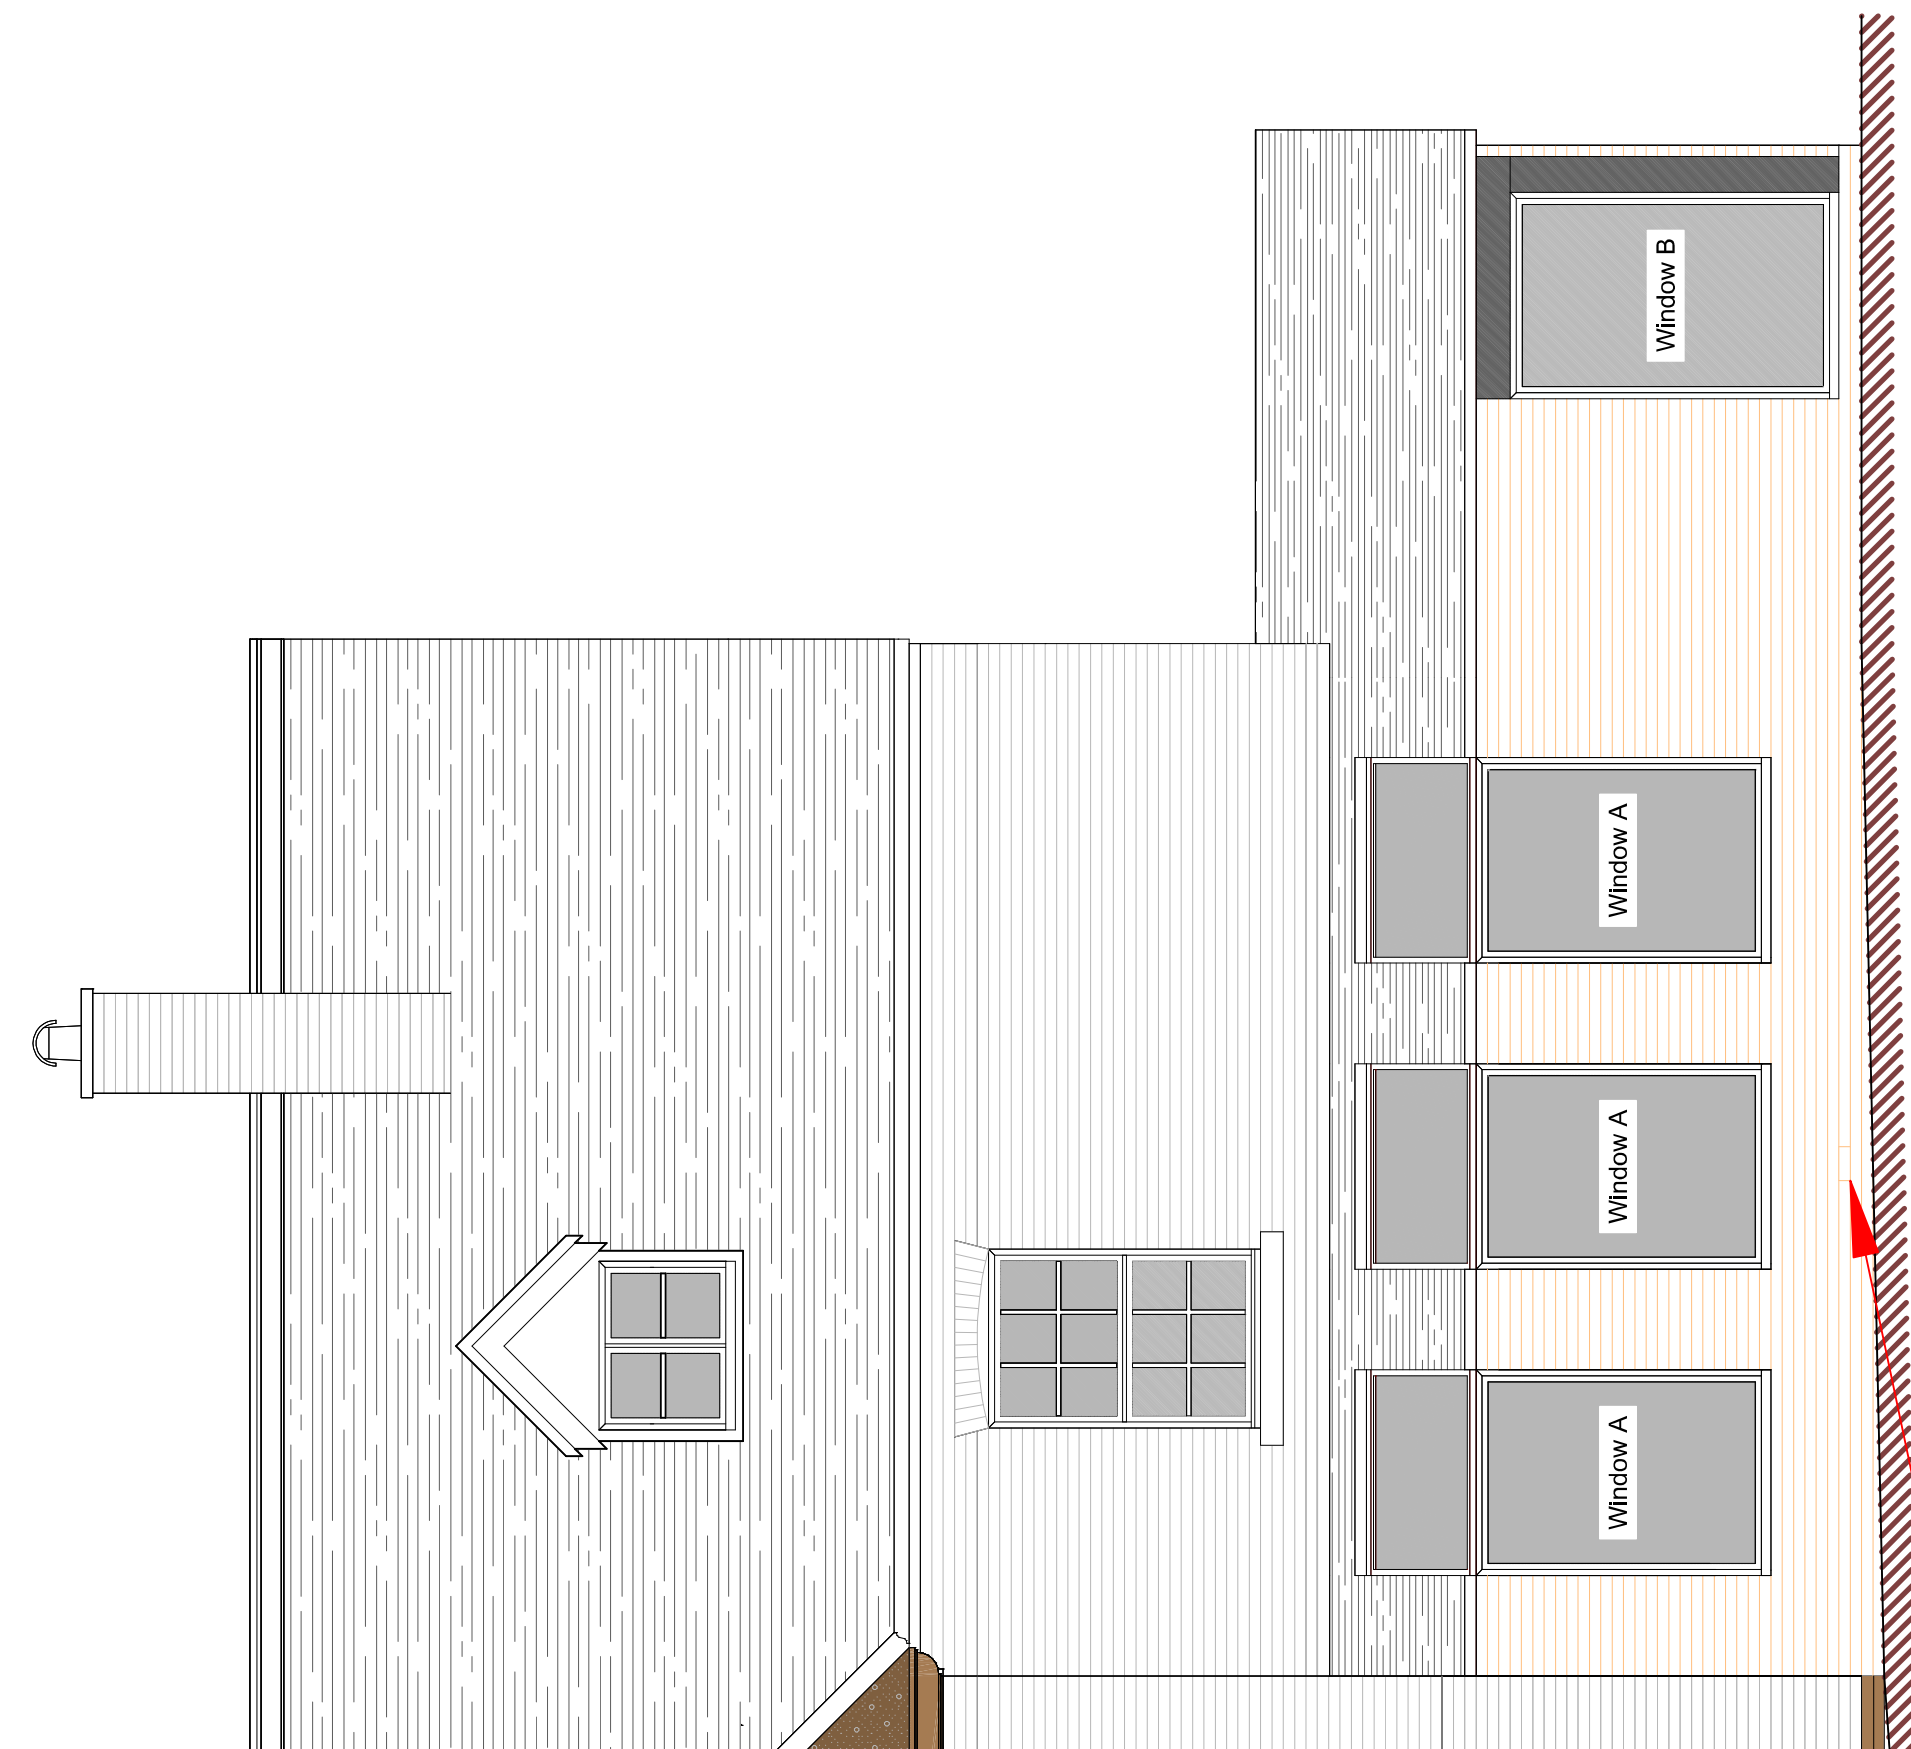
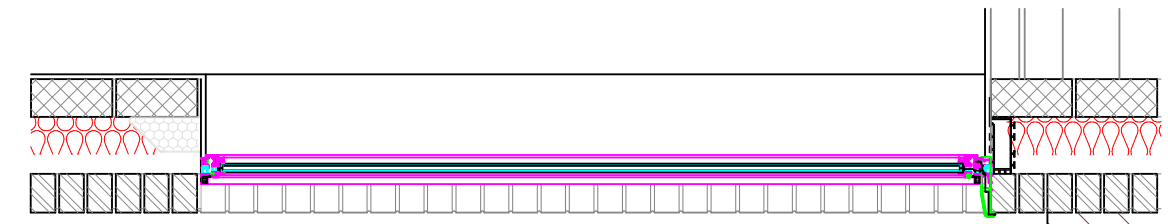
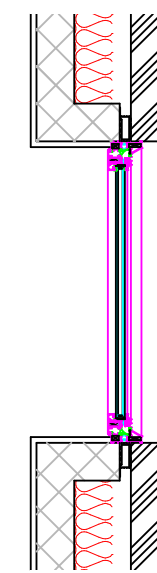
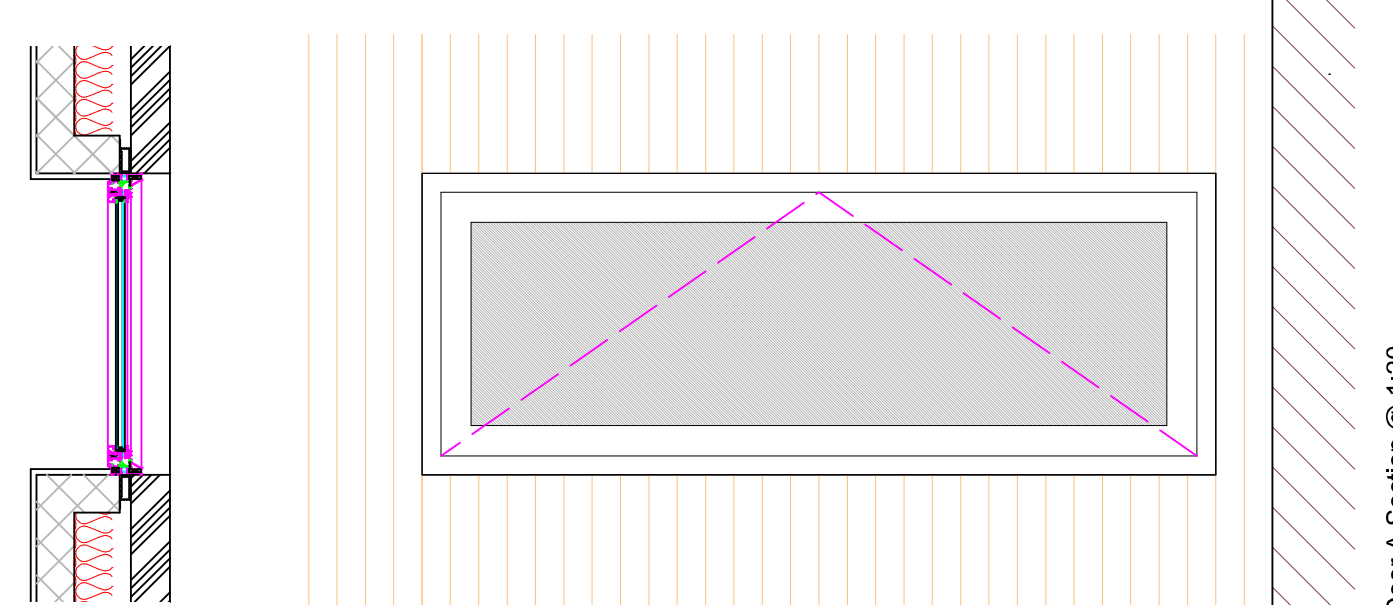
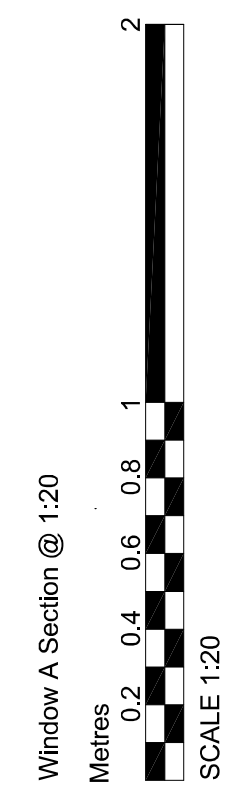
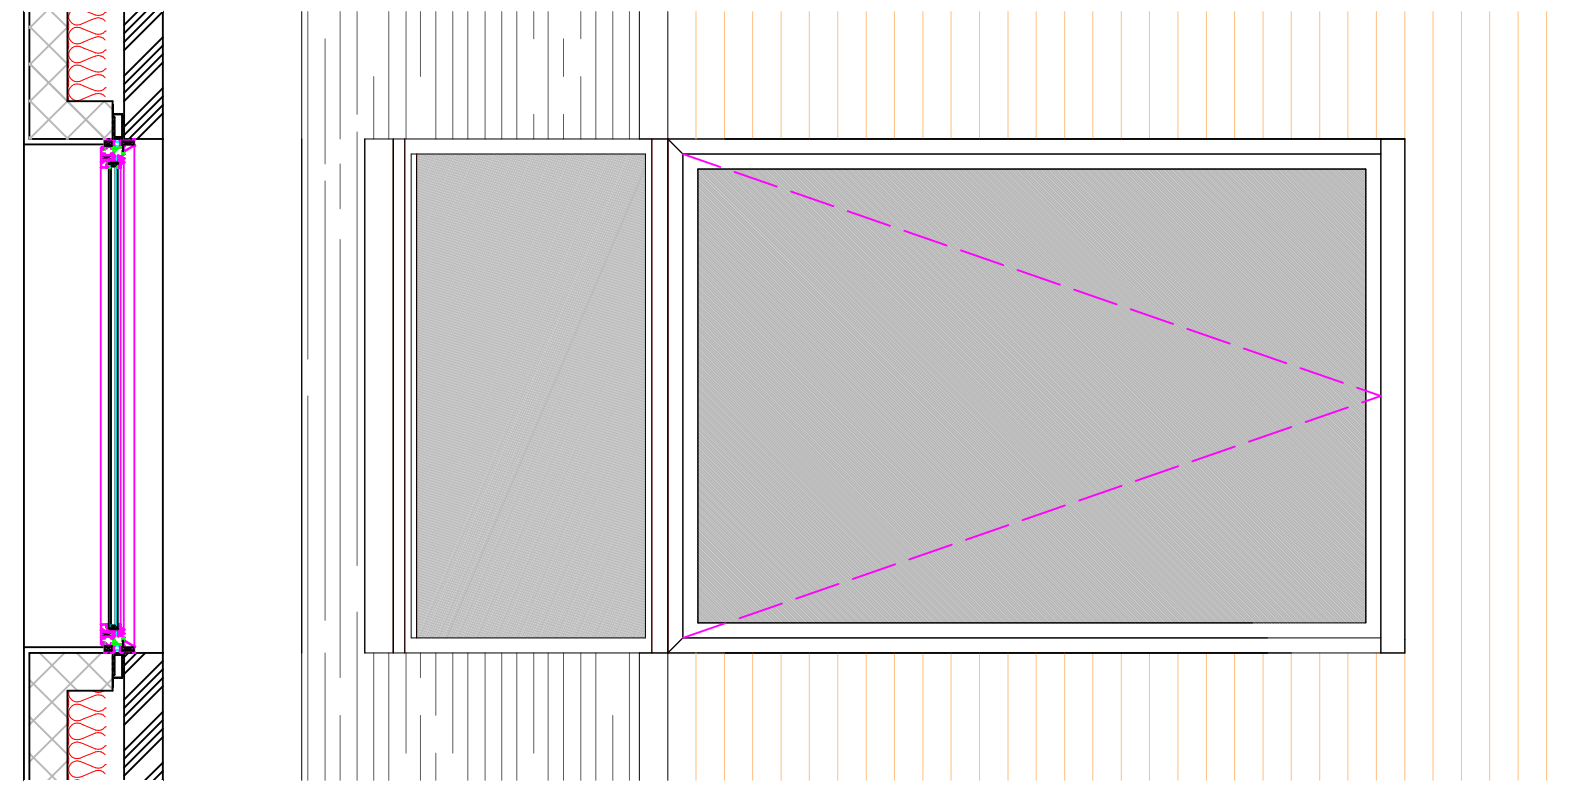
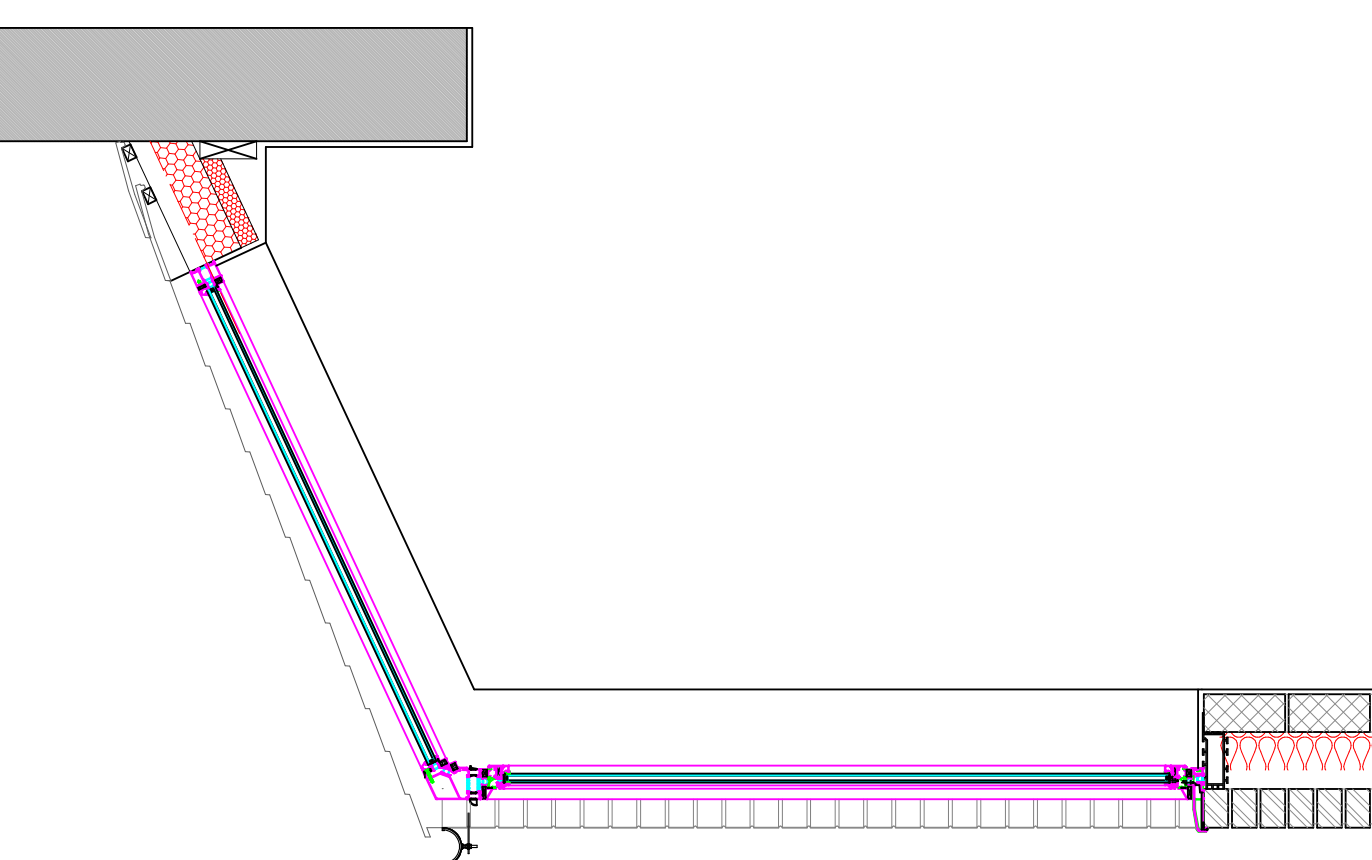
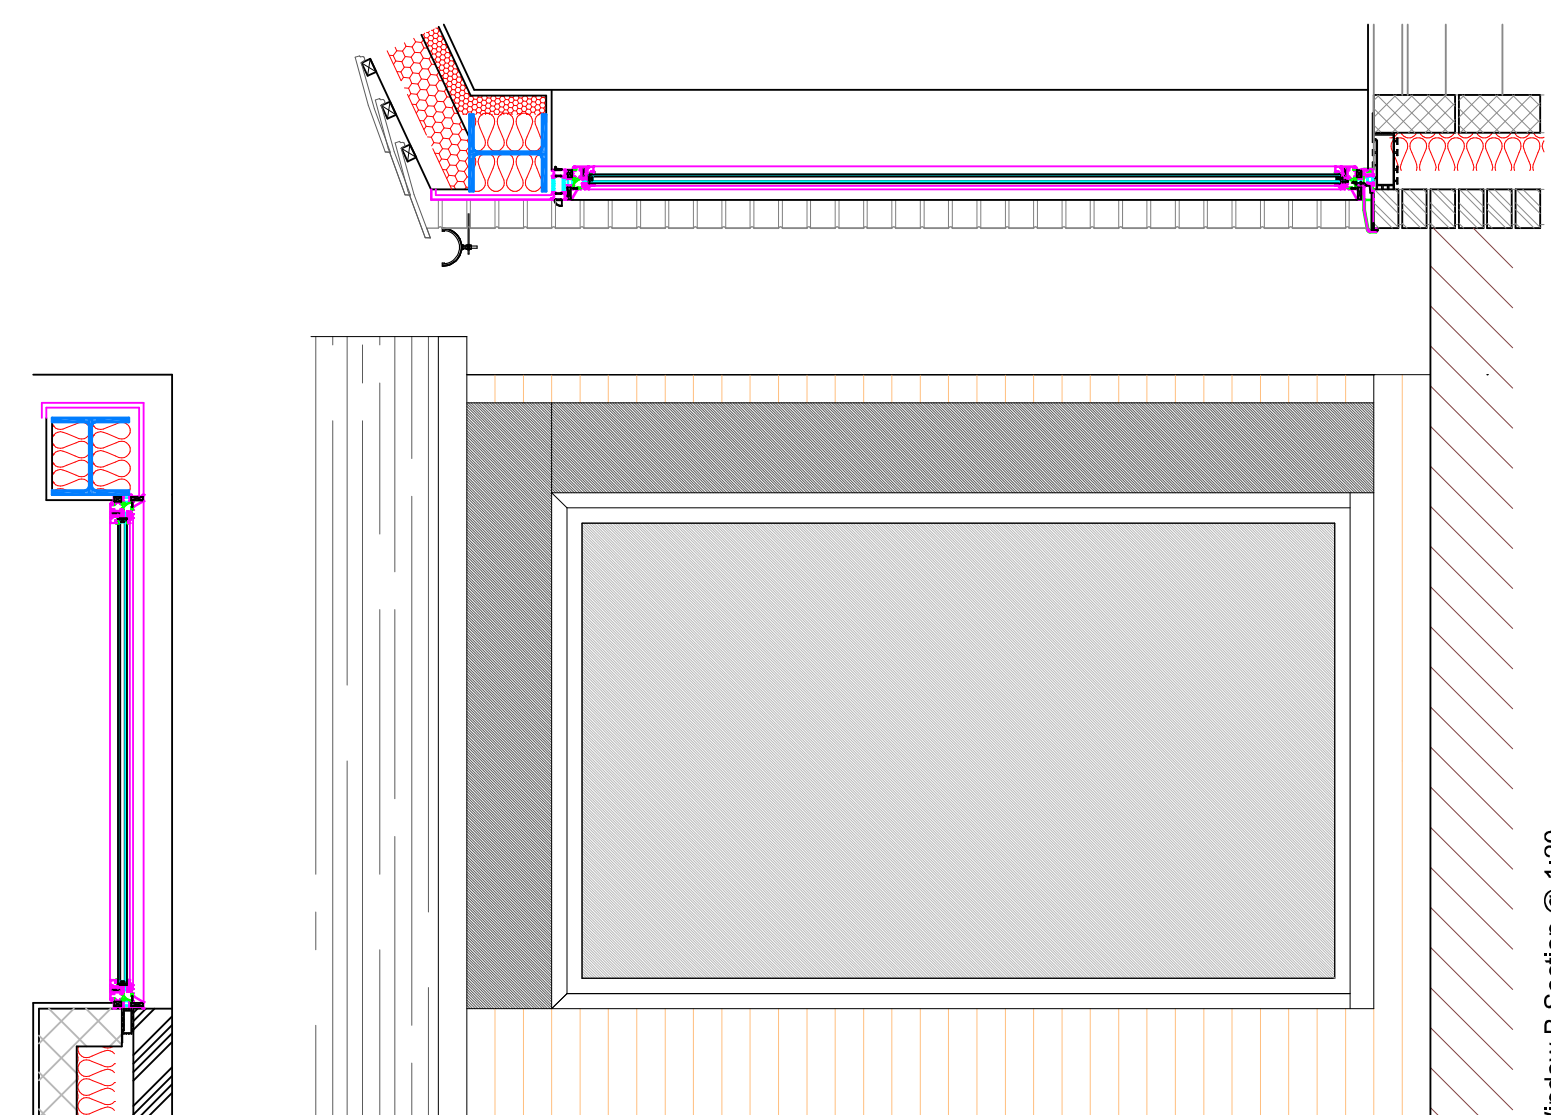


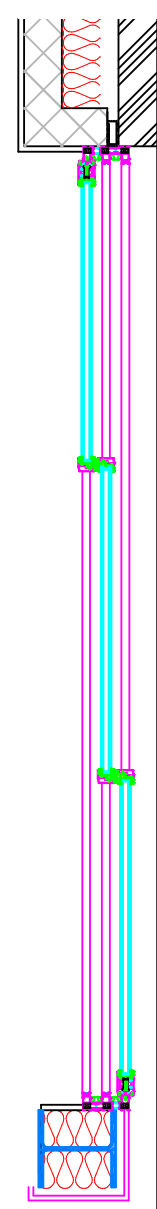

2no. grey tile vents on North roof slope to serve WC and utility ventilation system.

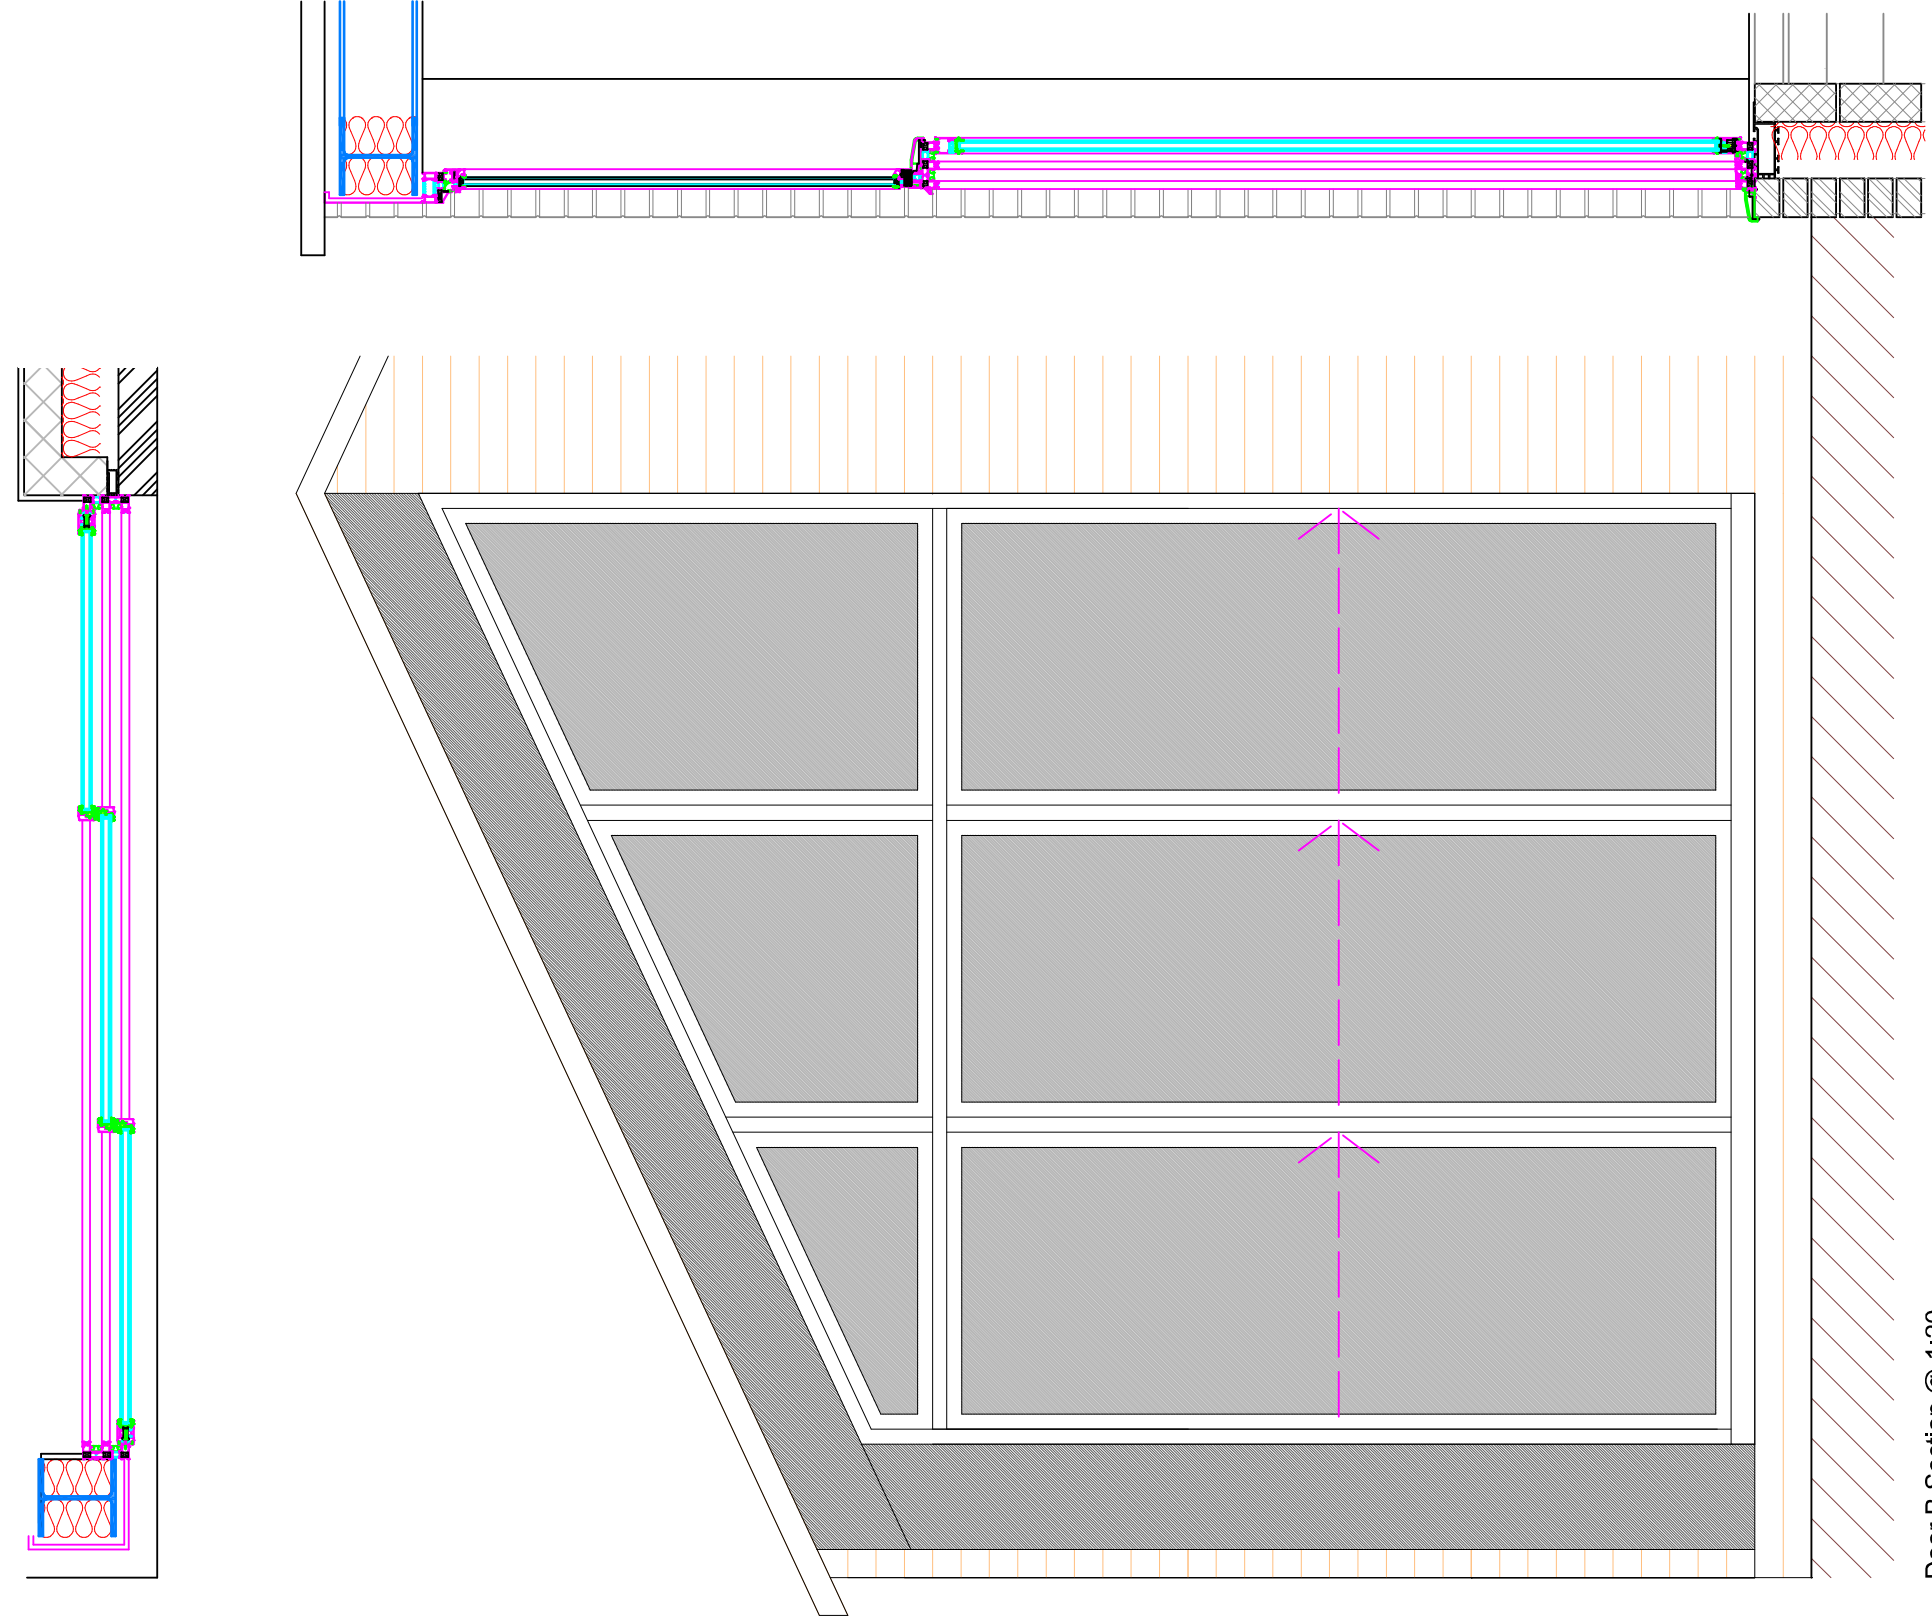

**DBD Architectural
Consultancy Ltd ©2025**

1. Copyright is vested with C&D Architectural Consultancy Ltd.
2. All dimensions to be checked on site before proceeding.
3. Contractor to check/justify dimensions of *new* work to suit existing conditions.
Do not assume existing structure or details are plumb, square or level.
4. Contractor must notify the architect of any discrepancies before proceeding.
5. All drawings to be read in conjunction with all other consultants drawings and specs.


Rev.	Date	Description



Mr & Mrs Alderman 2 Daintry Street Leek ST13 5PG C. Best	Single Storey Rear Extensions & General Alterations
--	--

704	Window & Door Details		Single Planning		Job No. 2474	PL 04
			Size: A1	Order: 23.06.26		
			Scale: 1:20	Drawing Number:		

Side Elevation

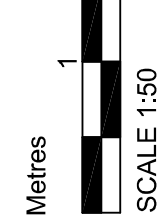

1no. terracotta air brick to serve kitchen extraction duct.

