


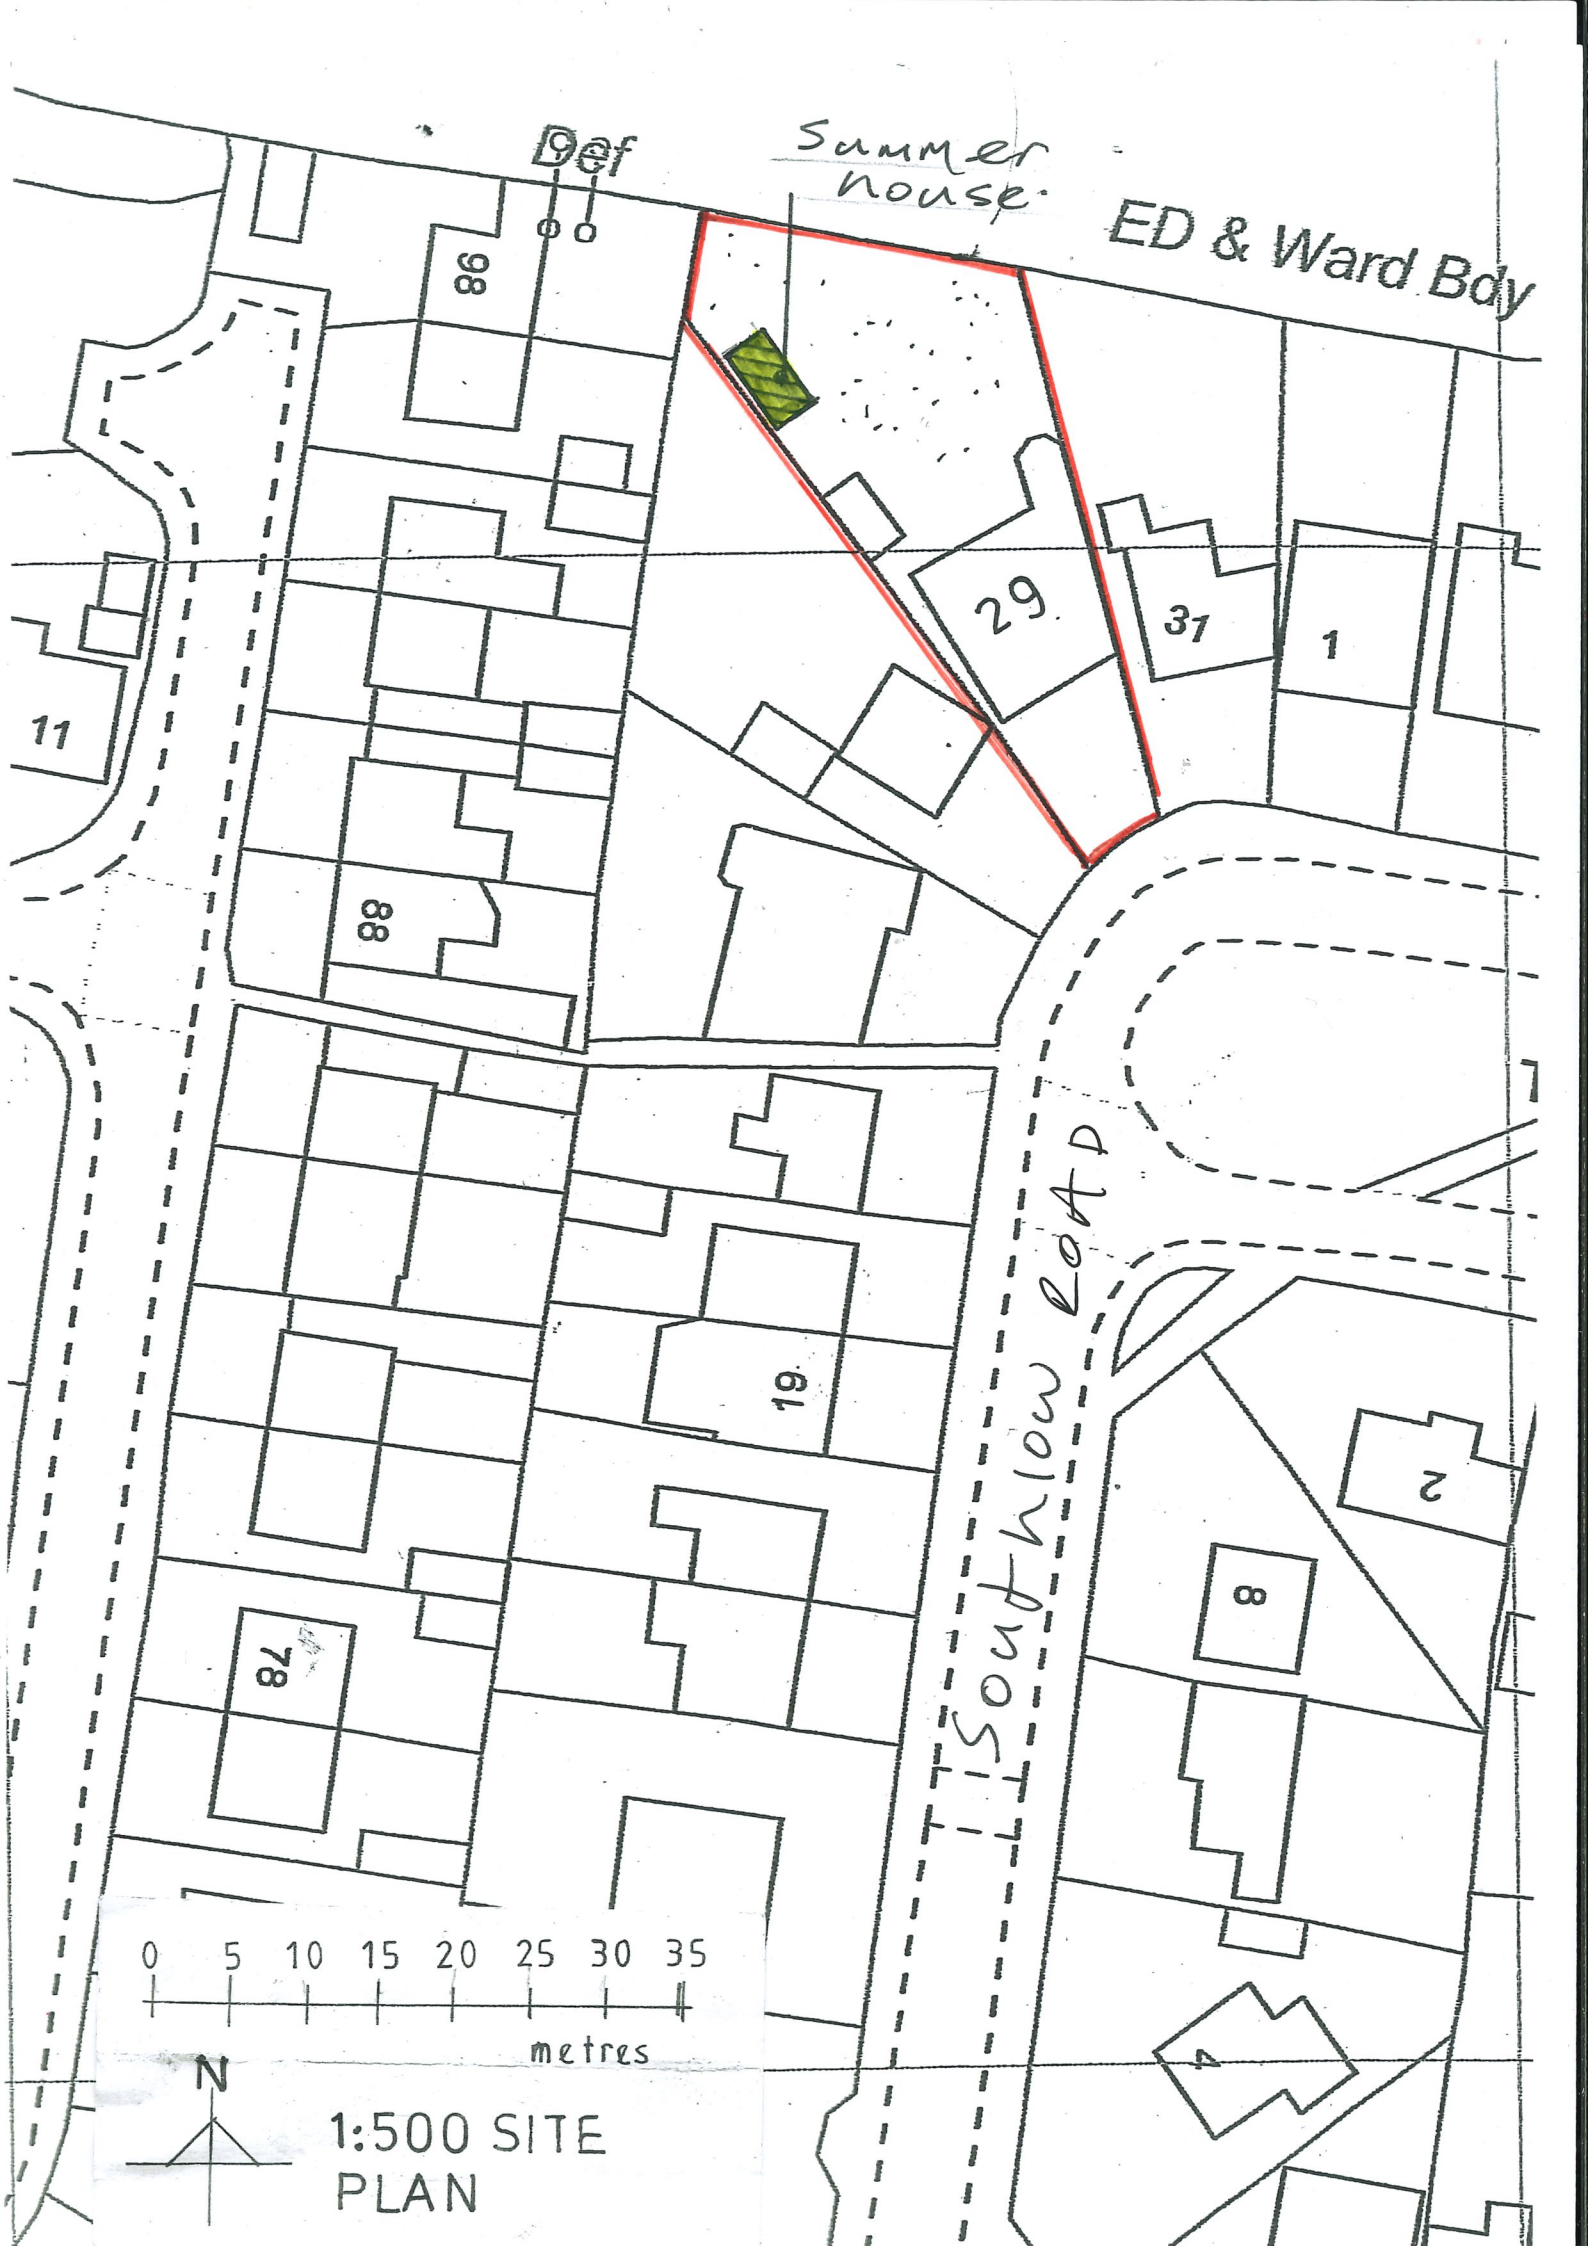

Def

Summer house

ED & Ward Bdy

29

37

1

88



19

78

2

8

4

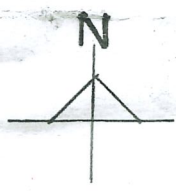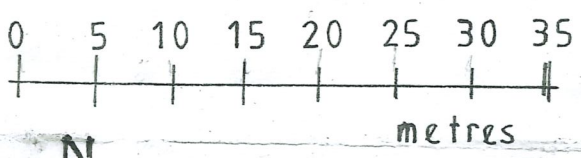

1:500 SITE PLAN