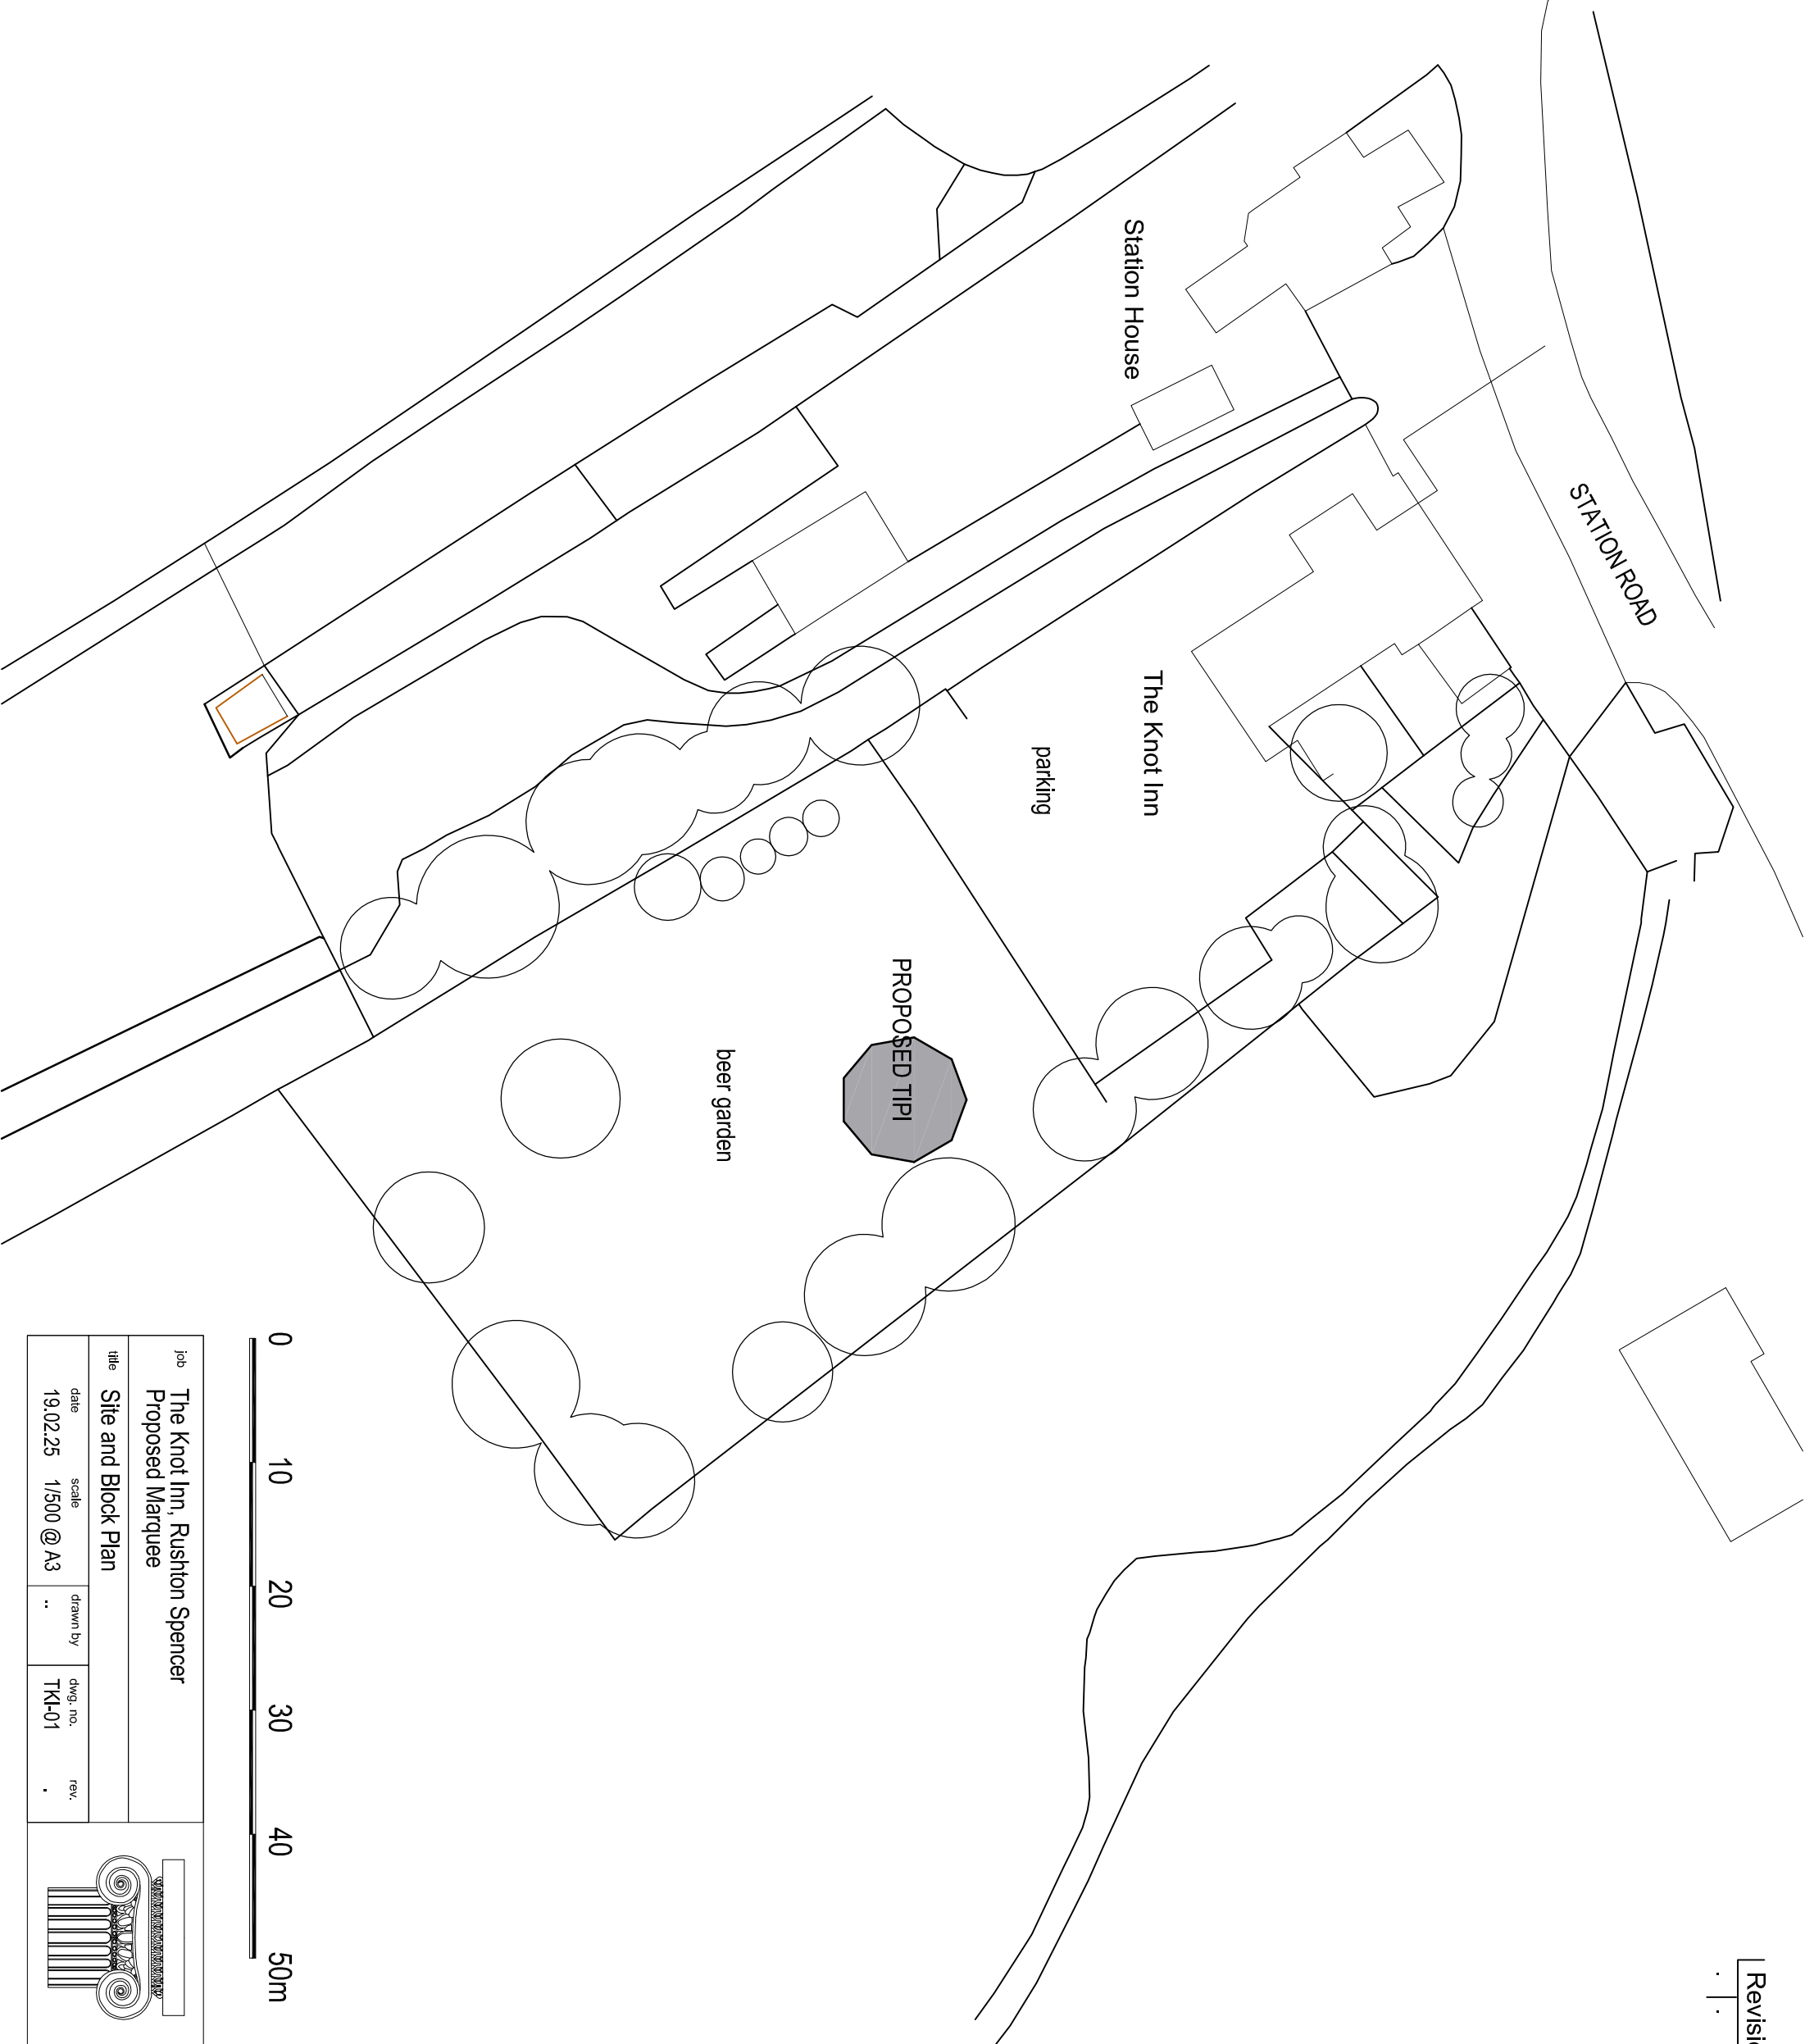


job The Knot Inn, Rushton Spencer Proposed Marquee					
title Site and Block Plan					
date 19.02.25	scale 1/500 @ A3	drawn by ..	dwg. no. TKI-01	rev. .	

Ian Ankers architecture

Building and Design Consultants

Ryecroft Farm, Rushton Spencer, Macclesfield, SK11 0RP

t 01260 546944

e ian@ianankers.co.uk

w www.ianankers.co.uk