



SECTION FF - Existing

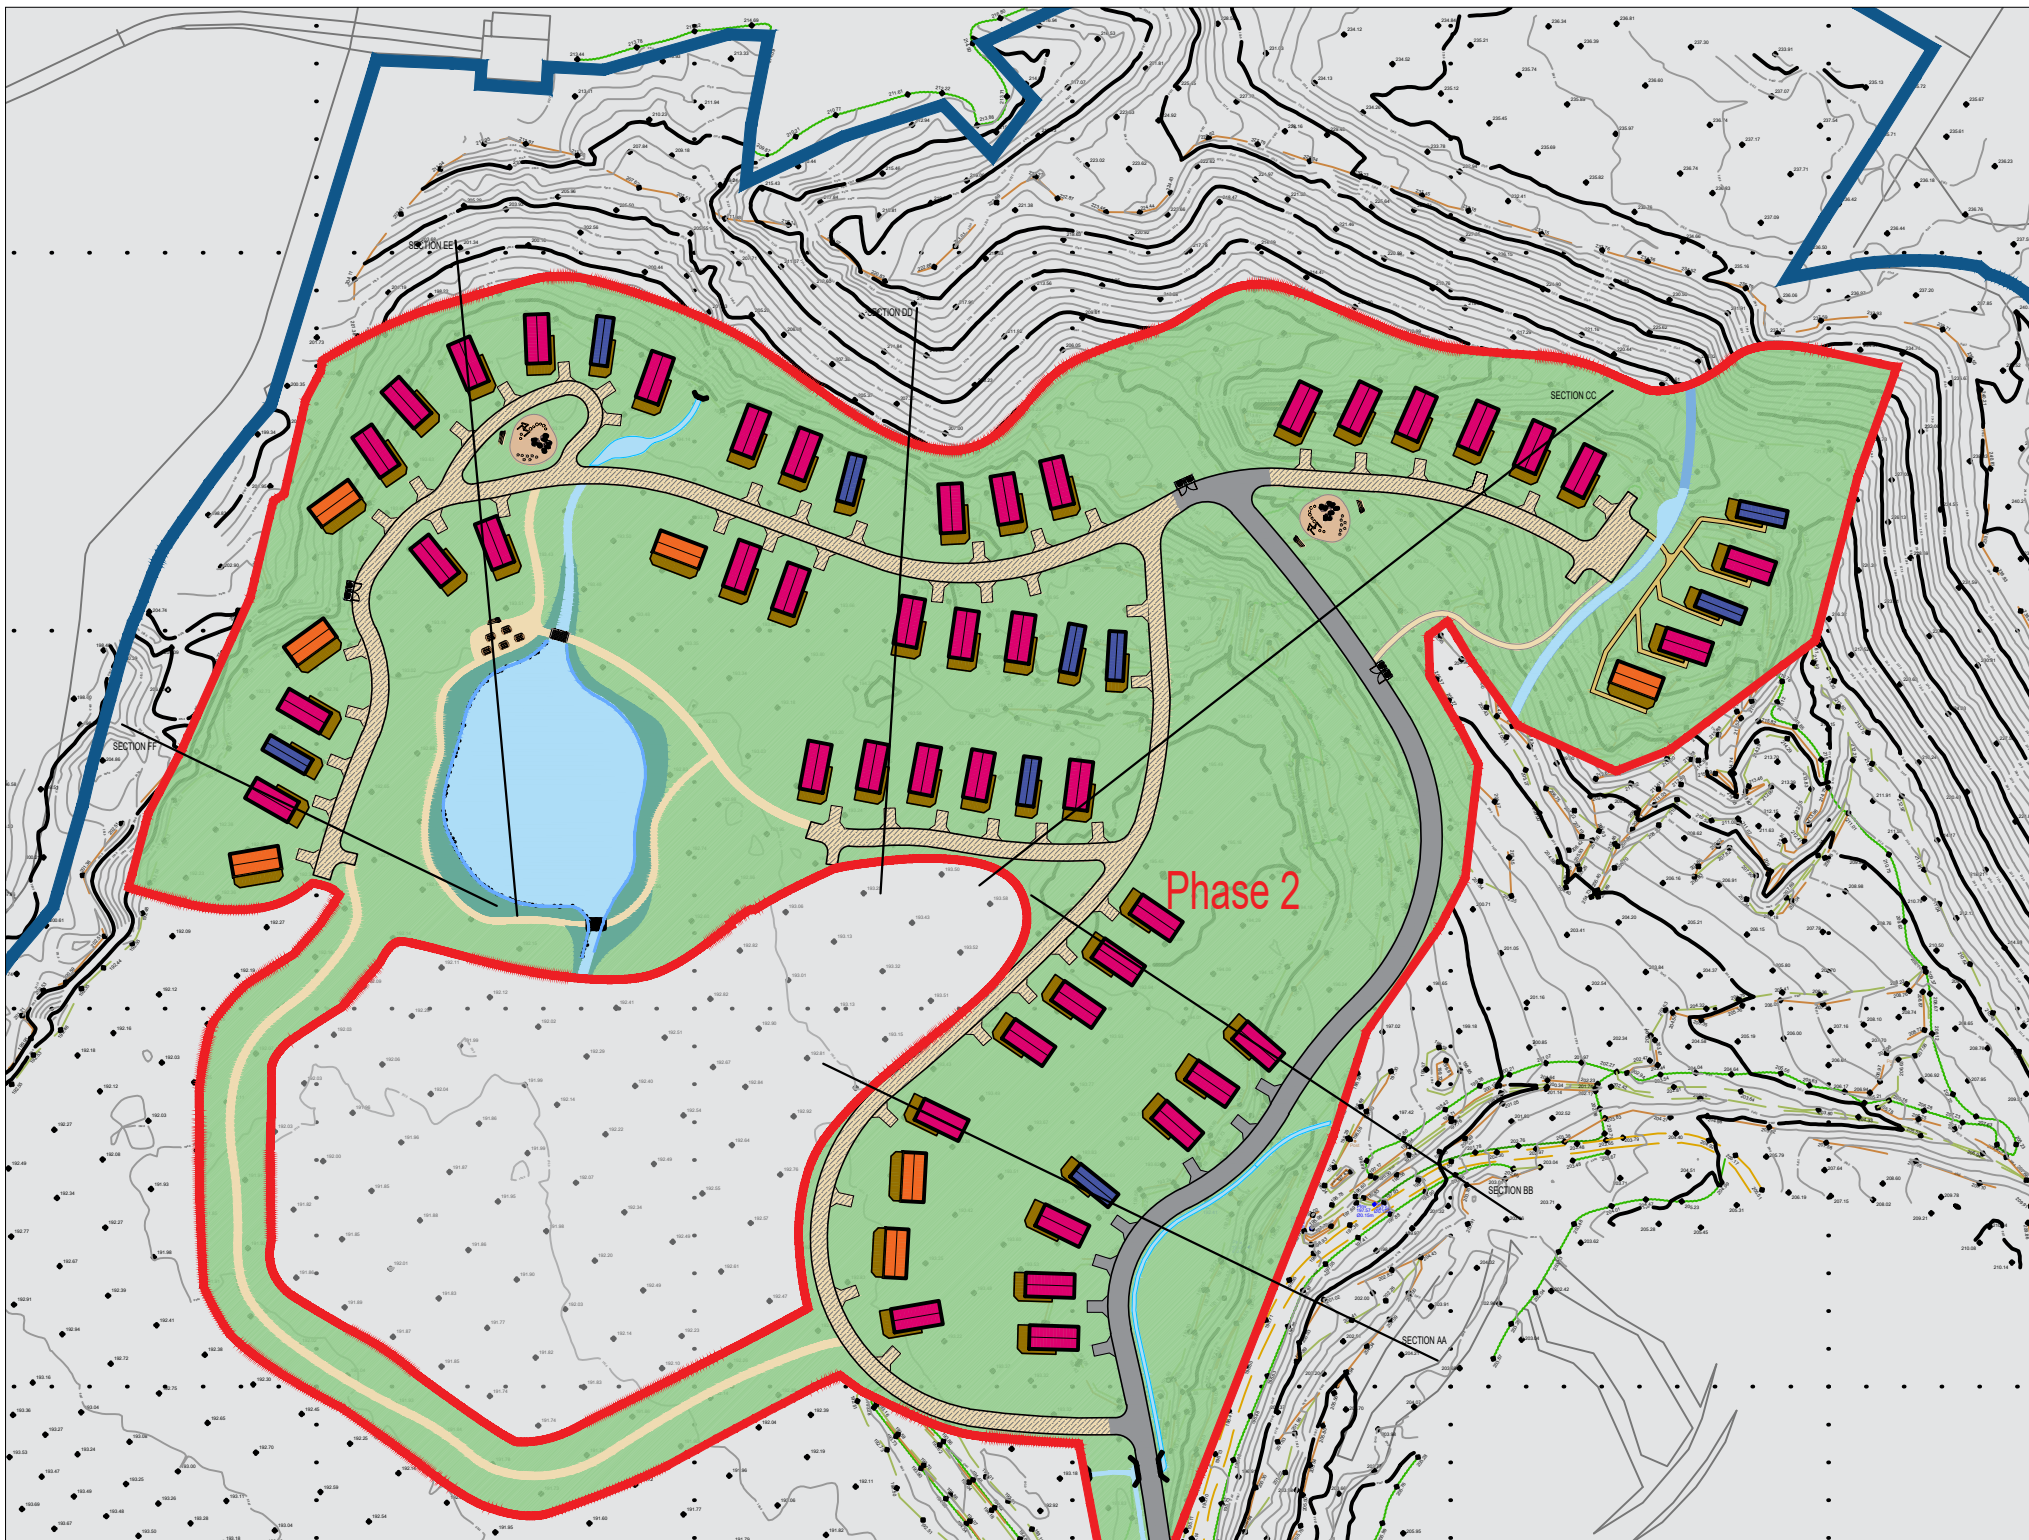

SECTION FF - Proposed

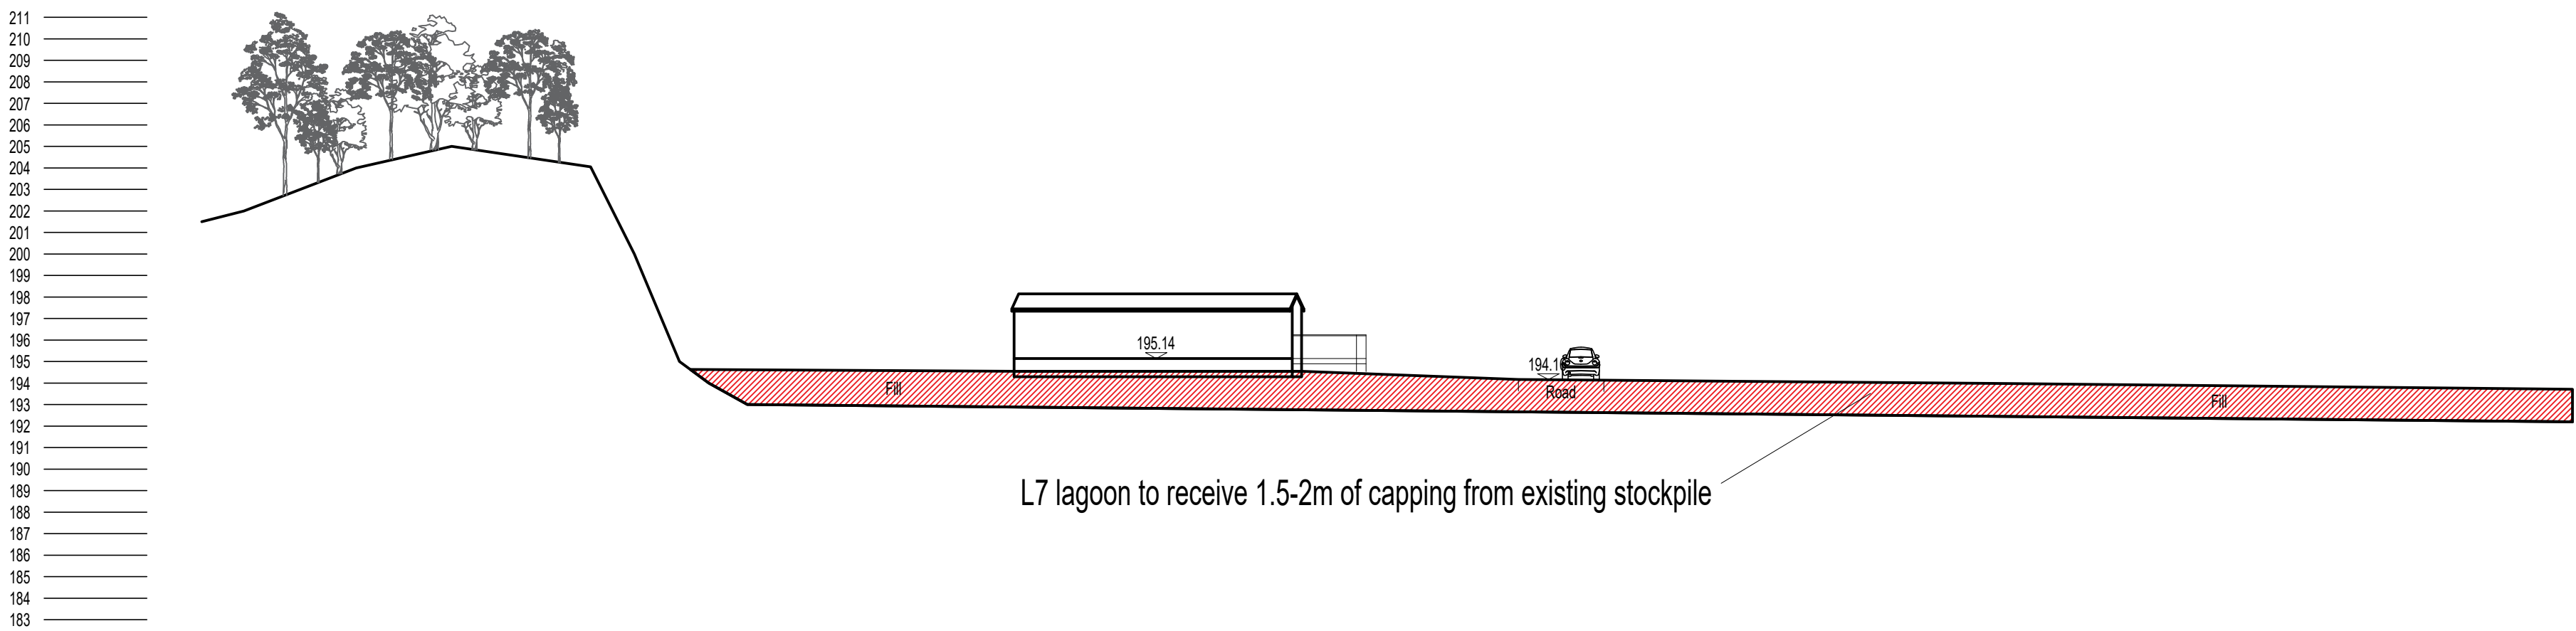

2	5NO. UNITS RELOCATED, AS PER ARB OFFICERS COMMENTS	24.05.25
1	UPDATED FOLLOWING SURVEY.	28.03.24
Revision	Description	Date

NB
Architects
DA

www.nbda-architects.co.uk Tel 01625 575550

Client LAVER LEISURE (OAKAMOOR) LTD

Project MONEYSTONE PARK DEVELOPMENT

Drawing PHASE 2
PROPOSED SECTION FF

Drawing No. 1733-PH2-205 Revision 2

Scale 1:250@A1 Date 29.09.23 Drawn TJF

This drawing is copyright of N.B.D.A. Ltd. and should not be reproduced without permission.

