


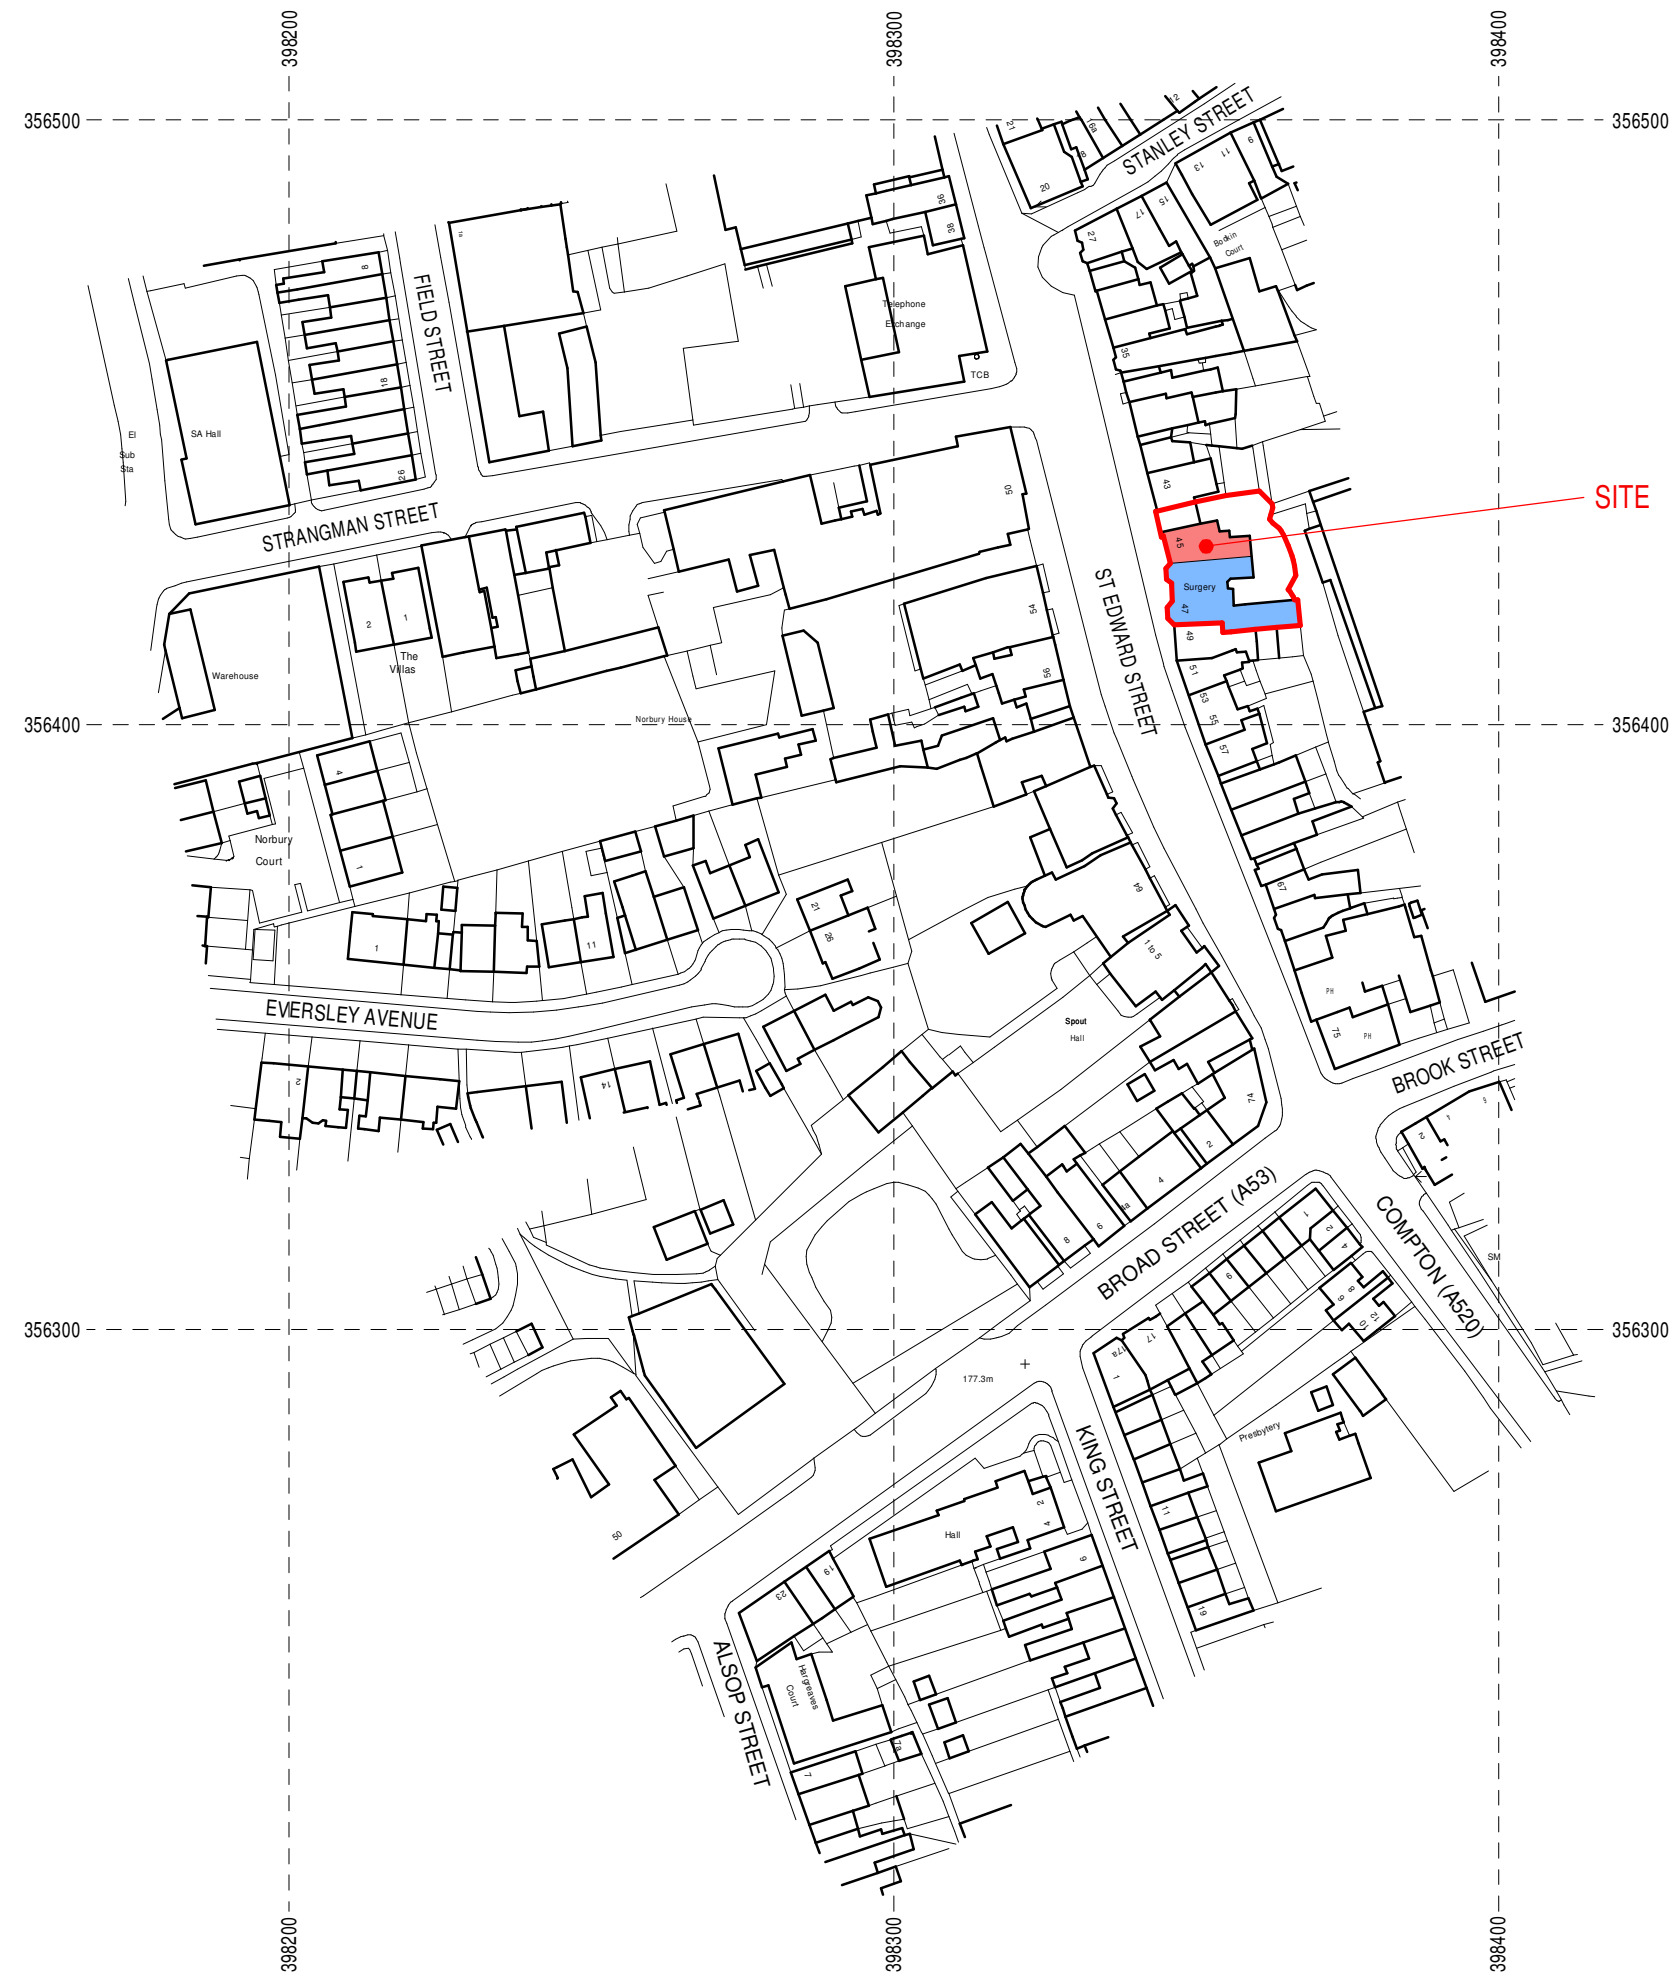
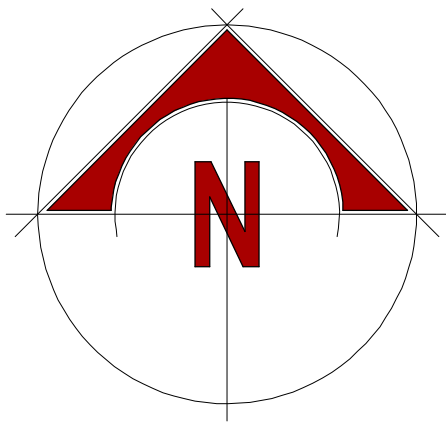


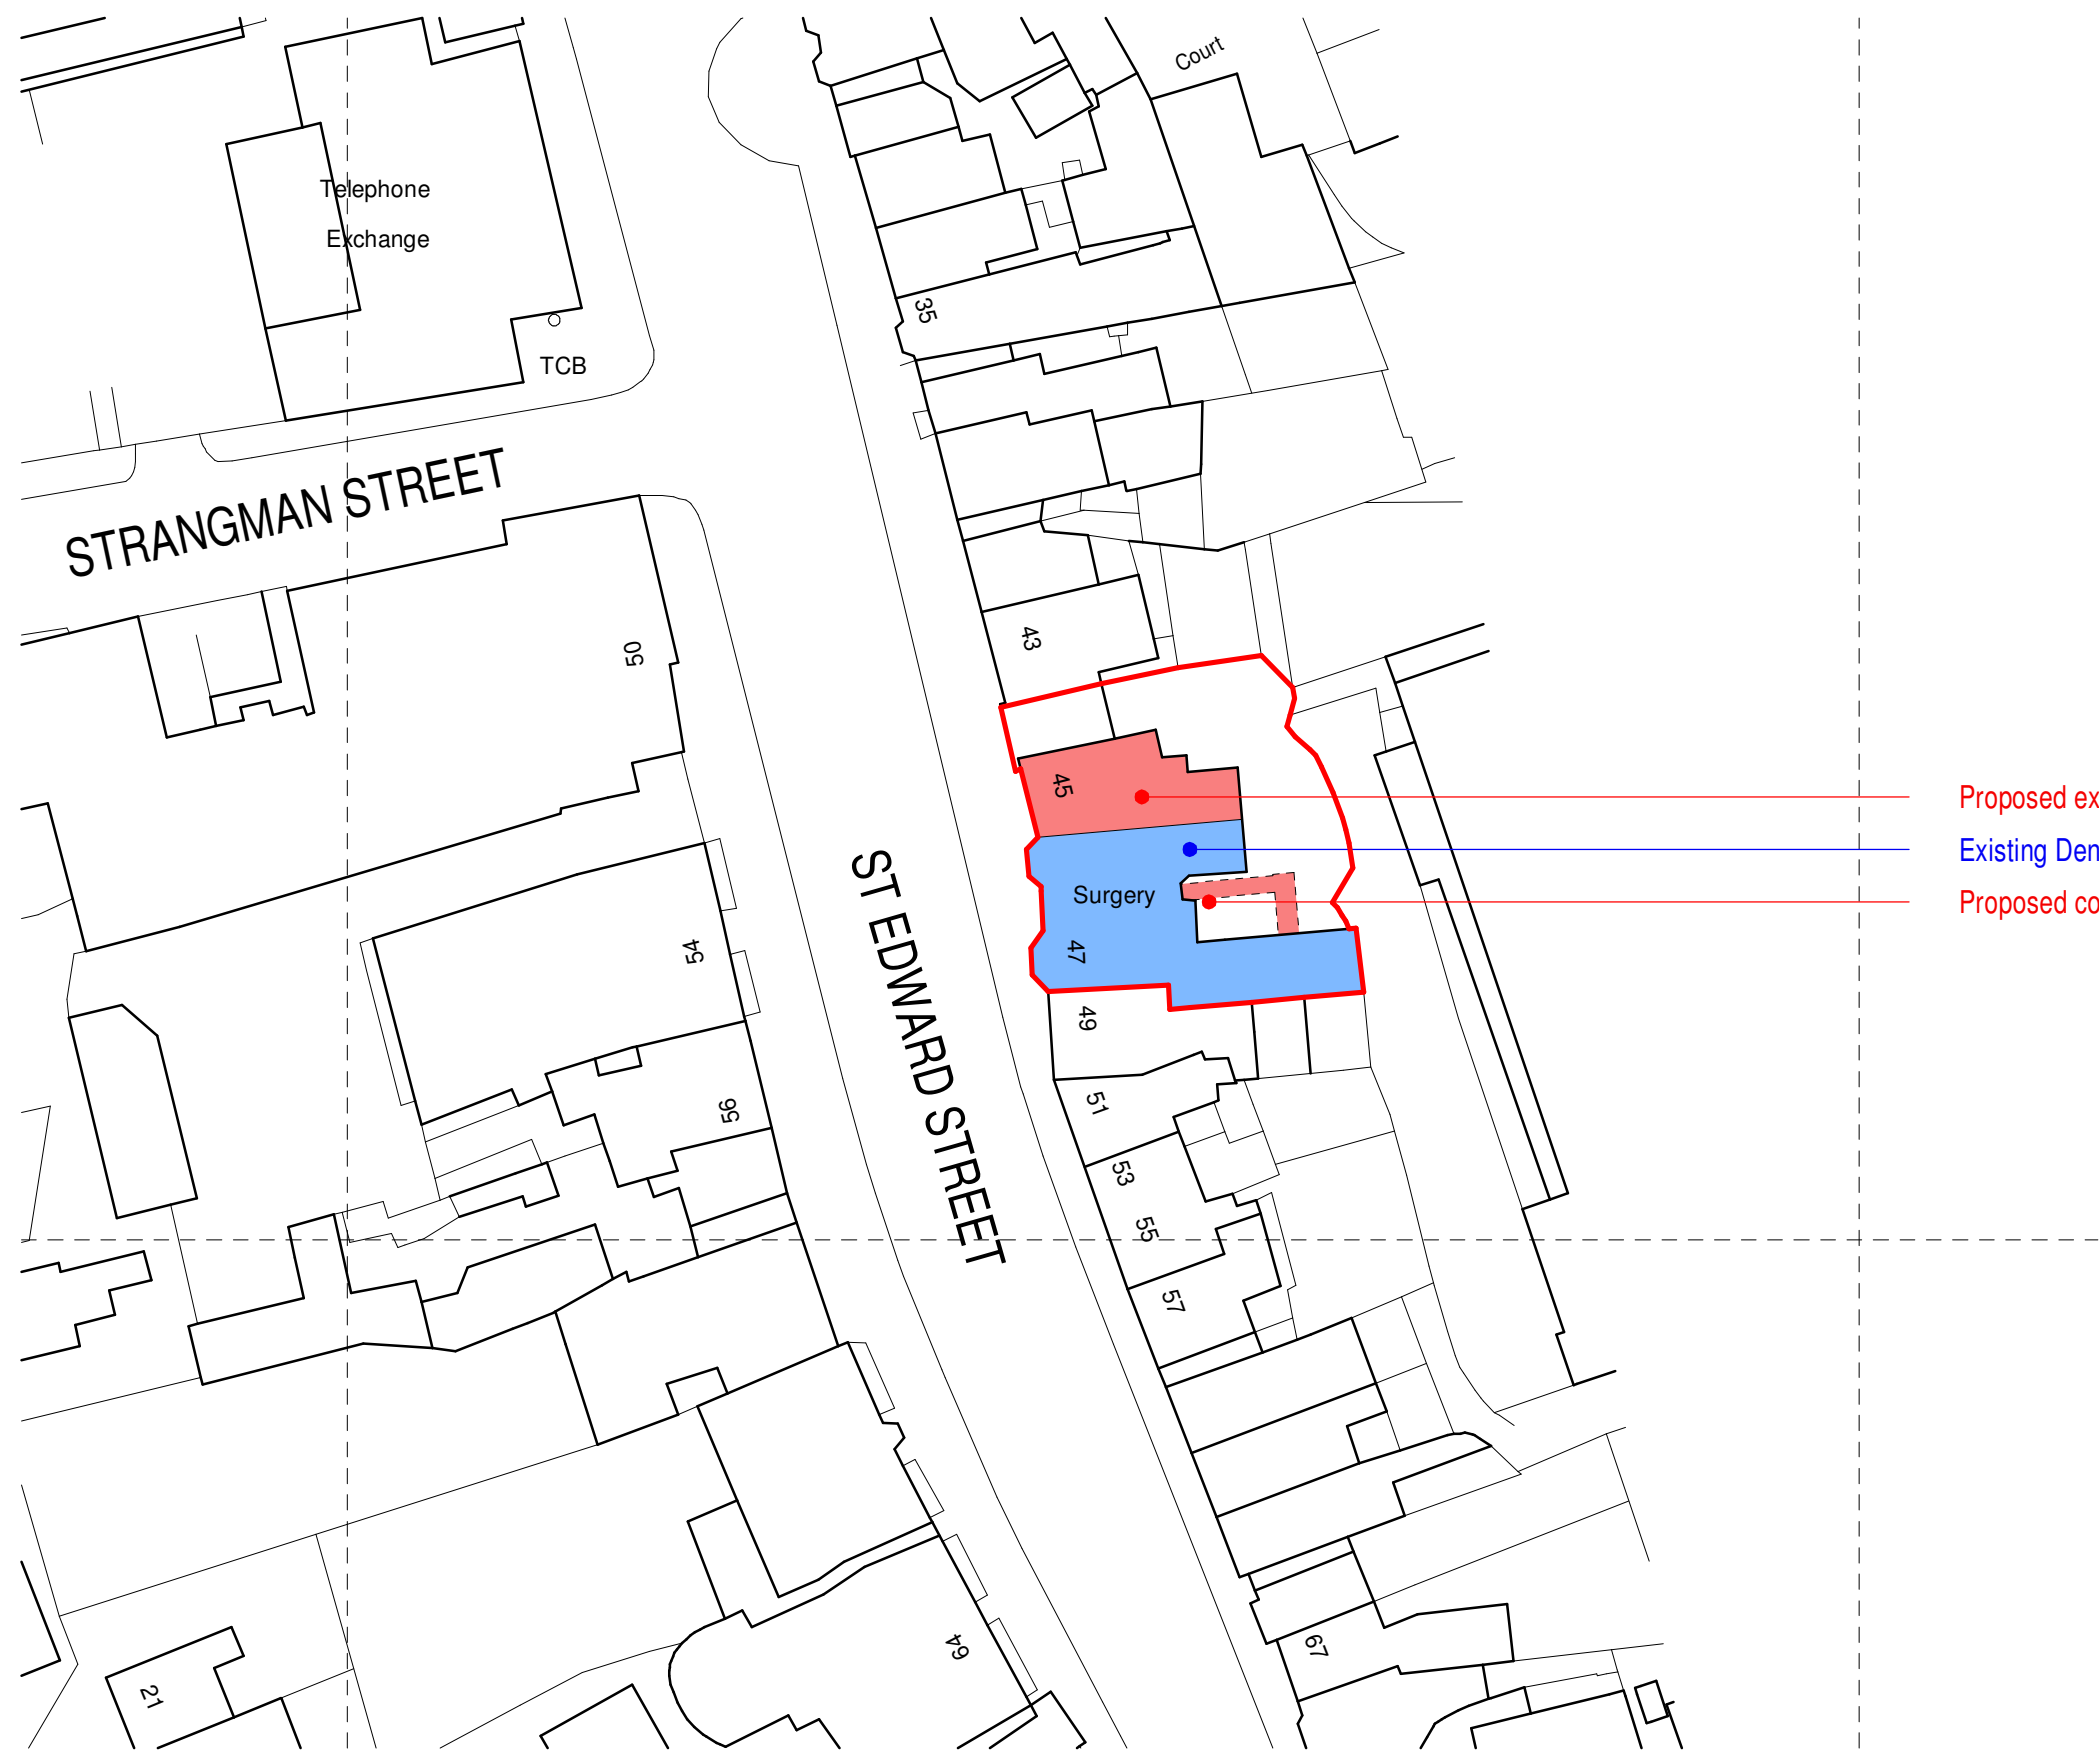

Location Plan

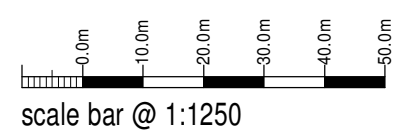

Block Plan

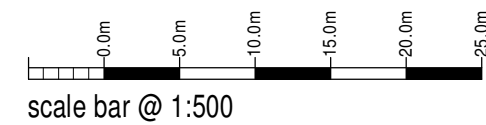

- Proposed expansion of Dental Practice
- Existing Dental Practice
- Proposed covered walkway

© Crown copyright and database right 2022  
Ordnance Survey licence 100048957

## St Edward Street Dental Practice

Proposed Extension, Alterations and  
Expansion of Dental Practice into  
Adjacent Premises at  
47 St Edward Street,  
Leek, Staffs,  
ST13 5DN

Planning Proposal  
Location + Block Plans

|        |              |       |    |       |                |
|--------|--------------|-------|----|-------|----------------|
| Date   | March 2025   | Sheet | A1 | Scale | 1:1250 + 1:500 |
| Dig No | 2025-2973-04 | Rev.  | A  | Drawn | RG             |

A - 09/06/2025 - COVERED WALKWAY INDICATED



10 Cawdry Buildings, Fountain Street, Leek, ST13 6JP  
Telephone: 01538 386002  
E-mail: info@sammonsltd.co.uk  
Web: www.sammonsltd.co.uk

This drawing is copyright.  
All dimensions must be checked prior to commencement.