


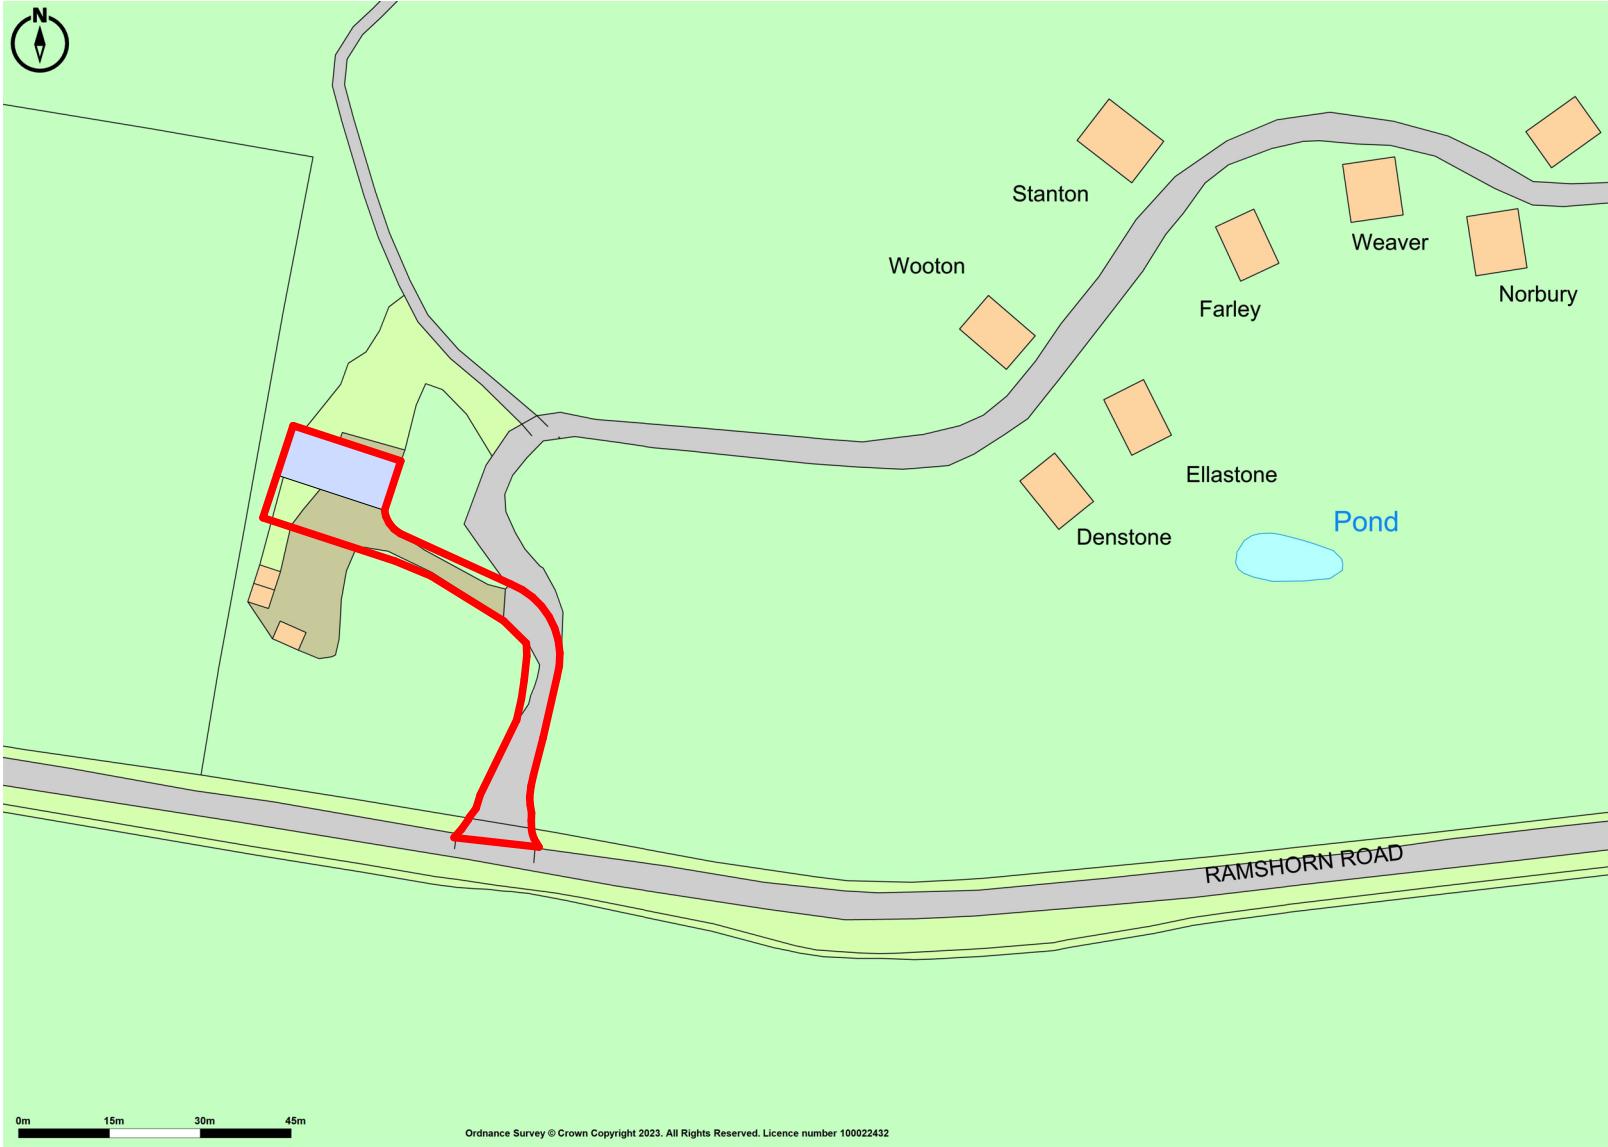

Location Plan

1:1250

REV:	DESCRIPTION:	BY:	DATE:
STATUS:			
amosgroup.co.uk 01538 399813 PO Box 8197 Ashbourne DE6 9DJ Amos GROUP LTD			
CLIENT: Amos Group Ltd			
SITE: The Ramshorn Estate, Ramshorn Road, Oakamoor, ST10 3BZ			
BRIEF: Proposed Development			
TITLE: Location Plan - Phase 3			
SCALE AT A1: 1:1250 @ A1	DATE: 22/11/2024	DRAWN: JC	CHECKED: -
PROJECT NO: 2017-10	DRAWING NO: 2017-10-261		REVISION: