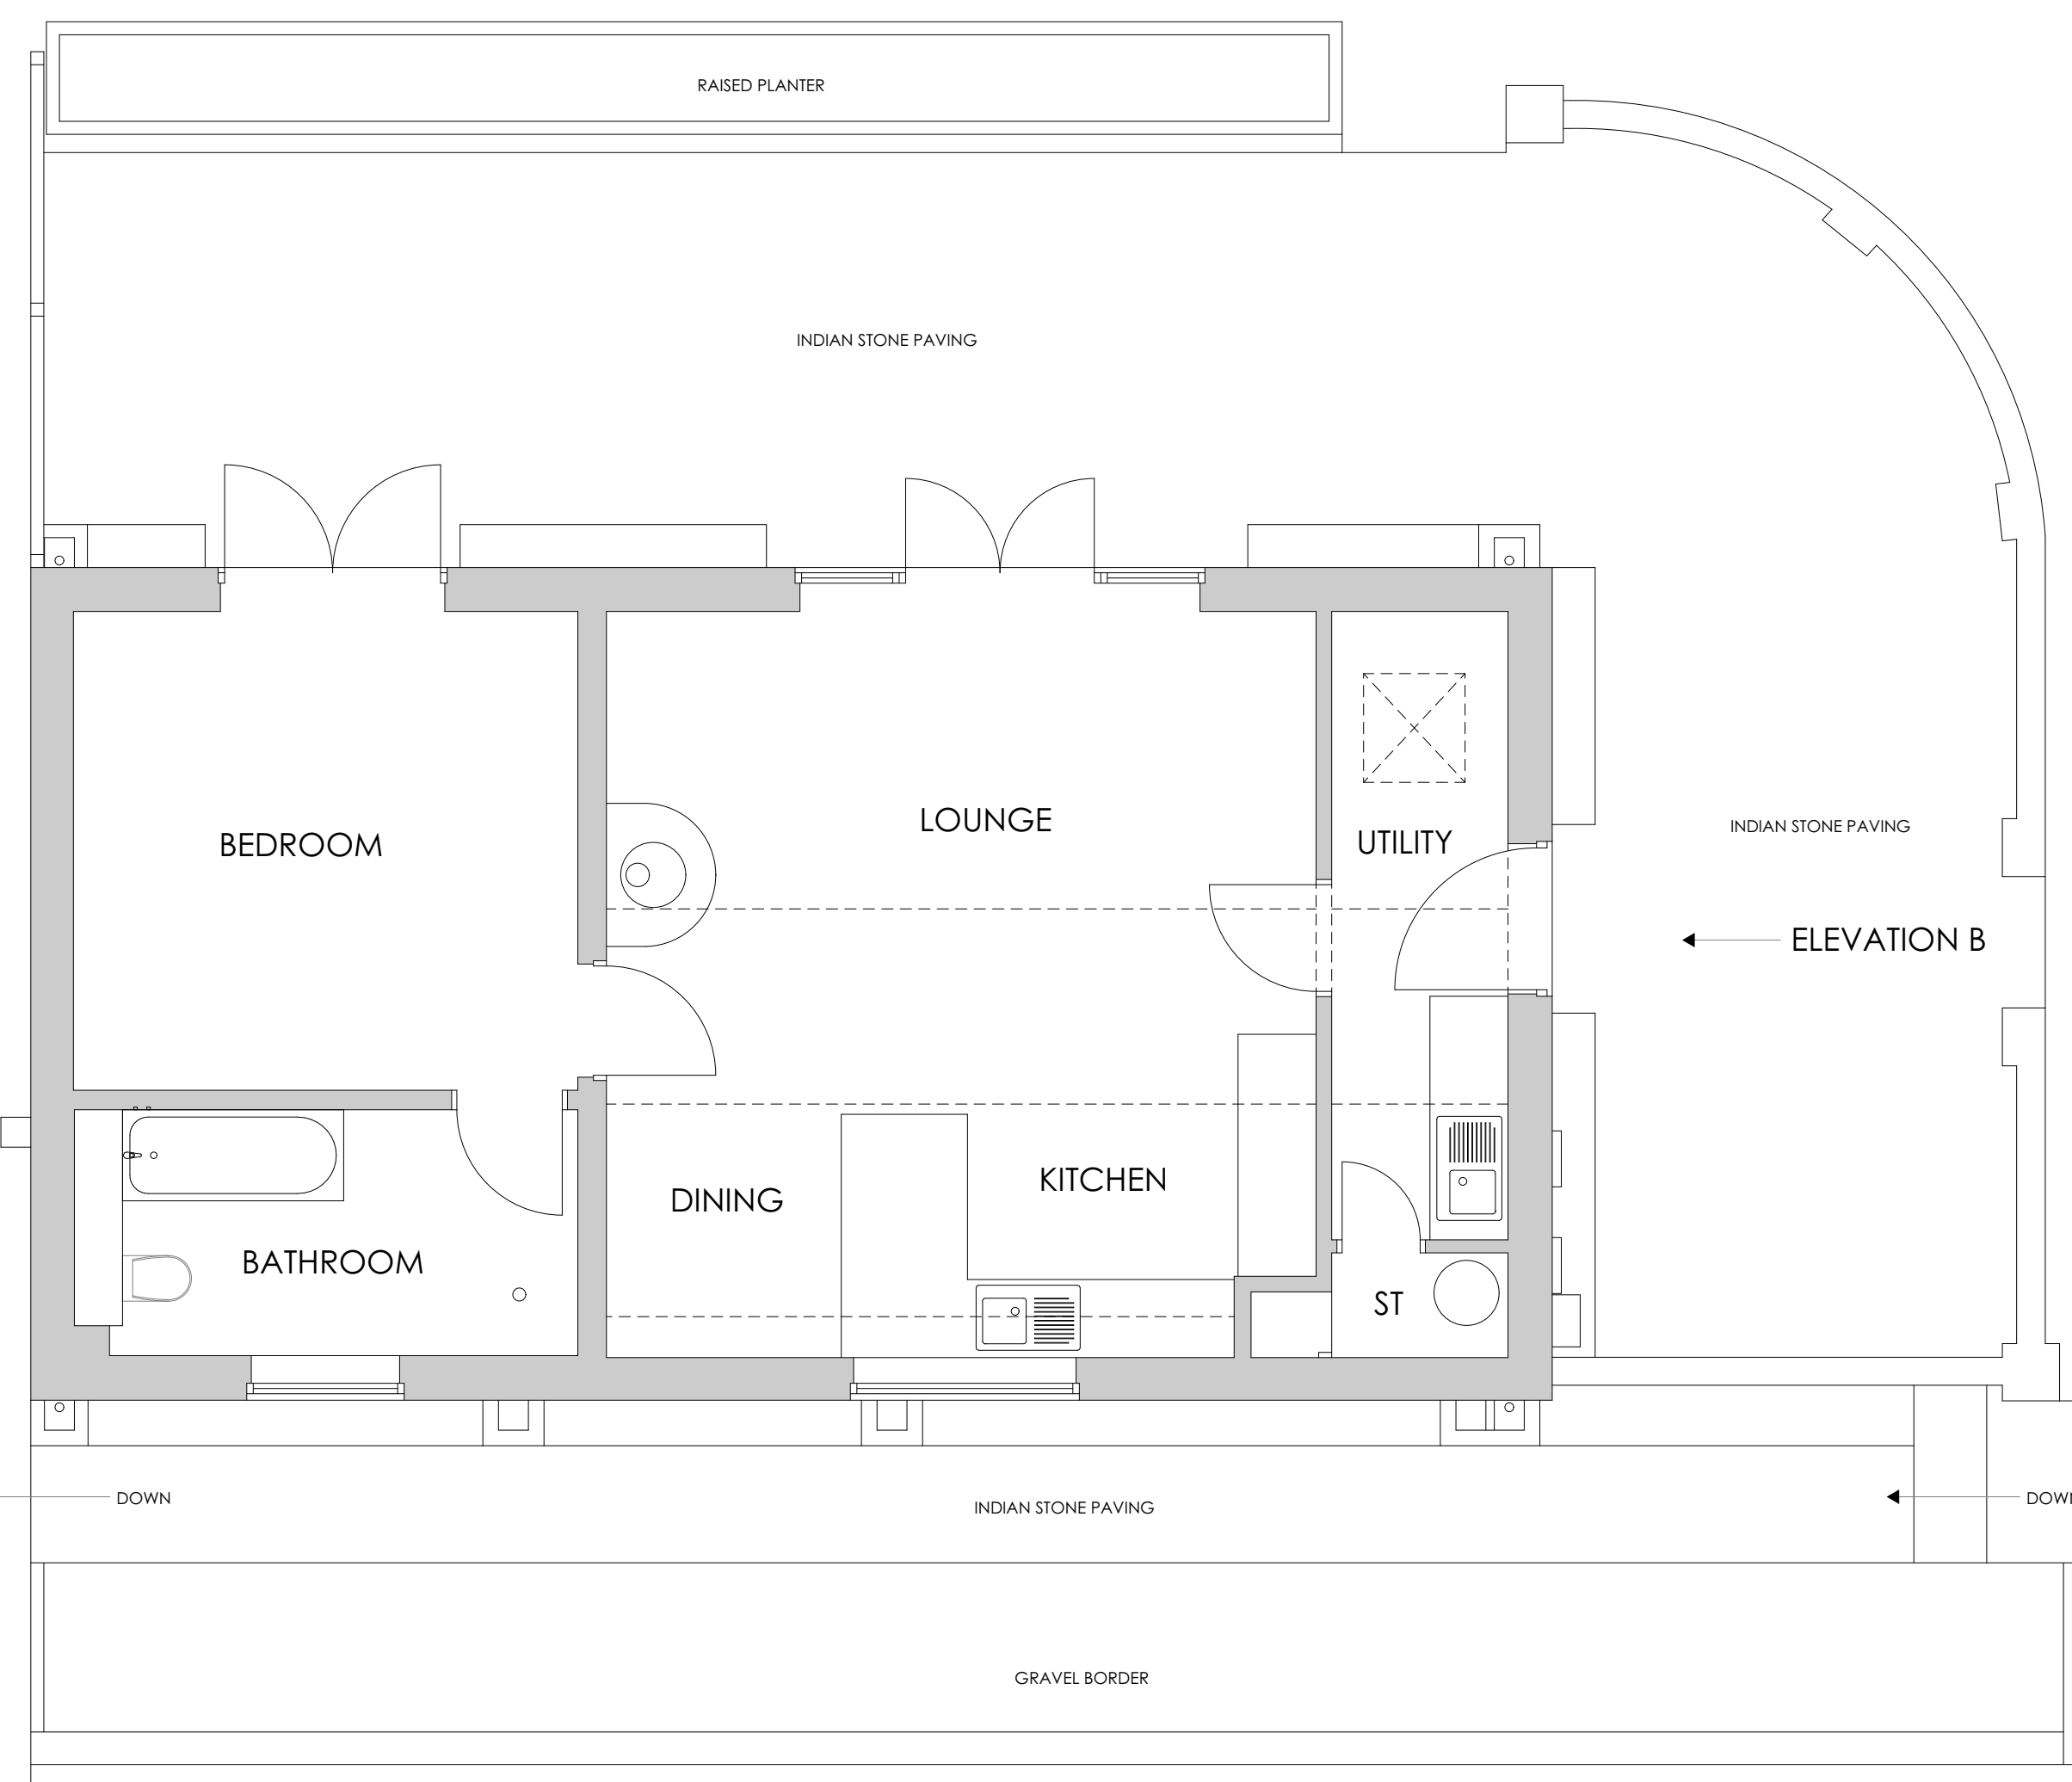


6 SCALE BAR 1:50

| Rev. | Comment | Date | By: |
|------|---------|------|-----|
|------|---------|------|-----|

**wood | goldstraw | yorath**  
ARCHITECTS | QUANTITY SURVEYORS | CDM CO-ORDINATORS

Churchill House, Regent Road, Stoke on Trent, ST1 3RH.  
Tel: 01782 208000 Fax: 01782 208712 E-mail: [info@woodgoldstraw.co.uk](mailto:info@woodgoldstraw.co.uk)  
[www.woodgoldstraw.co.uk](http://www.woodgoldstraw.co.uk)

## Project.

# PROPOSED EXTENSION AND ALTERATIONS TO EXISTING ANNEX

|                  |                          |
|------------------|--------------------------|
| Scale<br>1:50    | Issue Date<br>06/05/2025 |
| Sheet Size<br>A0 | Drawn                    |

Table  
EXISTING SURVEY

|                                     |             |
|-------------------------------------|-------------|
| Drawing Number<br><b>2991-07-01</b> | Revision ID |
|-------------------------------------|-------------|

CAD file path:  
X:\PROJECTS\2091 Chadeck, Mr & Mrs\2091-07 Darkoysire Farm Rear Extension\Design  
X:\CAD\2091\2091-07 SURFACE.dwg  
Copyright © Wood Gotsdrow Yorath LLP

Contractors are to check all dimensions on site and refer any discrepancies to the Architect immediately. This drawing has been prepared for planning purposes only and to the best of our knowledge the original digital document is accurate at the stated scale. However, we cannot accept liability for the accuracy of third party data (2D mappings, topographical survey information, etc.) used in the production of this document which we have relied upon in good faith. Key dimensions are not