
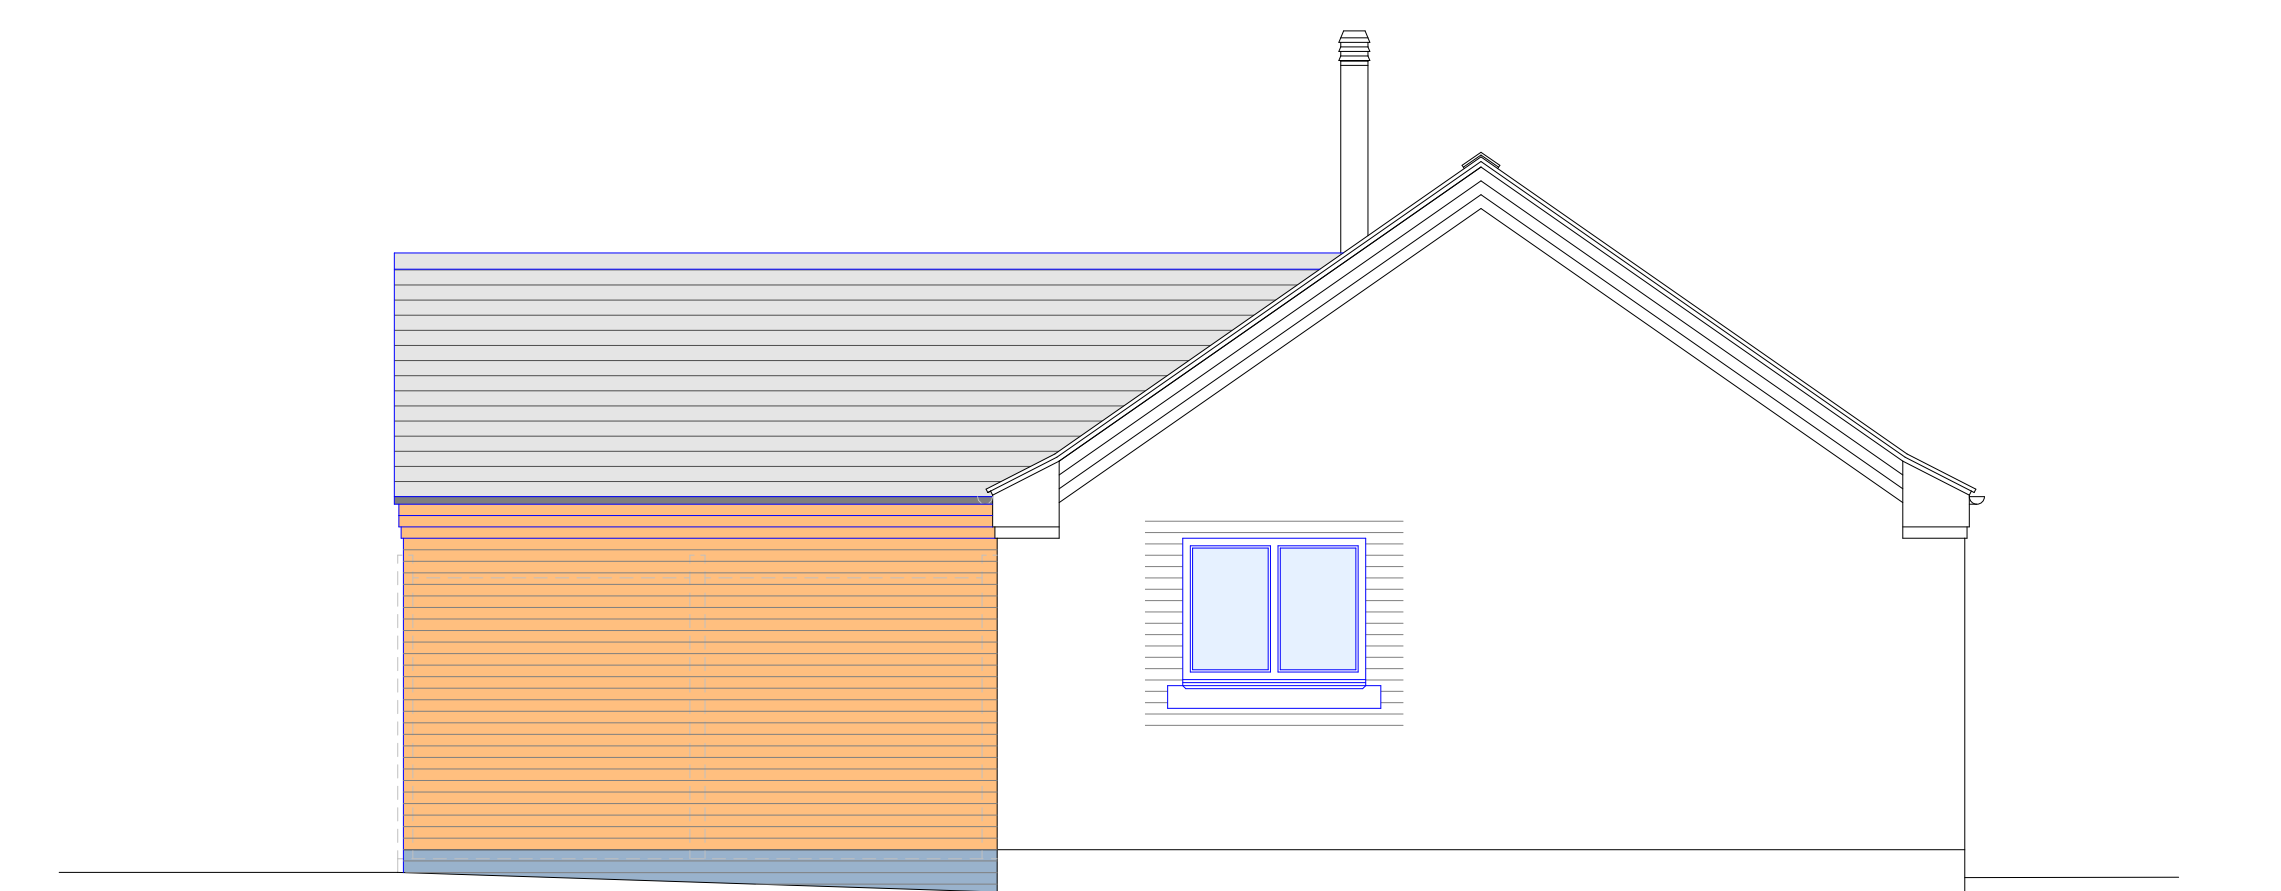
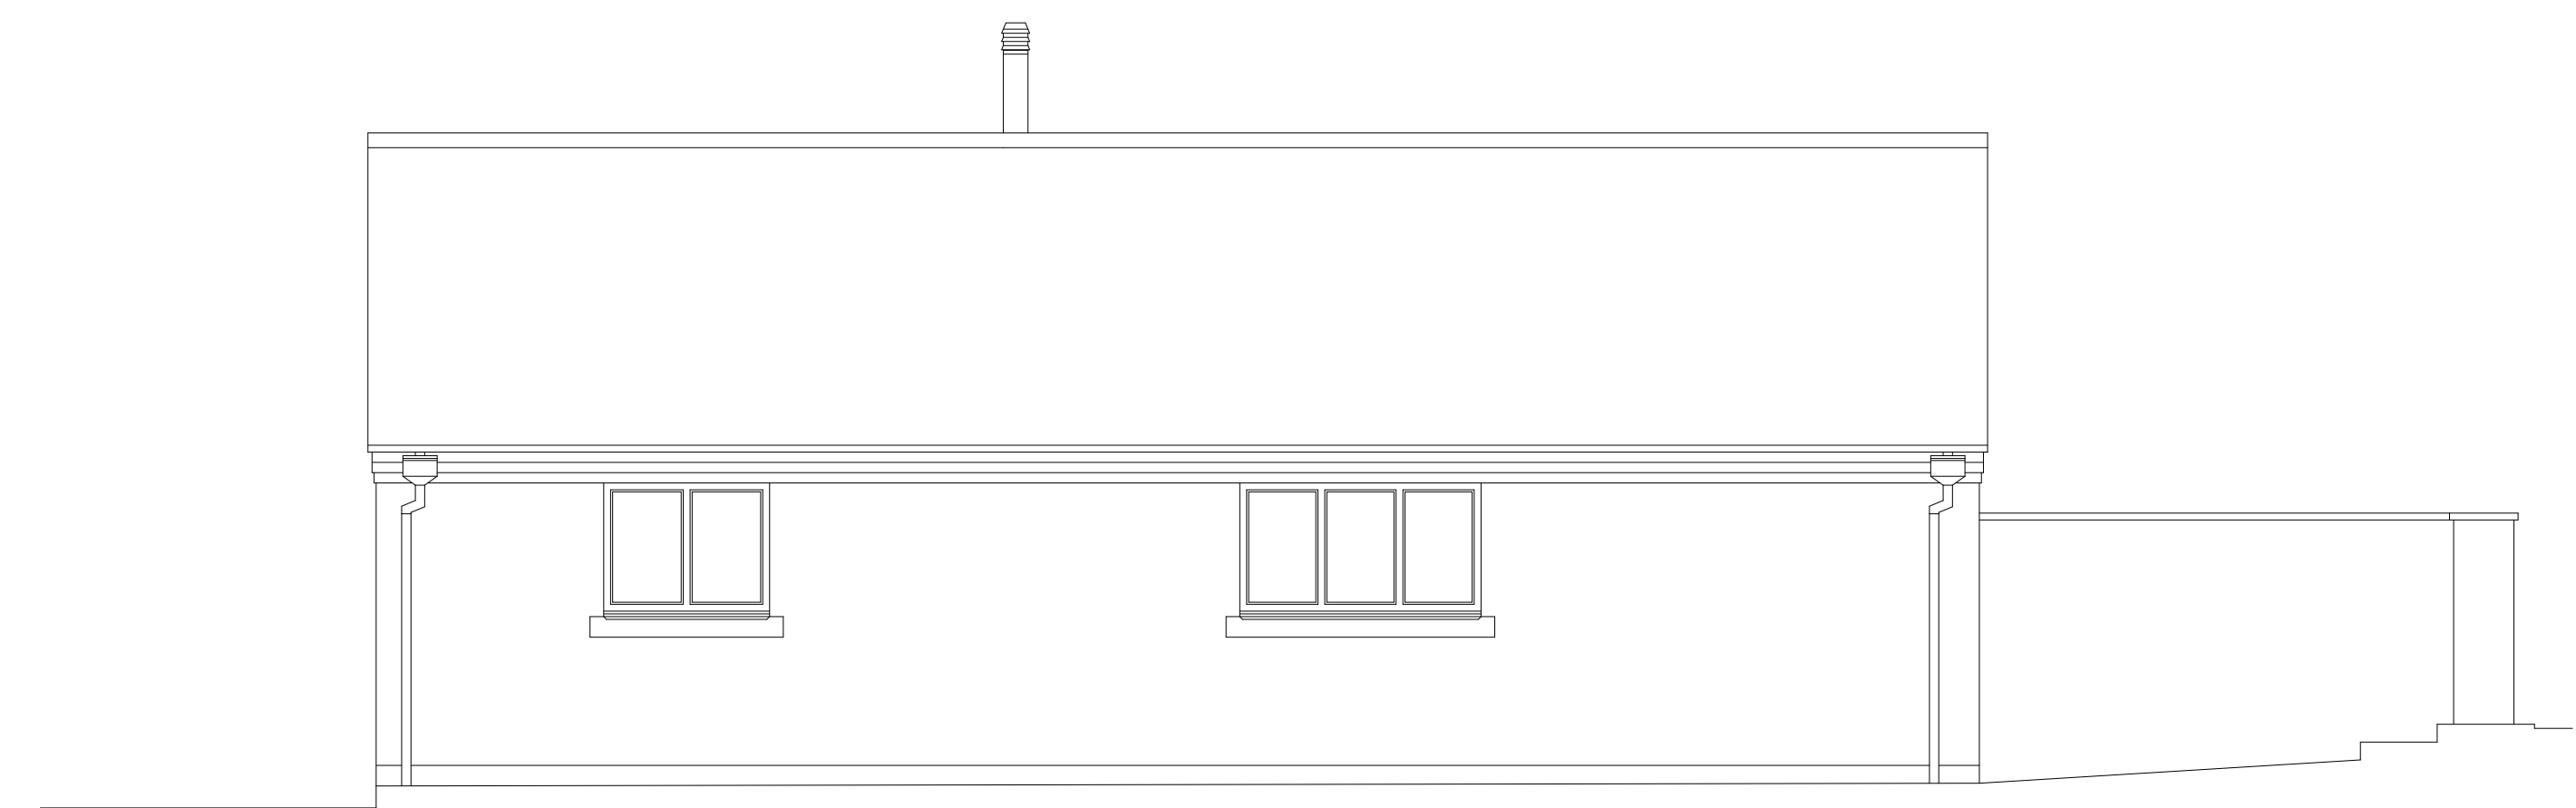


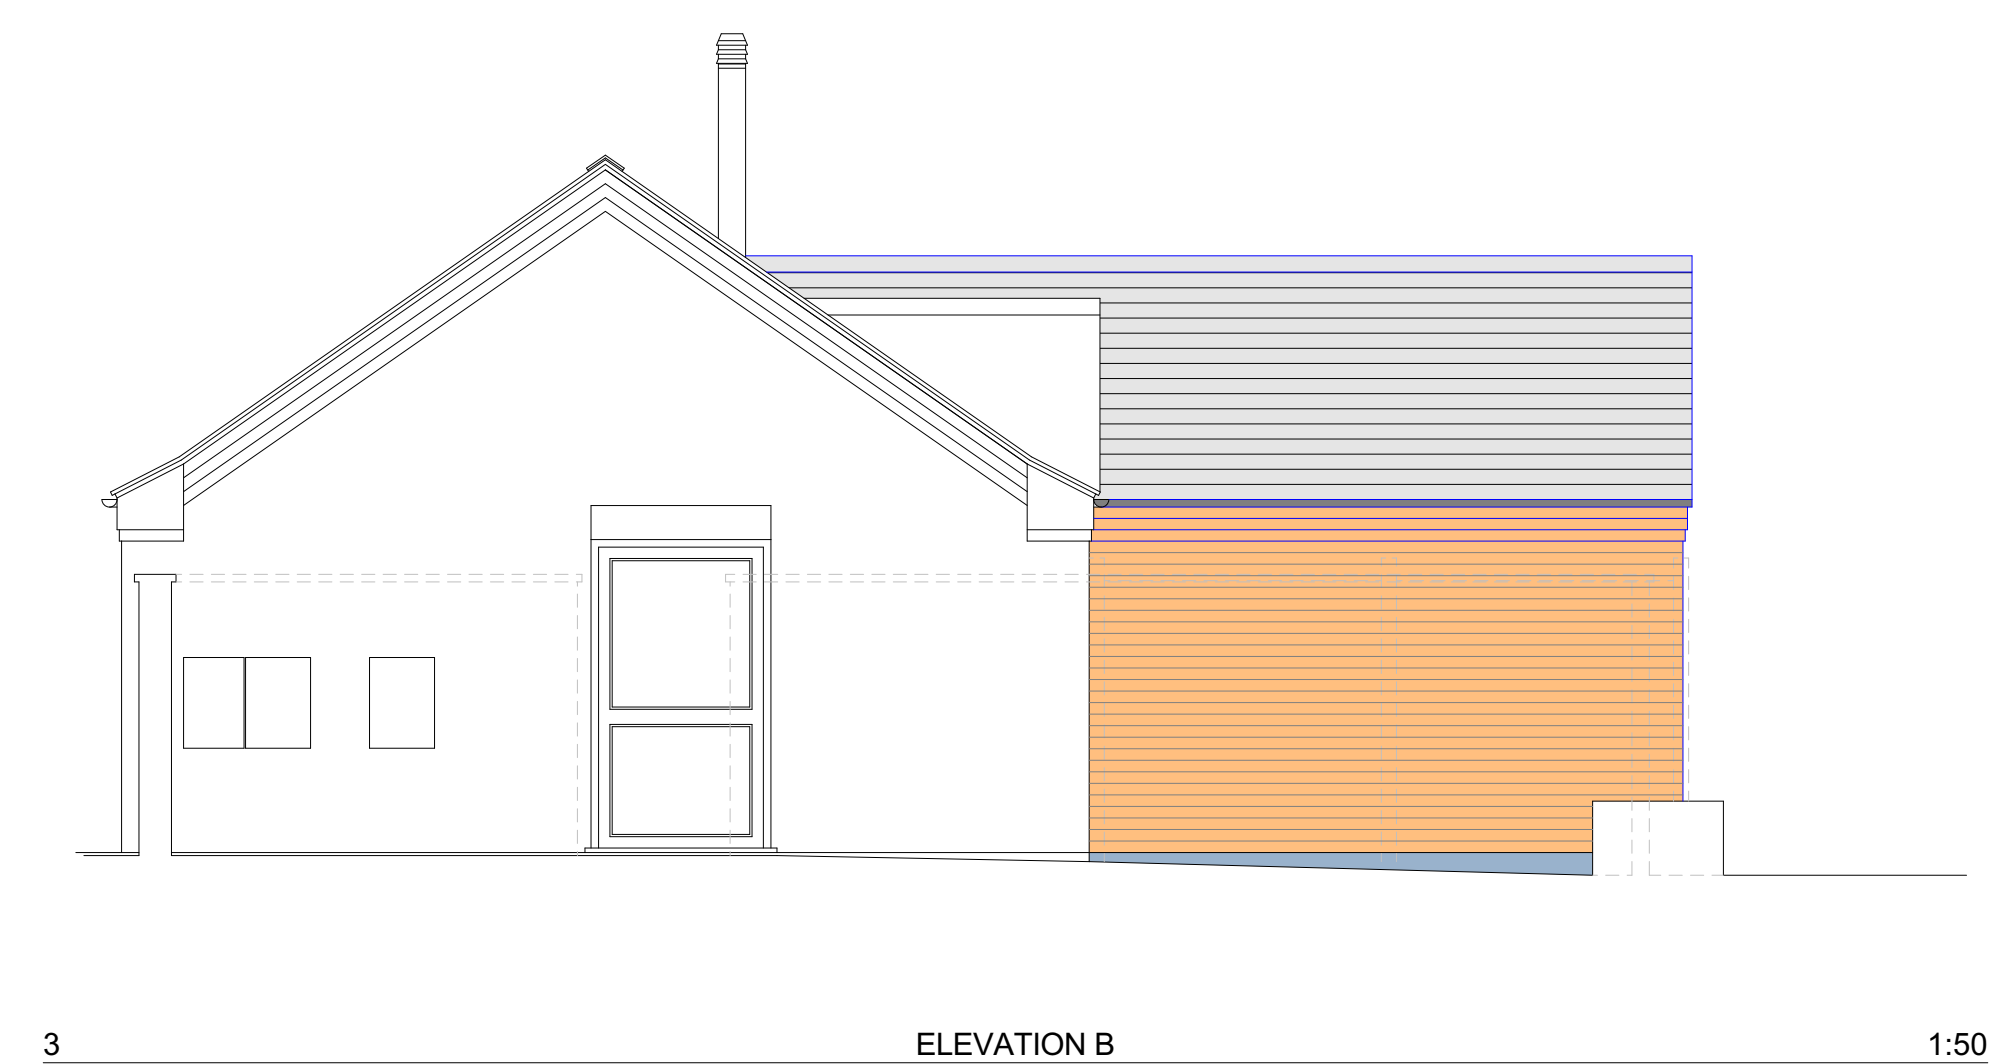

wood | goldstraw | yorath
ARCHITECTS QUANTITY SURVEYORS CDM CO-ORDINATORS
Churchill House, Regent Road, Stoke on Trent, ST1 3RH.
Tel: 01782 208000 Fax: 01782 208712 E-mail: info@woodgoldstraw.co.uk
www.woodgoldstraw.co.uk

Client.
MR AND MRS CHADWICK

Project.

PROPOSED EXTENSION AND ALTERATIONS TO EXISTING ANNEX

Scale 1:50		Issue Date 06/05/2025
Sheet Size A0	Drawn	
Title SCHEME DRAWING A		

Drawing Number	Revision ID
2991-07-02	

CAD file path:
X:\PROJECTS\2061 Chadwick, Mr & Mrs\2061-07 Darkeyshire Farm Road Extension\Design
Arch\ACAD\EXISTING Survey.dwg
Copyright: Wood Gossard Yonah LLP

Contractors are to check all dimensions on site and refer any discrepancies to the Architect immediately. This drawing has been prepared for planning purposes only and to the best of our knowledge the original digital document is accurate at the stated scale. However, we cannot accept liability for the accuracy of third party data (3D models, topographical survey information, etc) used in the production of this document which we have relied upon in good faith. Key dimensions are not