




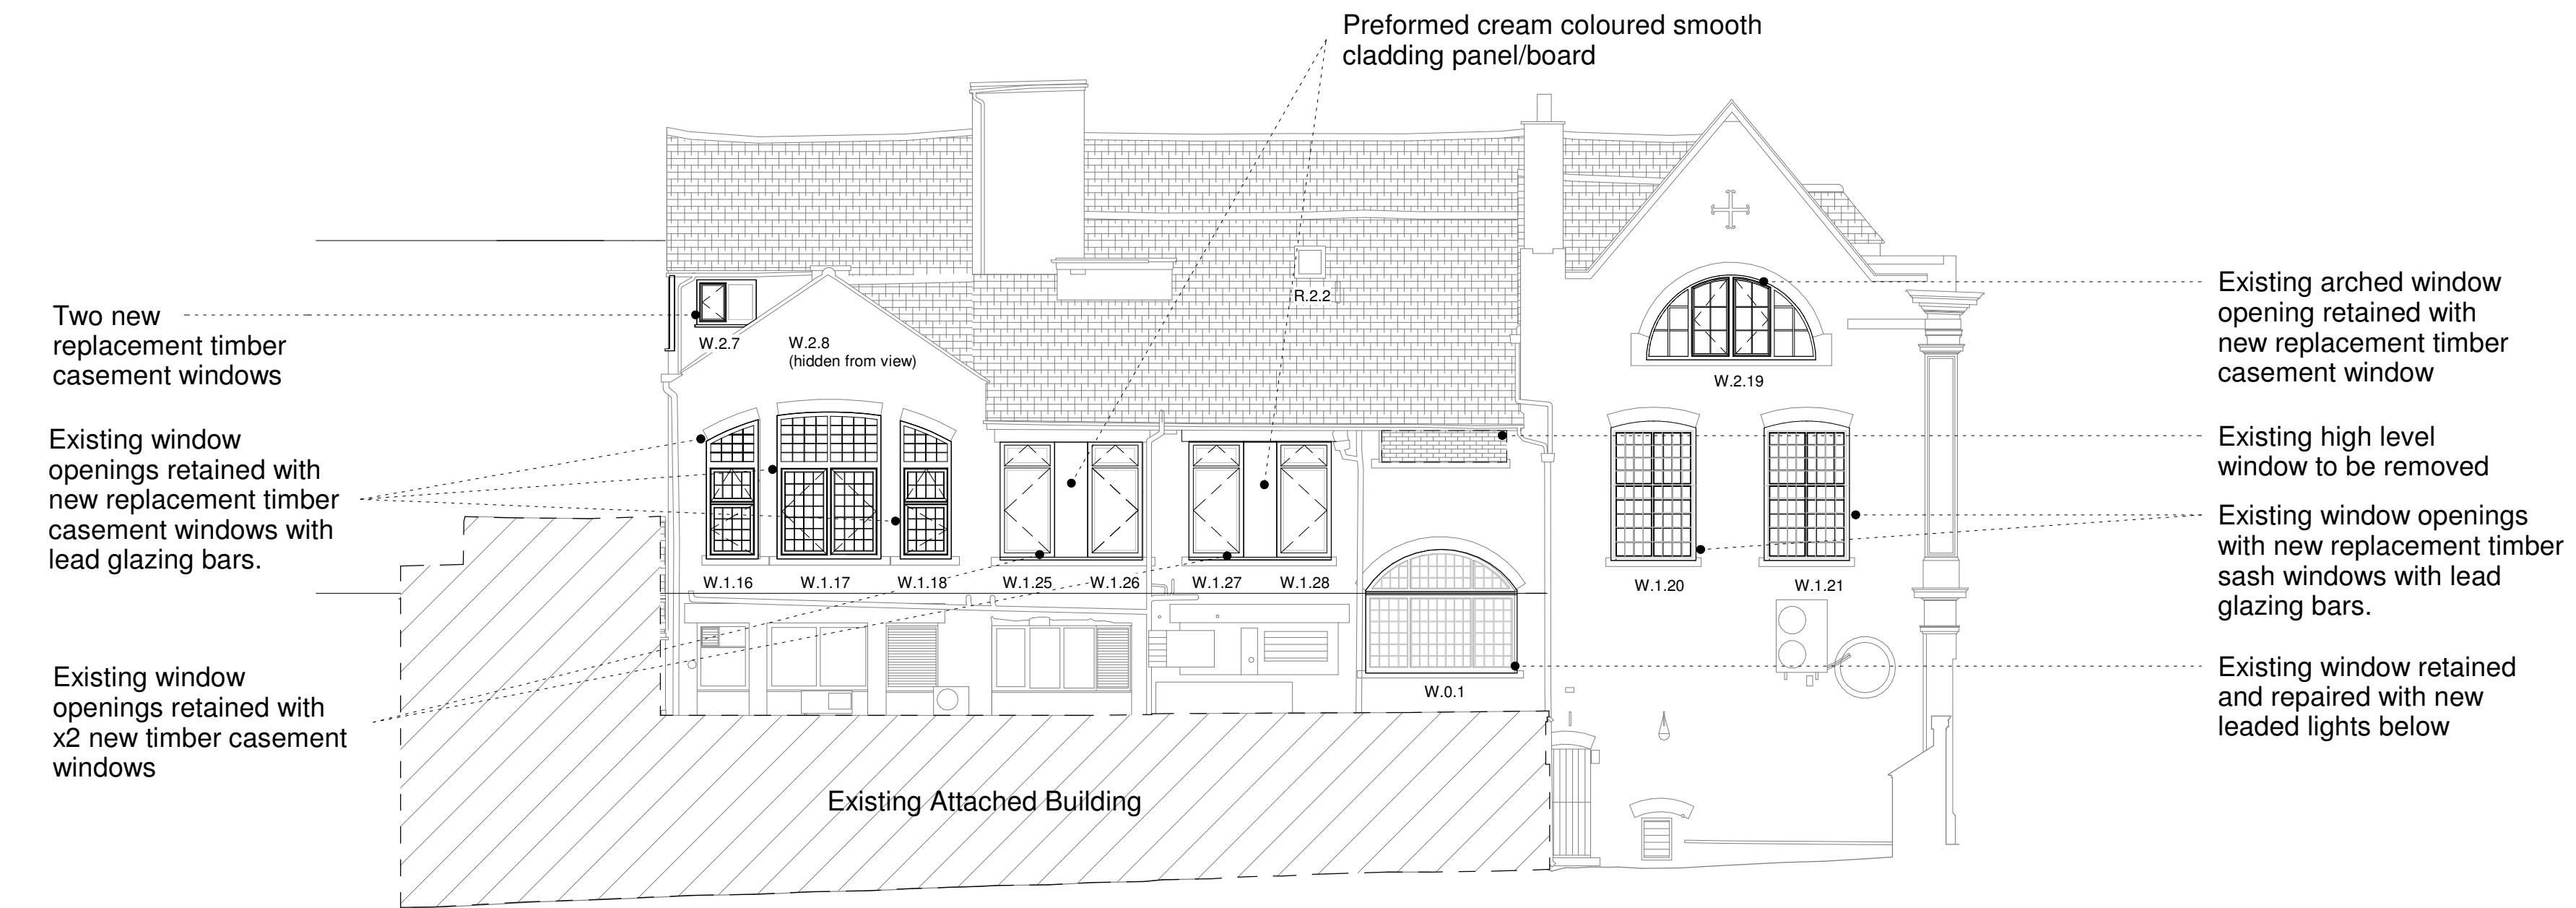

Strangman Street Elevation 'as proposed' 1:100 @A2

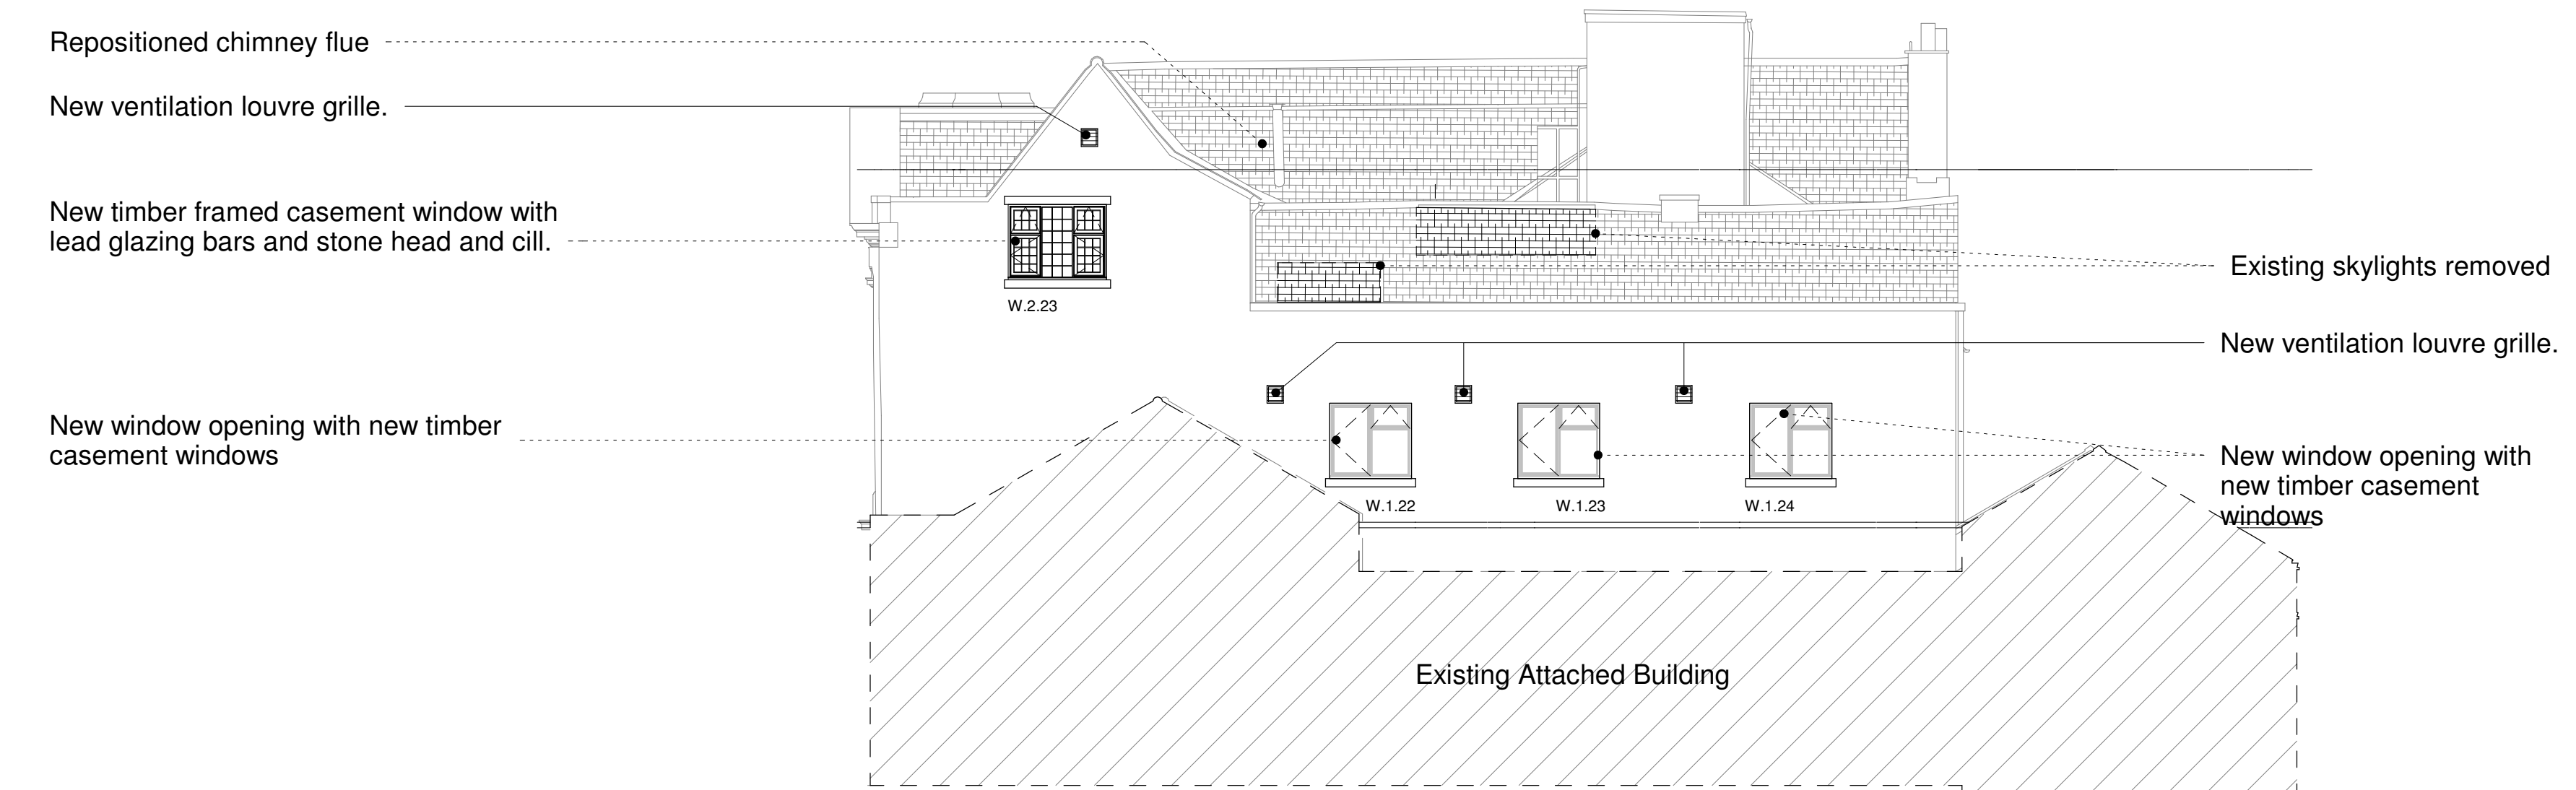

Salisbury Street Elevation 'as proposed' 1:100 @A2

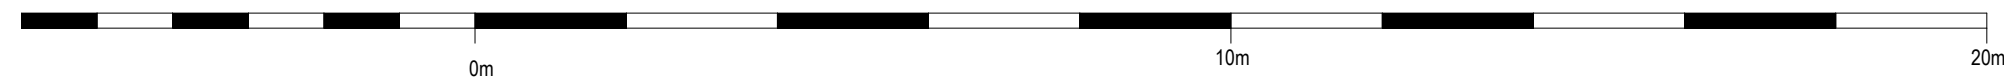

A		11/06/25	AC	Amended to suit Conservation Officers comments	
Rev		21.03.25	LA	Alterations to suit 9 unit scheme following SMDC Planning Application comments.	
		Date	Drawn	Description	
ctdarchitects Client Andrew Yu Clerk Bank House Clerk Bank LEEK Staffordshire ST13 5HE Residential Development The Old Court House, High Street, Leek Title Elevations 'as proposed' t : 01538 373477 f : 01538 386503 e : info@ctdarchitects.co.uk w : www.ctdarchitects.co.uk				ctd architects © 2024 • This drawing is copyright. • All dimensions to be checked on site before proceeding. • Contractor must notify the architect of any discrepancies before proceeding. • Contractor to check/adjust dimensions of new work to suit existing conditions. Do not assume existing structure or details are plumb, square or level. • All drawings to be read in conjunction with all other consultants drawings and specs.	
		Scale	1:100	Size	A2
		Drawn	SC	Chkd	PR
		Date	30/04/24		
		Status	PLANNING		
		Job No.	2361	Drawing No	AL19
		Rev.	B		