


Window Schedule: Sash			
Ref No.	Size	Head Detail	New/Repaired
W.1.1	w1535 x h2416	Flat	New
W.1.2	w1535 x h2416	Flat	New
W.1.3	w1535 x h2416	Flat	New
W.1.4	w1535 x h2416	Flat	New
W.1.5	w1535 x h2416	Flat	New
W.1.6	w695 x h2410	Flat	New
W.1.7	w639 x h2410	Flat	New
W.1.8	w1535 x h2416	Flat	New
W.1.9	w639 x h2410	Flat	New
W.1.10	w1535 x h2416	Flat	New
W.1.11	w1535 x h2416	Flat	New
W.1.12	w1535 x h2416	Flat	New
W.1.13	w639 x h2410	Flat	New
W.1.14	w1535 x h2416	Flat	New
W.1.15	w639 x h2410	Flat	New
W.1.20	w1560 x h2430/2554	Arch	New
W.1.21	w1560 x h2430/2554	Arch	New
W.2.4	w724 x h1417	Flat	New


Window Schedule: Casement			
Ref No.	Size	Head Detail	New/Repaired
W.1.16	w950 x h2160/2549	Half Arch Left	New
W.1.17	w1900 x h2625/2692	Arch	New
W.1.18	w935 x h2148/2533	Half Arch Left	New
W.1.22	w1500 x h1380	Flat	New
W.1.23	w1500 x h1380	Flat	New
W.1.24	w1500 x h1380	Flat	New
W.1.25	w1000 x h2160	Flat	New
W.1.26	w1000 x h2160	Flat	New
W.1.27	w1000 x h2160	Flat	New
W.1.28	w1000 x h2160	Flat	New
W.2.7	w1090 x h865	Flat	New
W.2.8	w1090 x h865	Flat	New
W.2.16	w605 x h1280	Flat	New
W.2.17	w605 x h1280	Flat	New
W.2.19	w3100 x h1554	Arch	New
W.2.20	w1636 x h1124	Dormer	New
W.2.21	w1636 x h1124	Dormer	New
W.2.22	w1636 x h1124	Dormer	New
W.2.23	w1800 x h1380	Flat	New
W.2.24	w1400 x h2100	Flat	New
W.2.25	w1400 x h2100	Flat	New
W.2.26	w740 x h570	Flat	New

Window Schedule: Fixed			
Ref No.	Size	Head Detail	New/Repaired
W.0.1	w2770 x h1517/2266	Arch	Repaired
W.2.5	878ø	Round	Repaired
W.2.6	878ø	Round	Repaired

 


Window Colour: Dulux Trade Fine Cream Exterior Satin

Typical Sash Window Detail
1 : 10

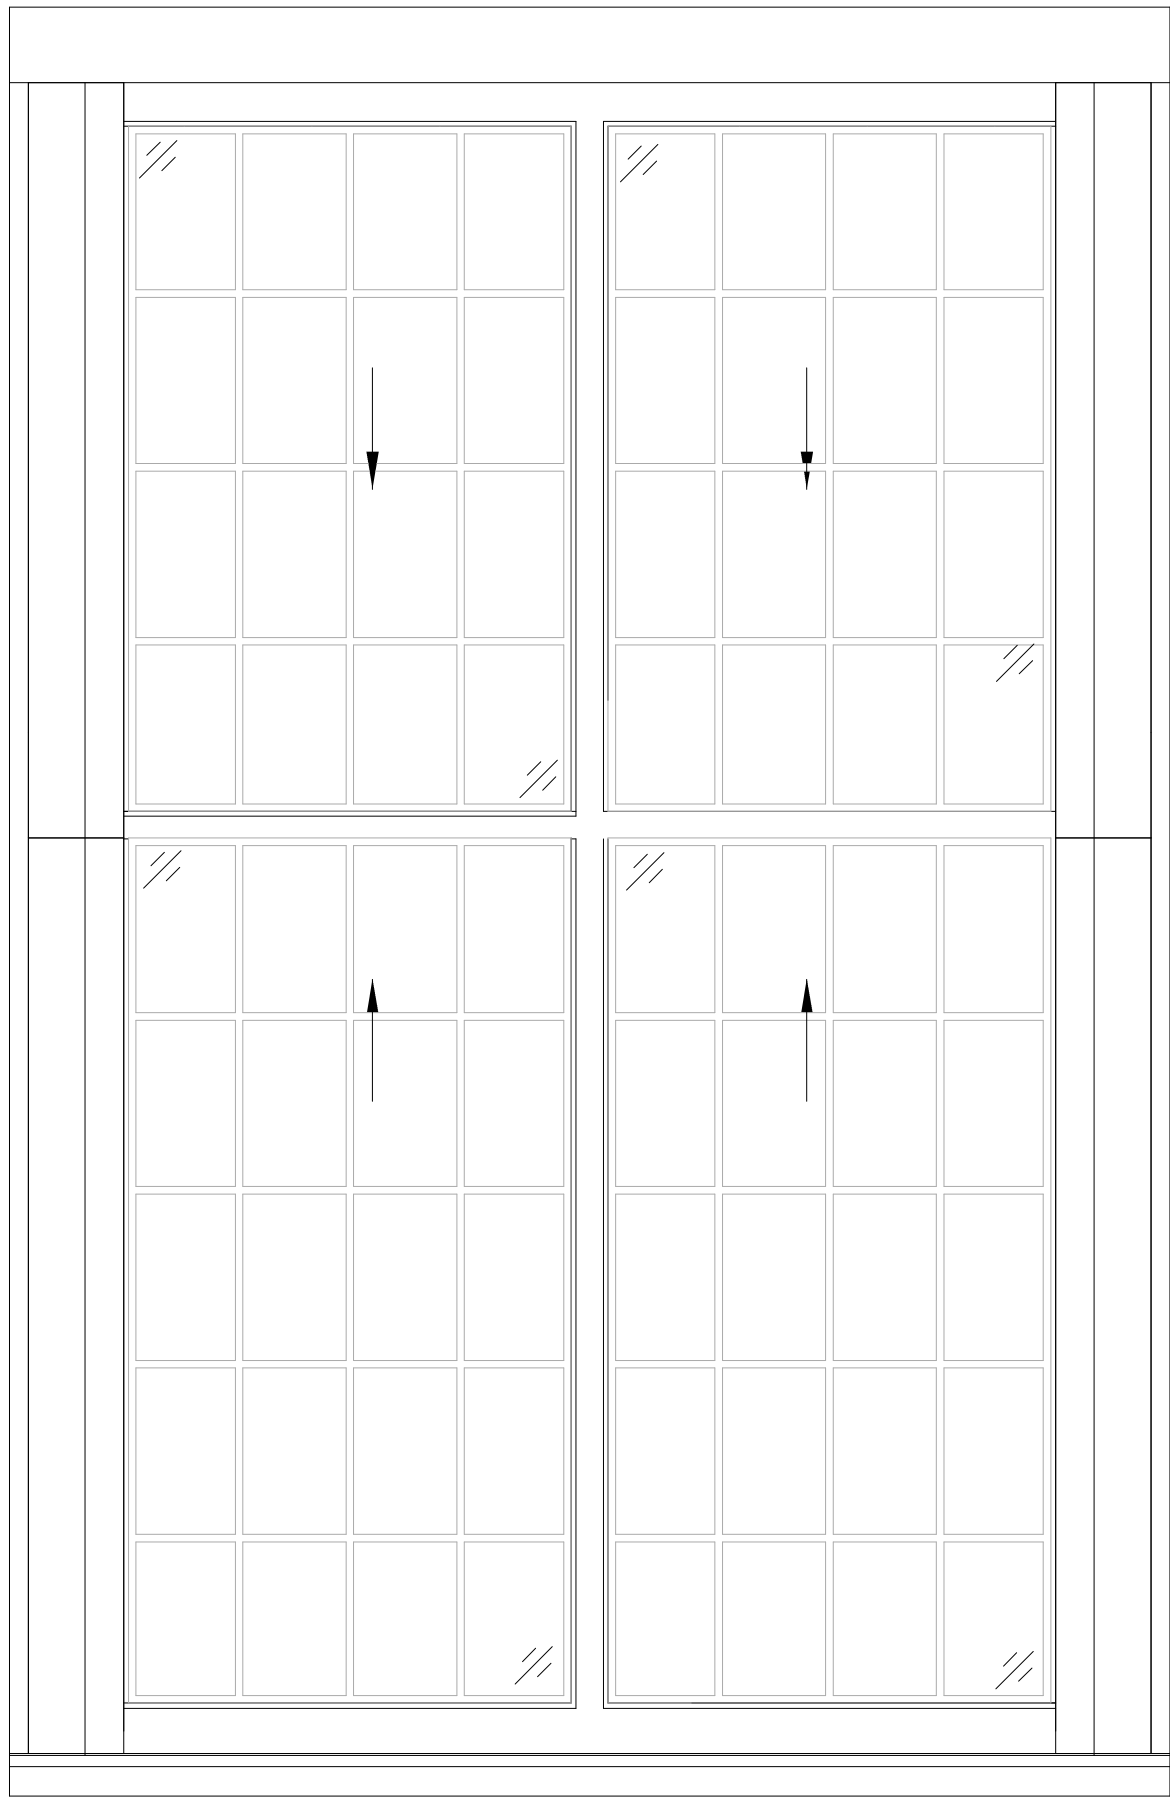


Elevation

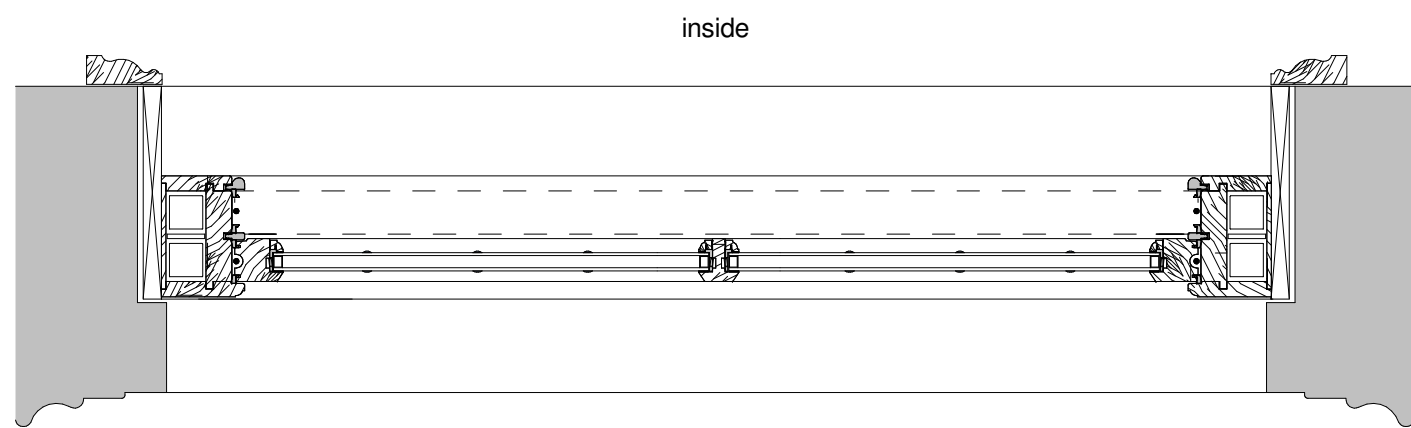


inside


Plan

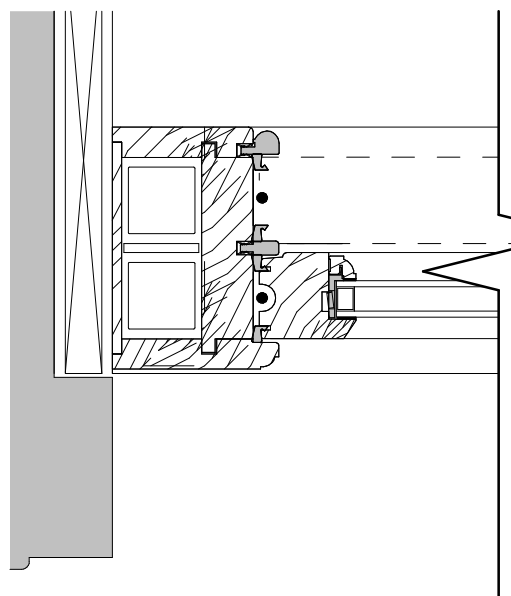

Jamb Detail 1:5

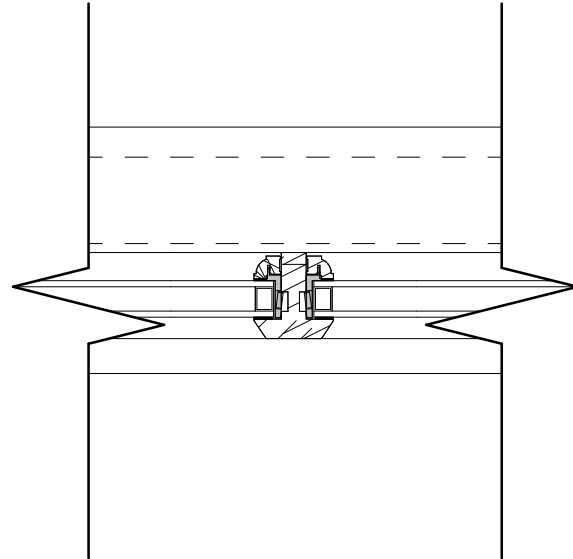

Jamb Detail 1:5

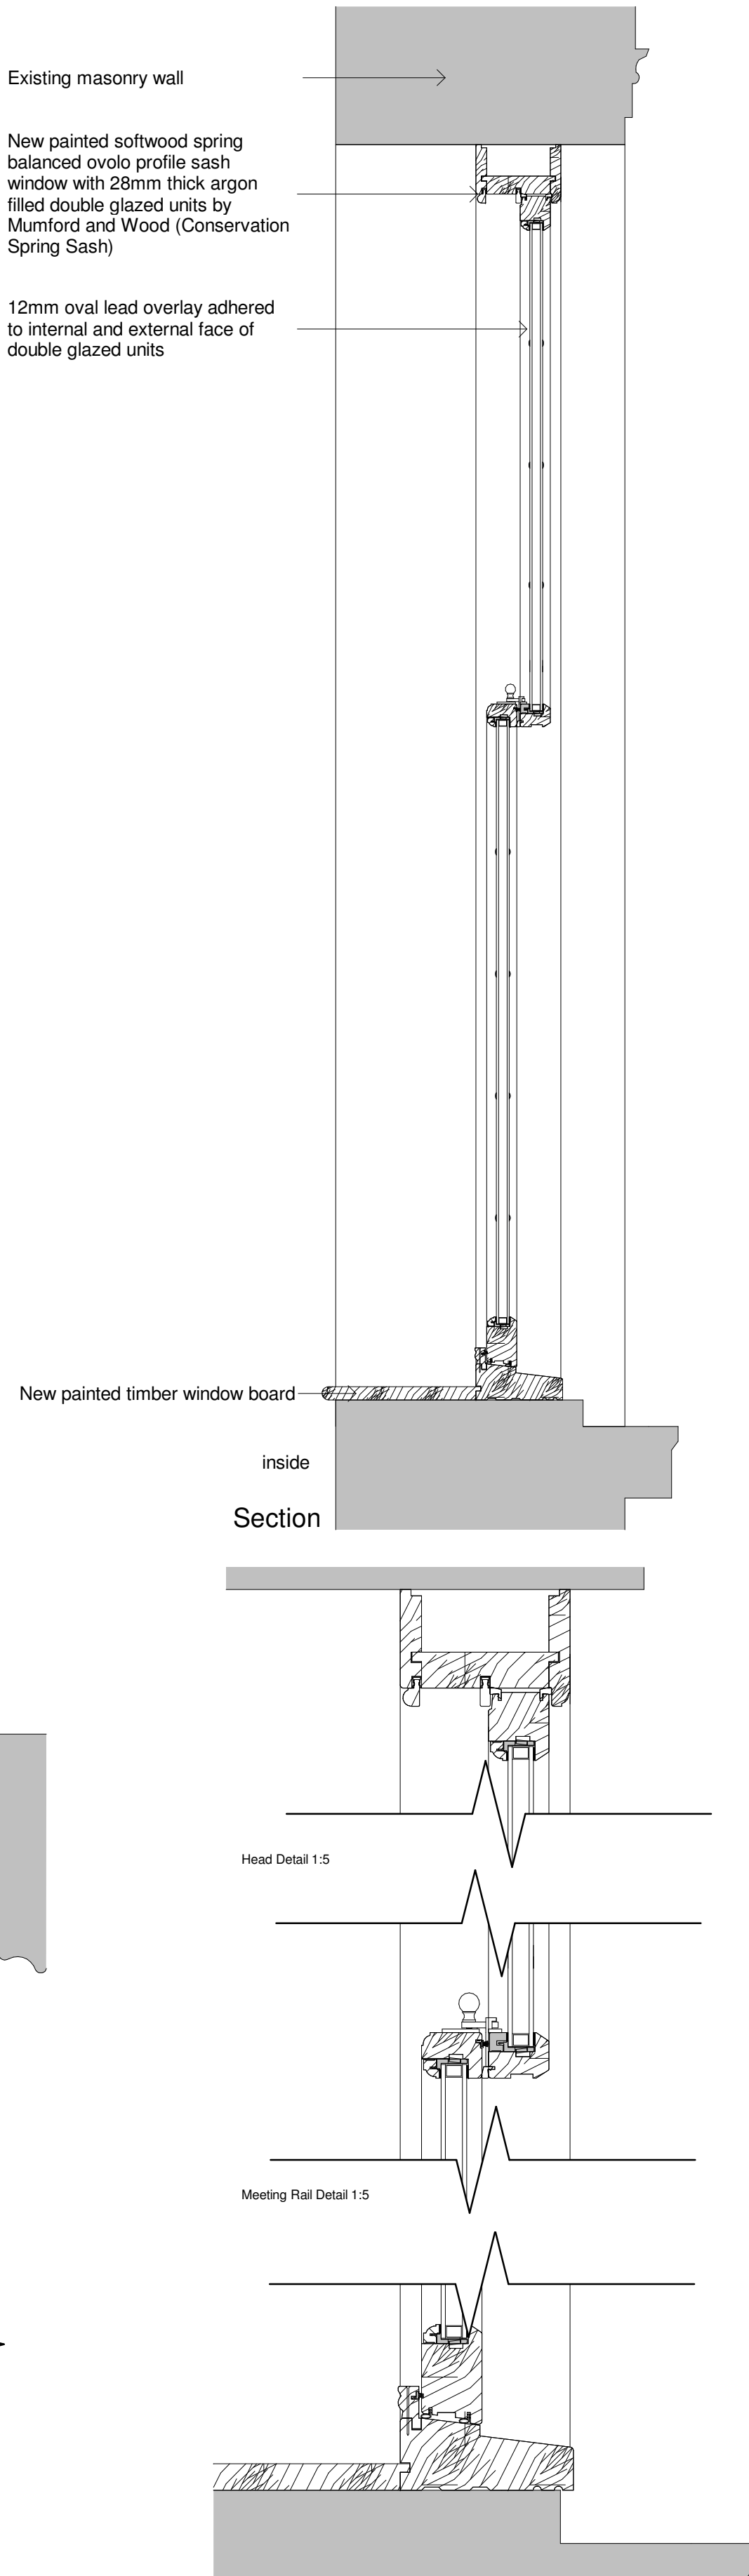


Head Detail 1:5


Meeting Rail Detail 1:5

Cill Detail 1:5


Typical Casement Window Detail
1 : 10

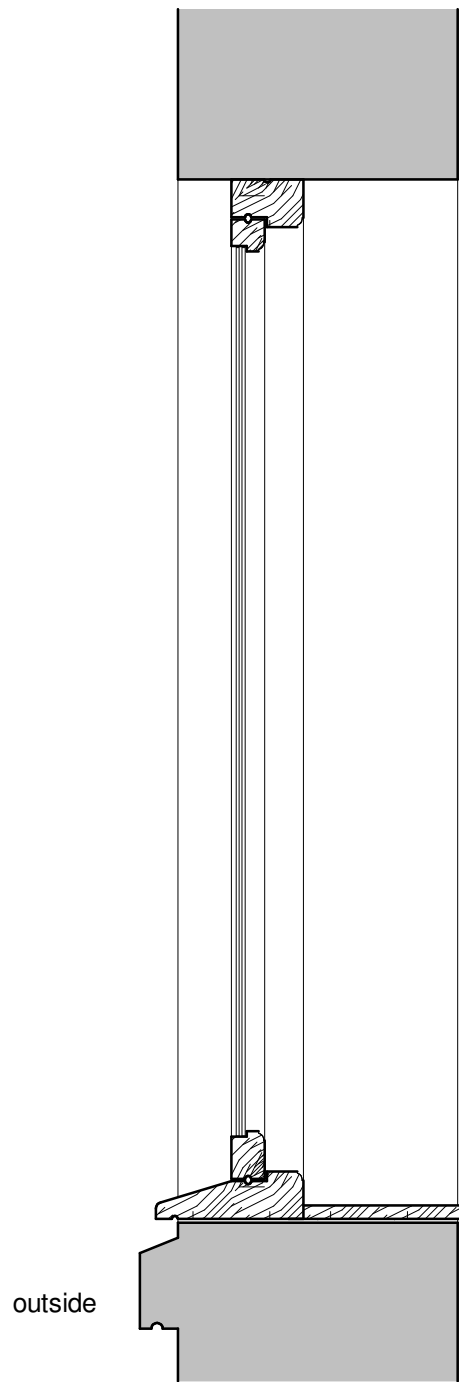


Section - Casement

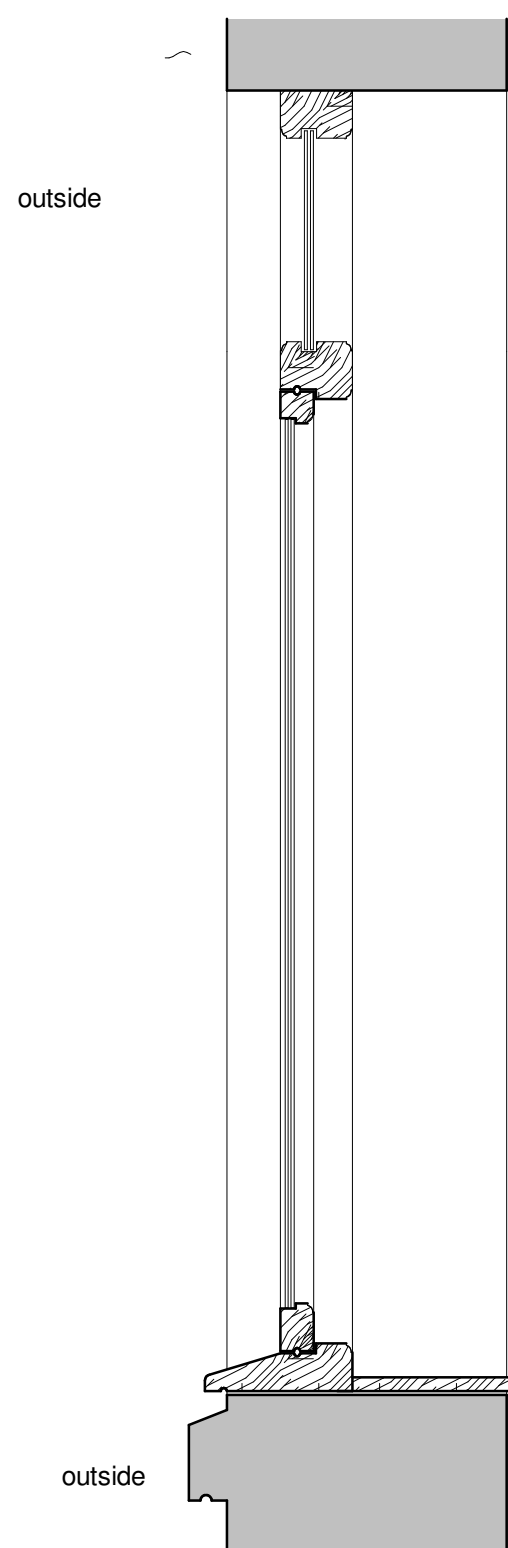

Section - Casement / Fixed

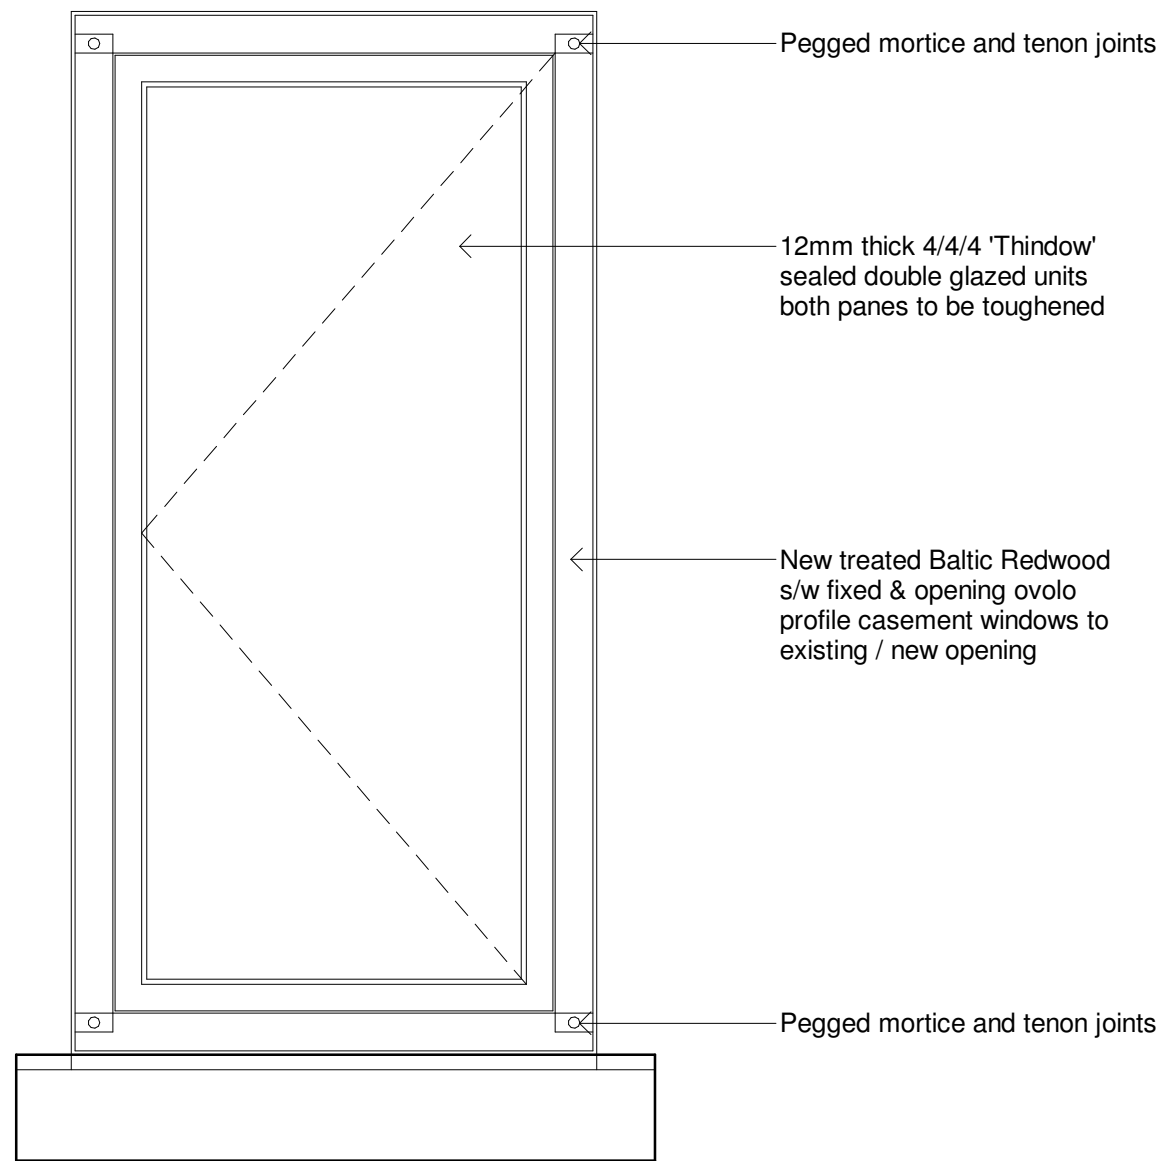


Elevation

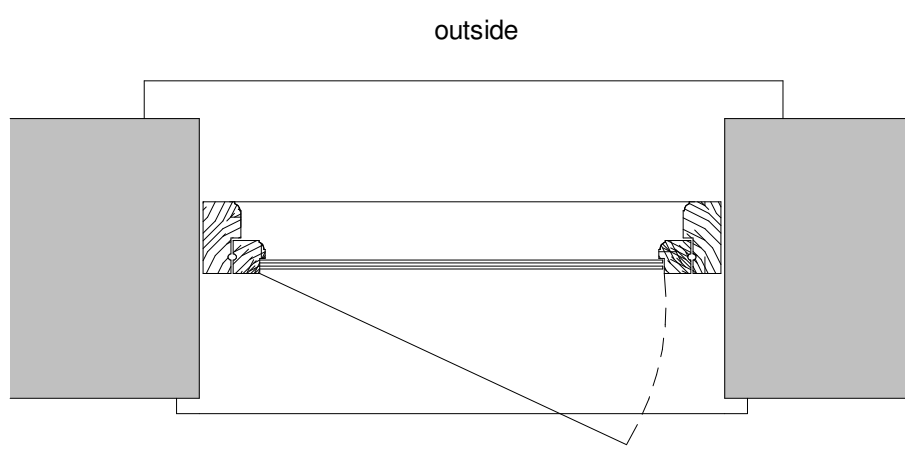

inside

Plan

- NOTE:
- Structural openings are indicative sizes only. Exact dimensions to be taken on site prior to manufacture.
 - Windows to be painted (colour to be agreed in accordance with LPA Conservation Officer's approval).

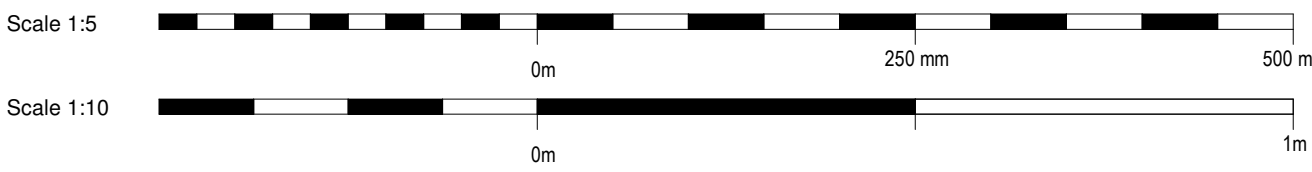

Issued	11/06/25	Drawn	AC	Amended to suit Conservation Officers comments			
Revised	21/03/25	Drawn	LA	Alterations to suit 5 unit scheme following SMDC Planning Application comments.			
Client				Clerk Bank House Clerk Bank LEEK Staffordshire ST13 5HE			
Project				Residential Development The Old Court House, High Street, Leek			
Title				Typical Window Details & Schedule			
Scale				1:10	Size	A1	Drawn
Status				SC	PR	CHD	Date
Job No				2361	Drawing No		Rev.
Date				20/05/24	AL24		B

Andrew Yu