

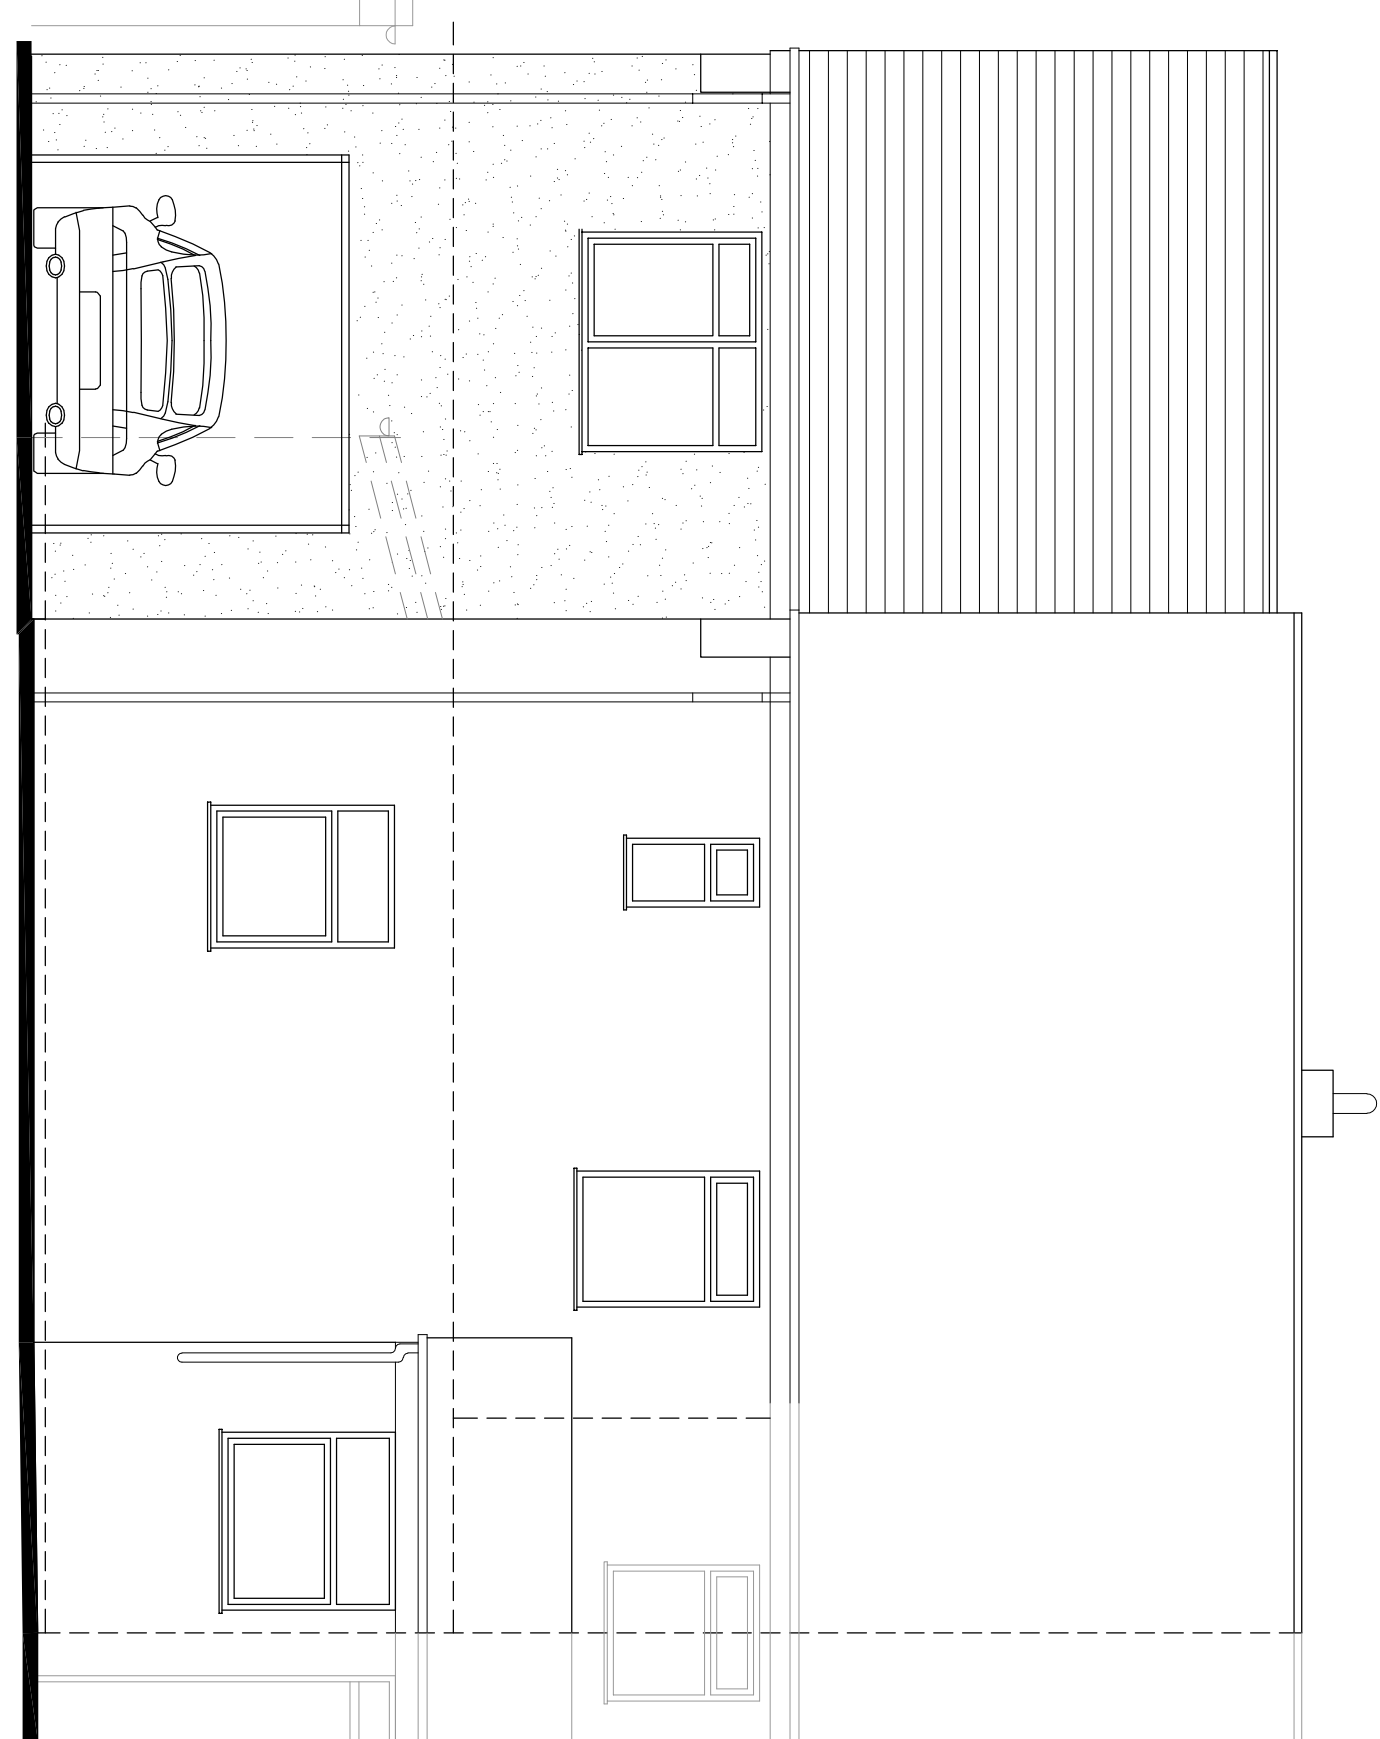



Rev	Down	Comments	Date
A	TSK	Revised on plan elevation	23/04/25

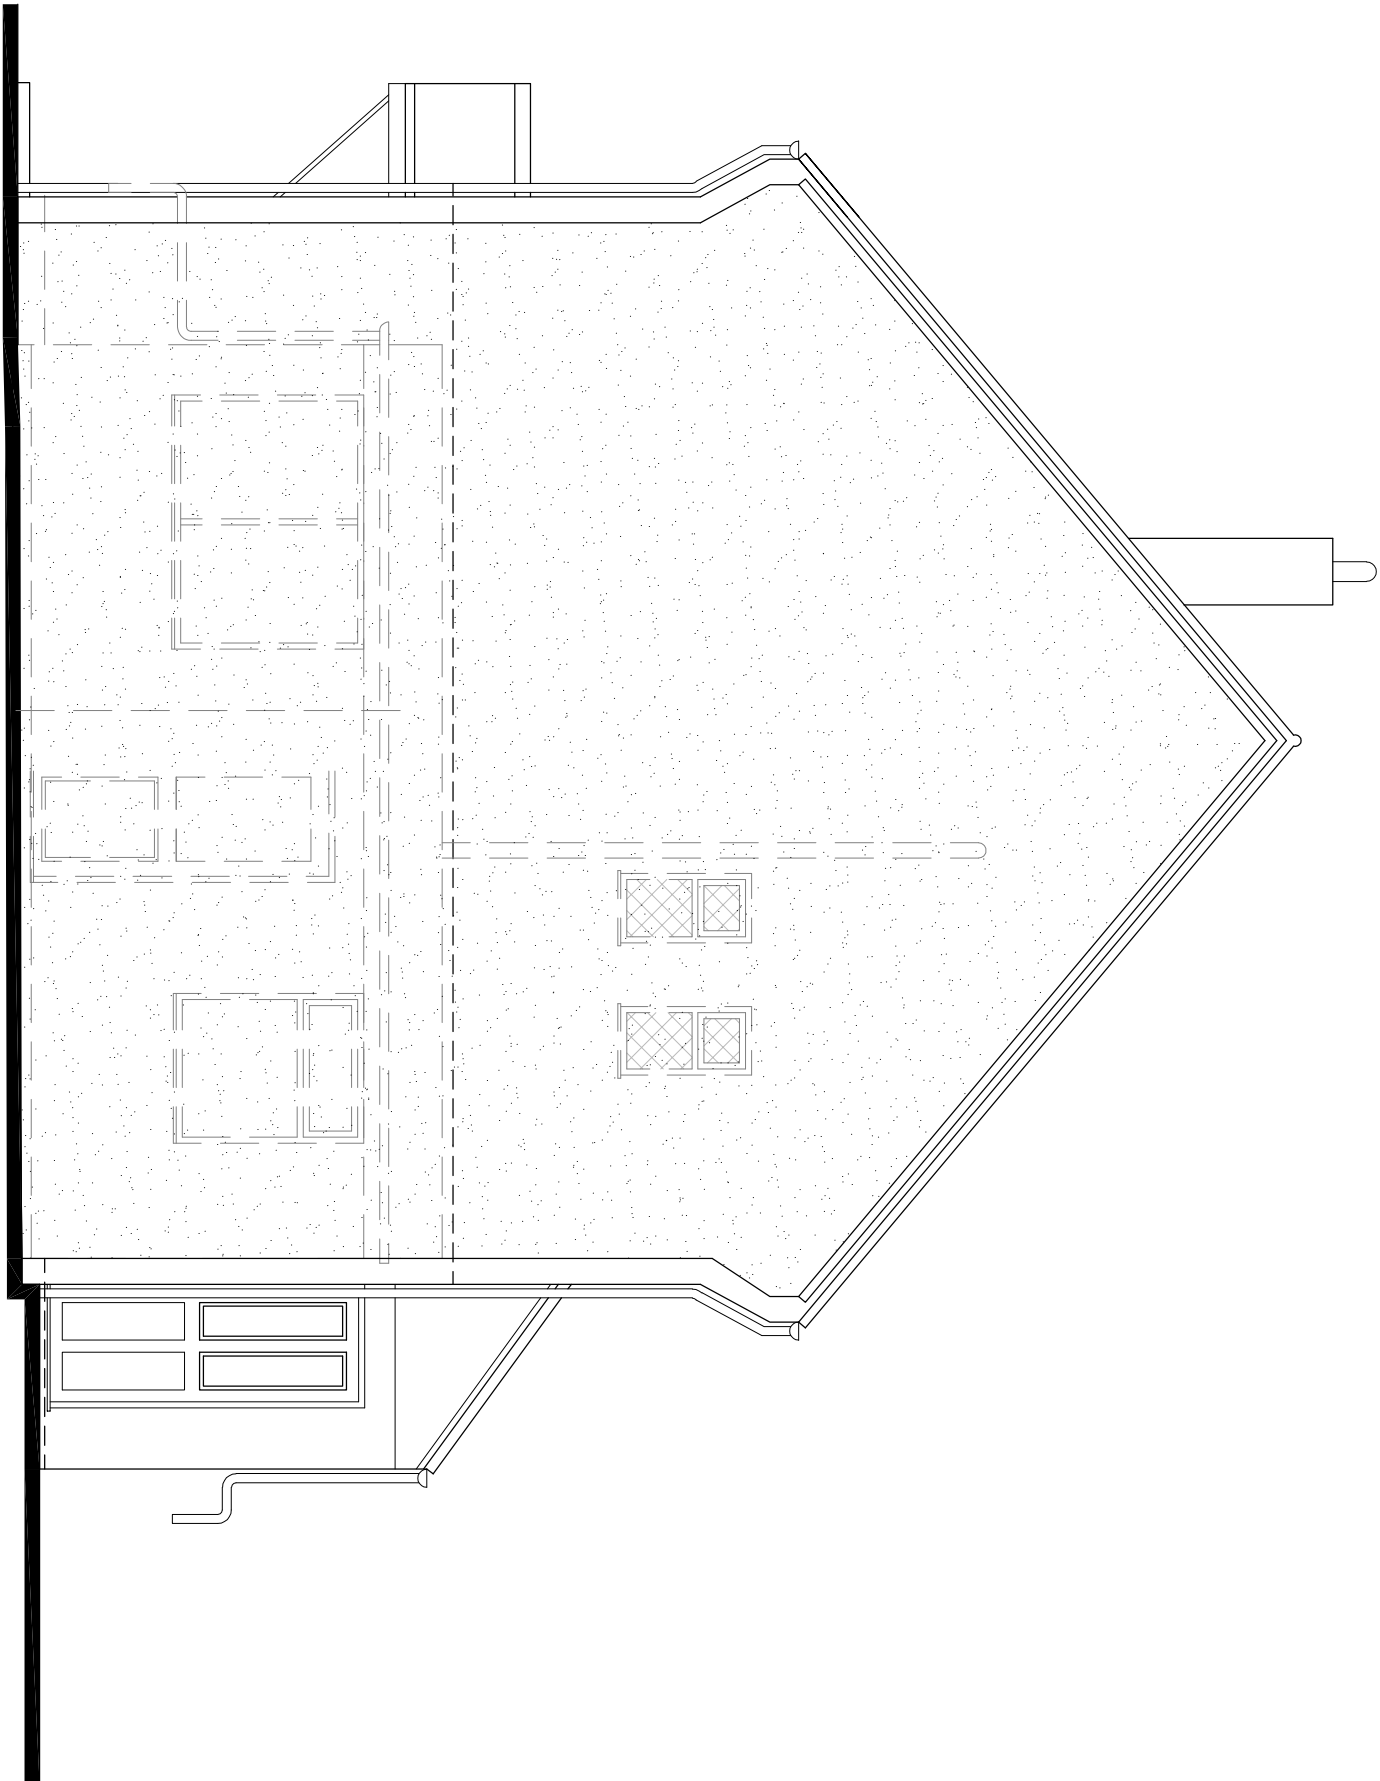


FRONT ELEVATION 1:50

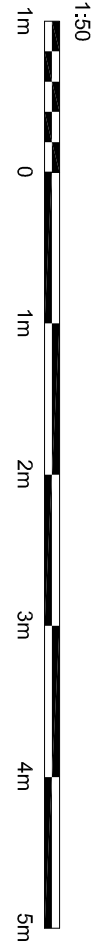



SIDE ELEVATION 1:50

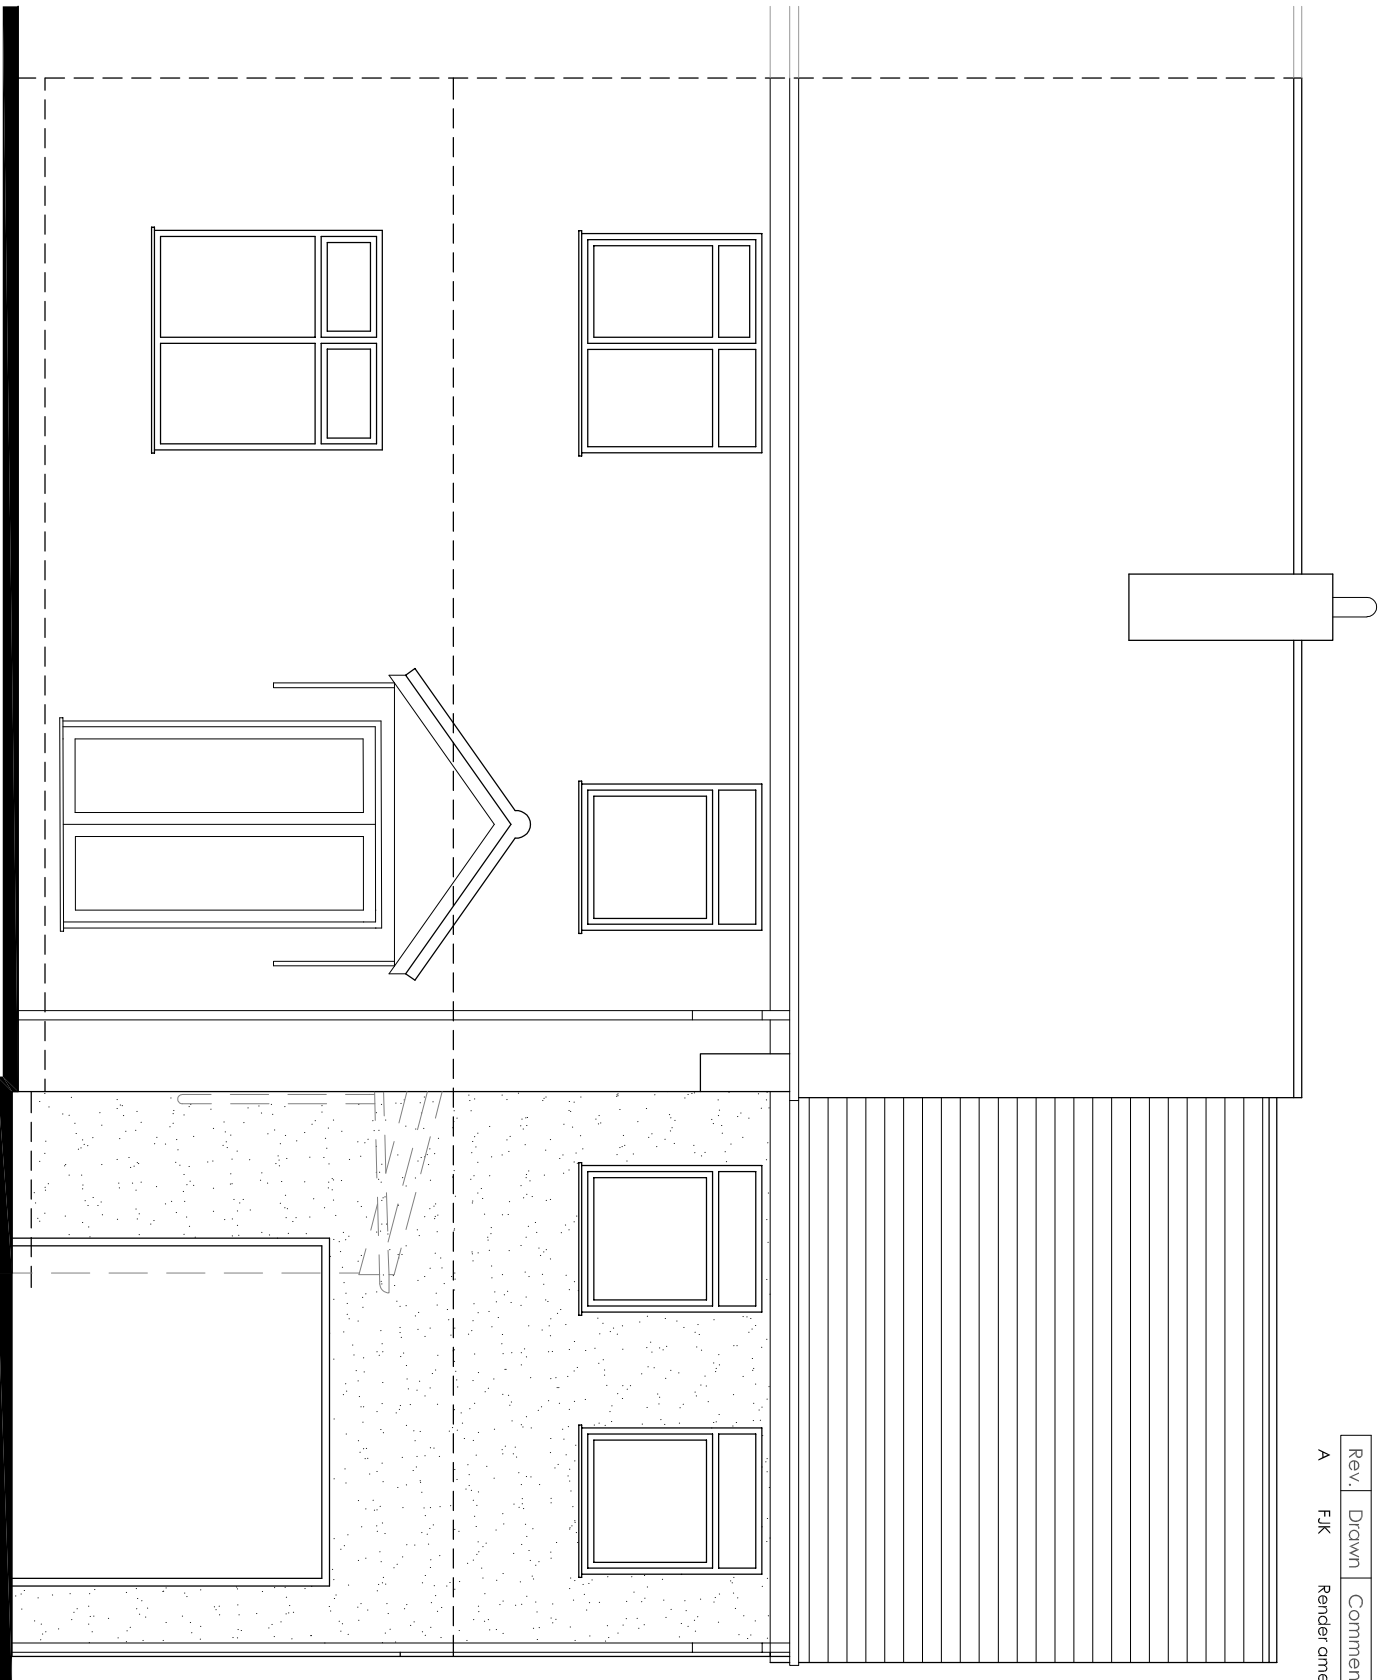

REAR ELEVATION 1:50

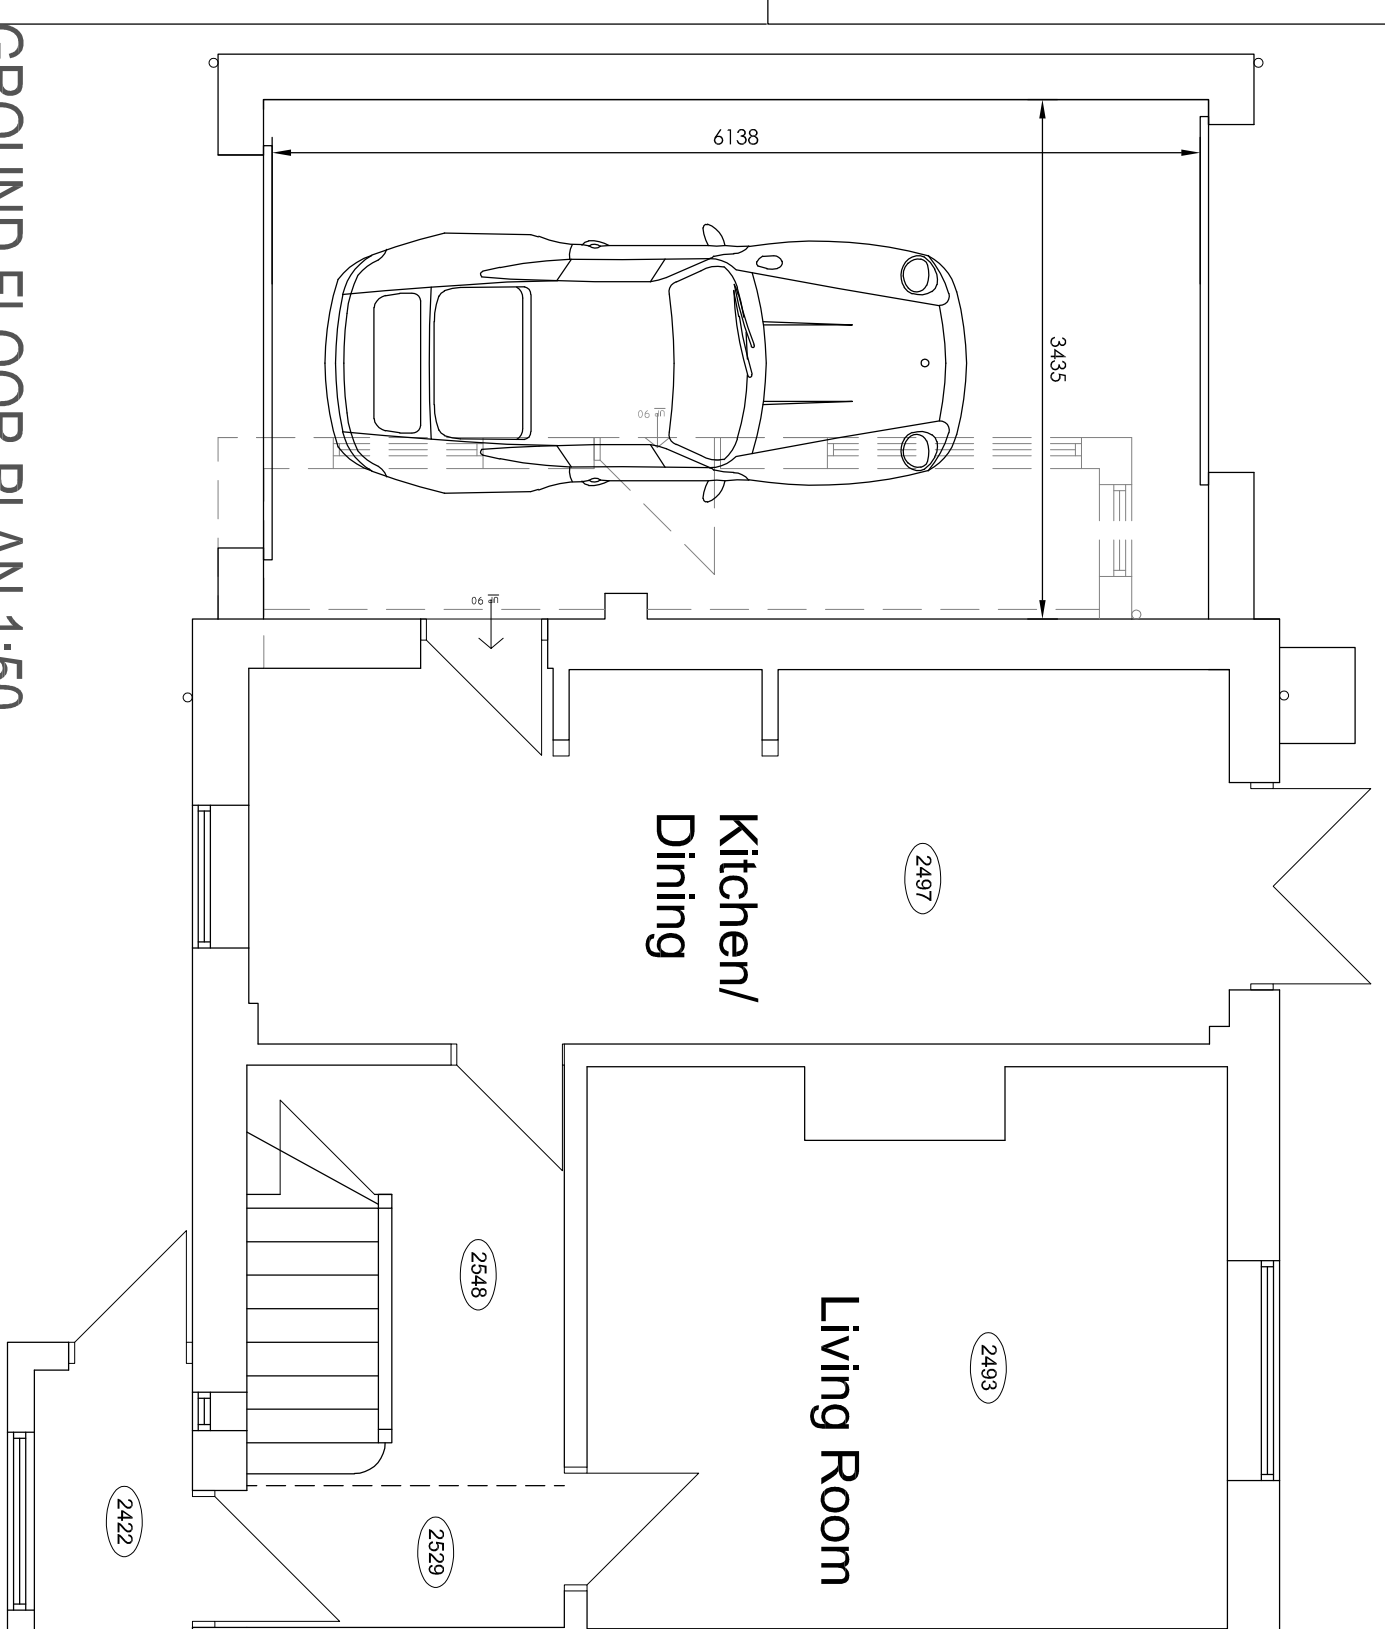

GROUND FLOOR PLAN 1:50

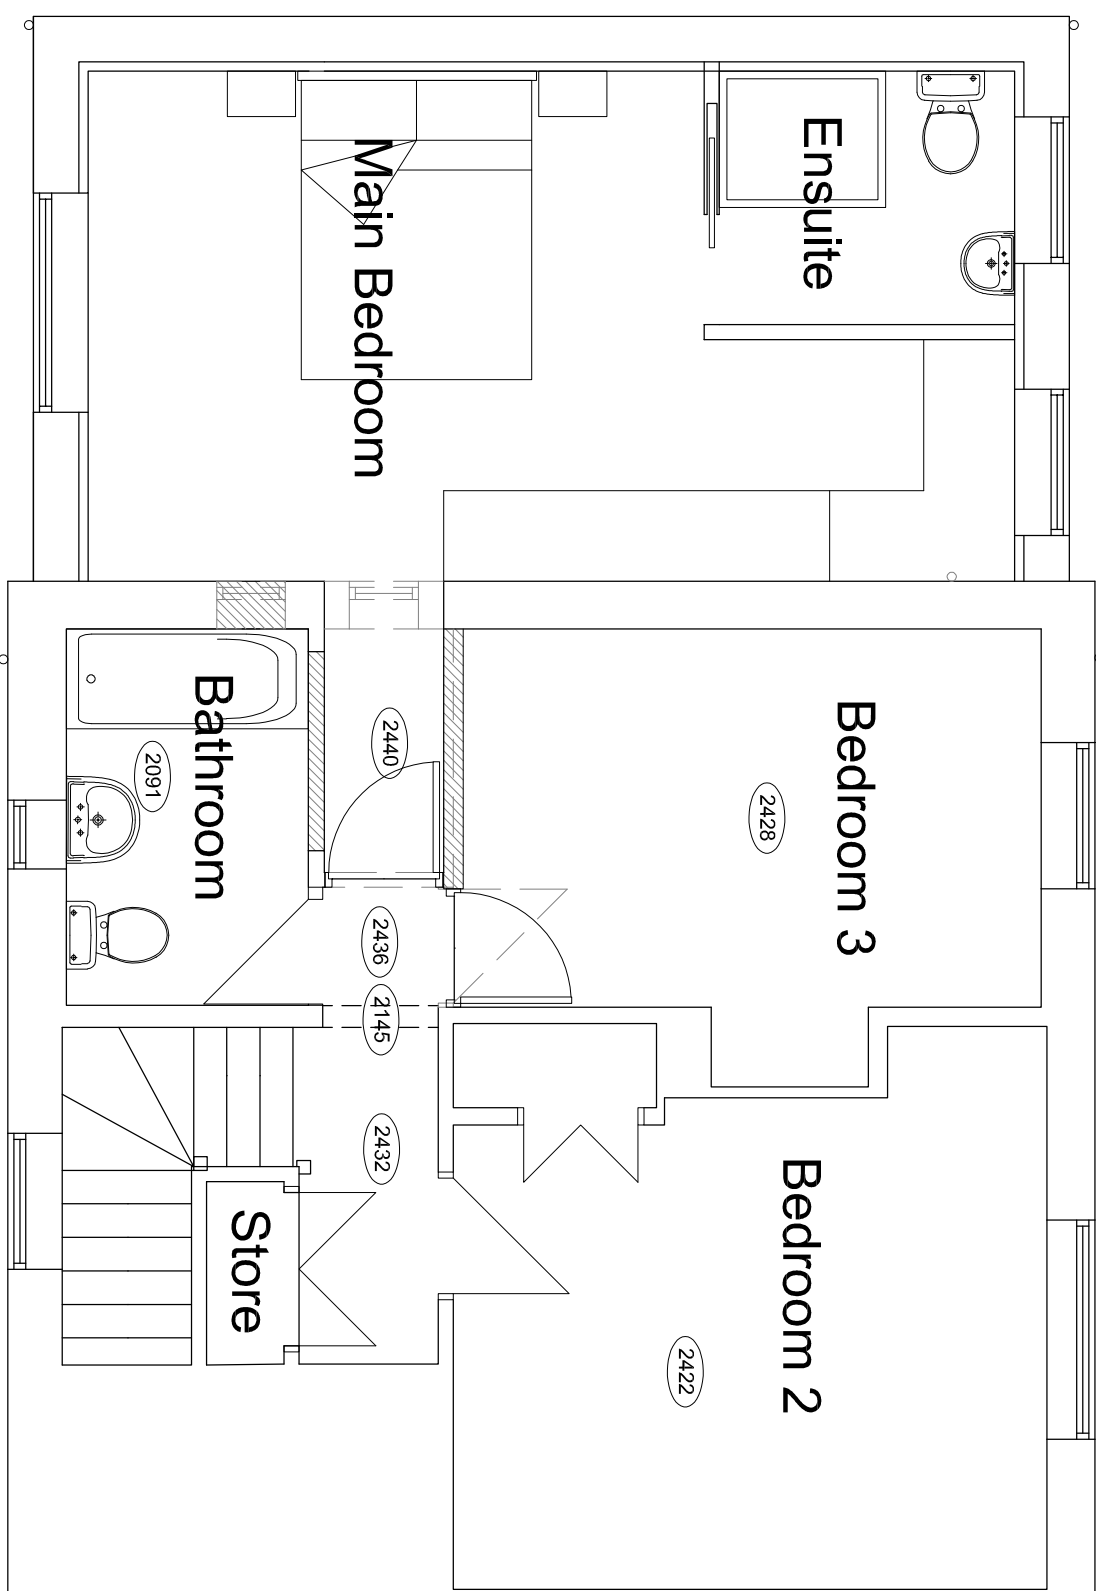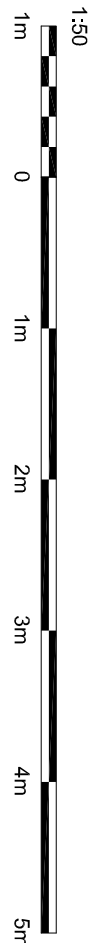


FIRST FLOOR PLAN 1:50



SITE LOCATION PLAN 1:1250



SITE LAYOUT PLAN 1:500

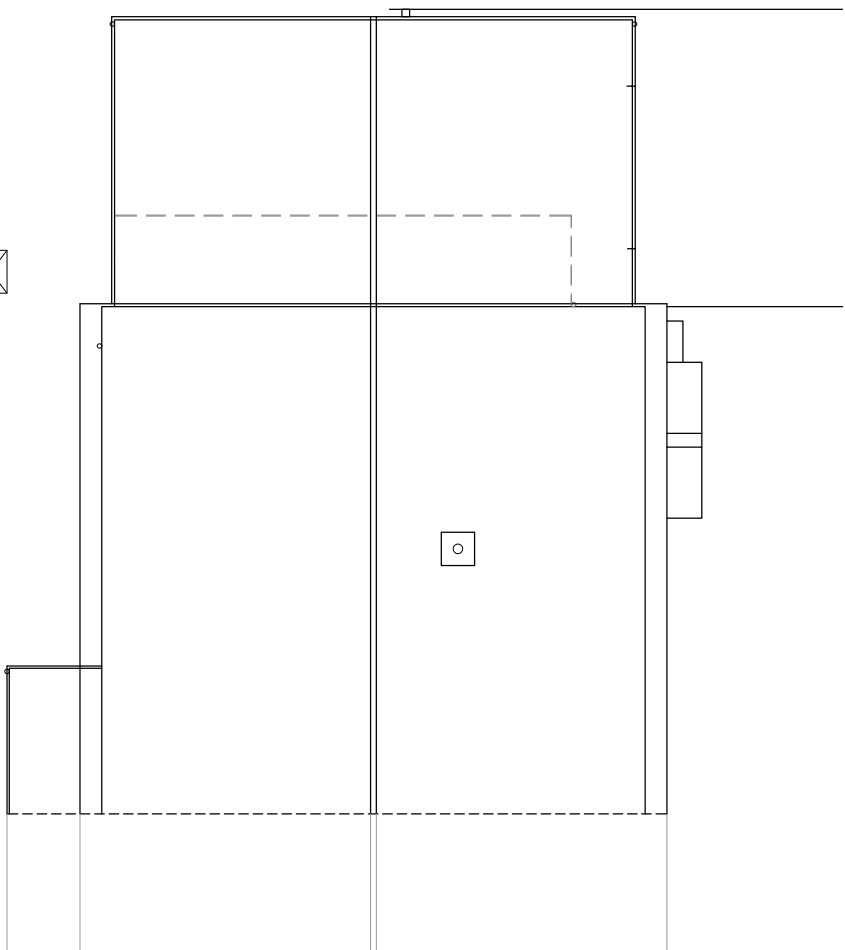

ROOF PLAN 1:100

