



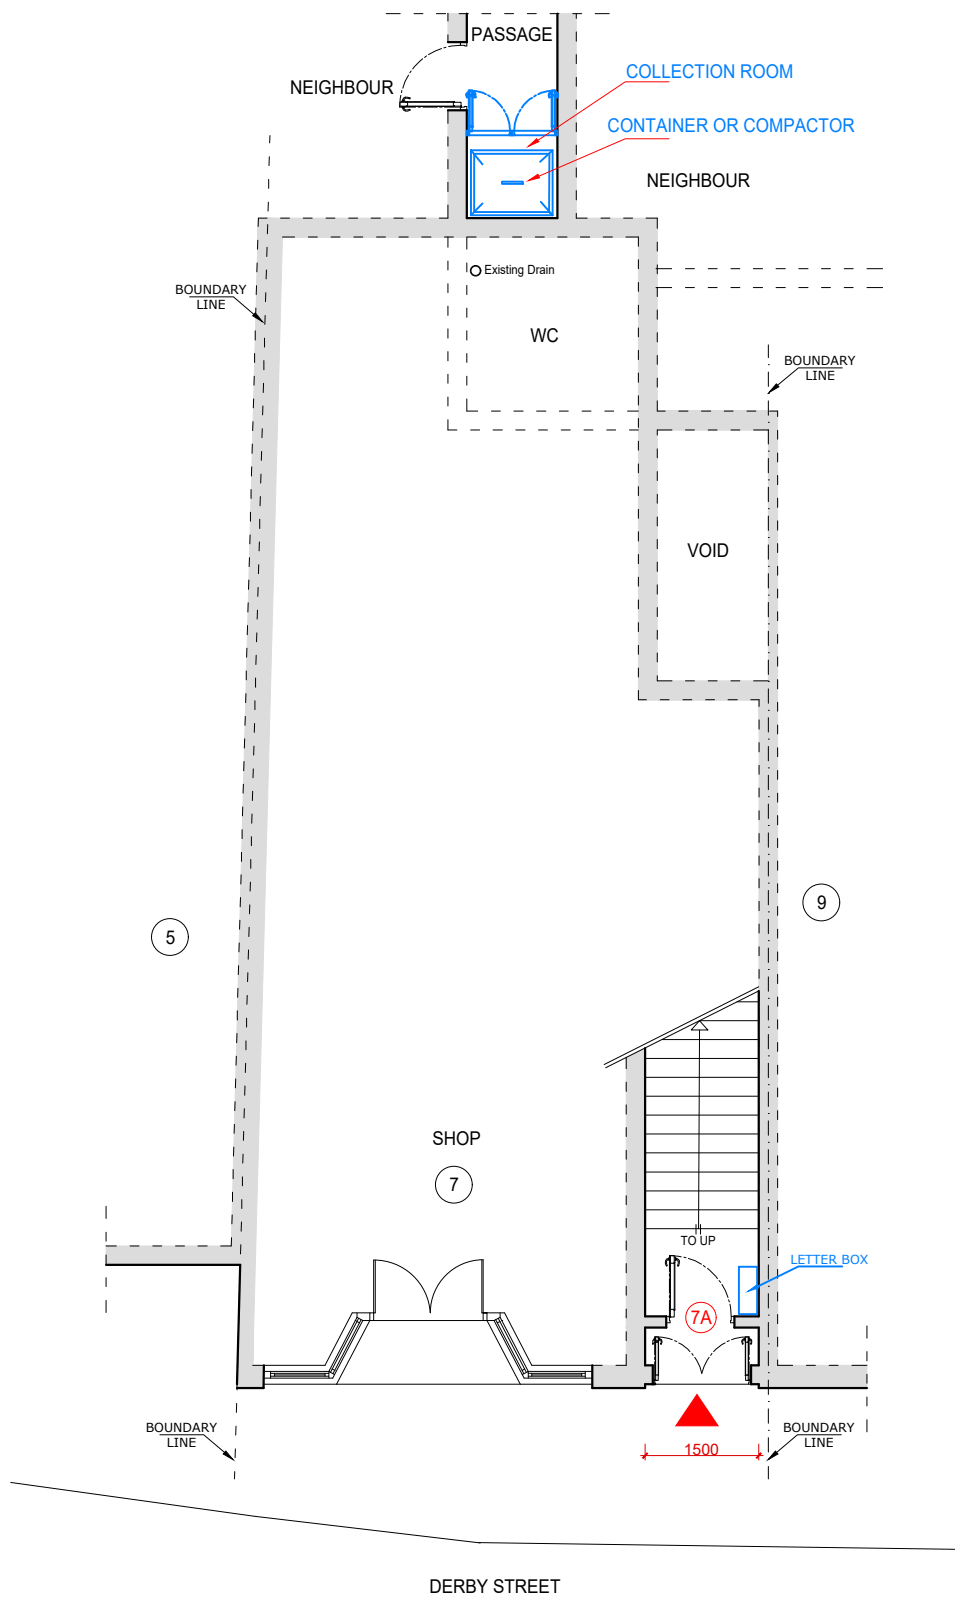

PROPOSED GROUND FLOOR  
SCALE: 1/100 @A3

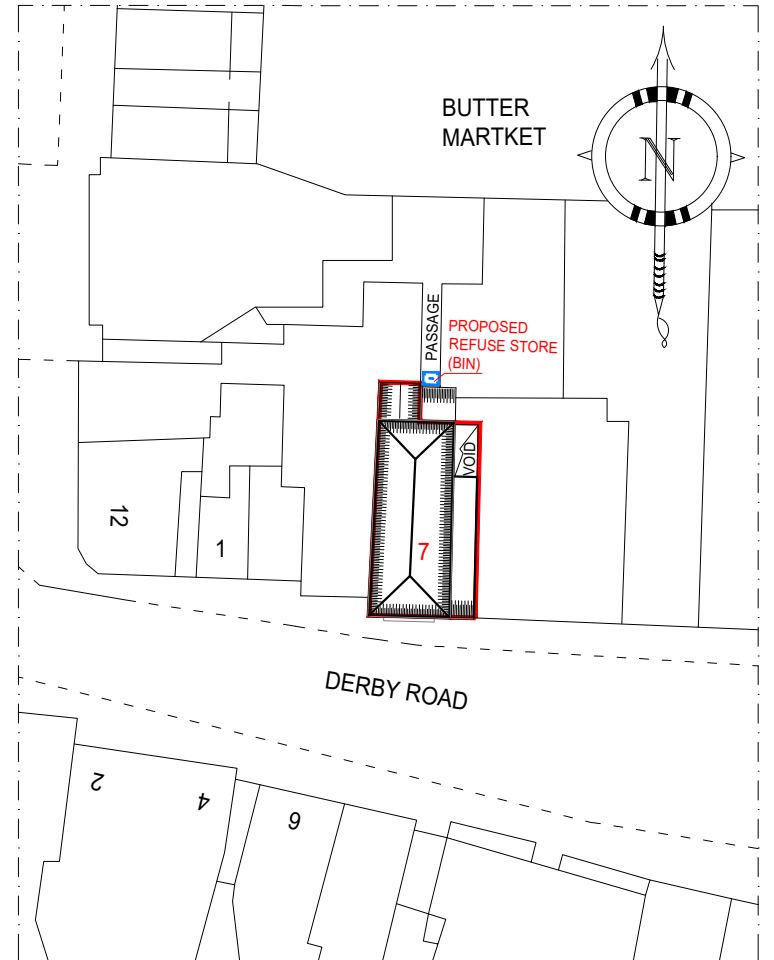

SITE-BLOCK PLAN  
SCALE: 1/500

**APPROVED**

|        |         |                                         |
|--------|---------|-----------------------------------------|
| REV. C | JAN. 23 | -ALTERATION TO PLAN & REAR REFUSE STORE |
| REV. B | DEC. 22 | -STAIRCASE & REFUSE STORE               |
| REV. A | DEC. 22 | -STAIRCASE & DOORWAY                    |

THE CONTENTS OF THIS PLAN INCLUDING THE PRINTED NOTES ARE COPYRIGHT AND REPRODUCTION IN WHOLE OR PART IS NOT PERMITTED WITHOUT PRIOR CONSENT OF ANVA LIMITED ARCHITECTURAL, ENGINEERING AND LICENSING IN WRITING.

7 DERBY STREET  
LEEK  
ST13 6HN

PROPOSED  
-SITE-BLOCK PLAN  
-GROUND FLOOR PLAN

SCALE: 1/100 @A3  
1/500

REF. NO : 101.22/06

DATE: OCT. 2022

DRG BY: B.OZDEMIR

**anva** architectural,  
engineering and licensing

P.O. BOX 1827  
ILFORD. IG2 7WJ  
TEL: 020 8586 4401 FAX: 020 8586 4401  
MOBILE: 077 10942923 / 079 30407212  
E-MAIL: info@a-anva.co.uk

