



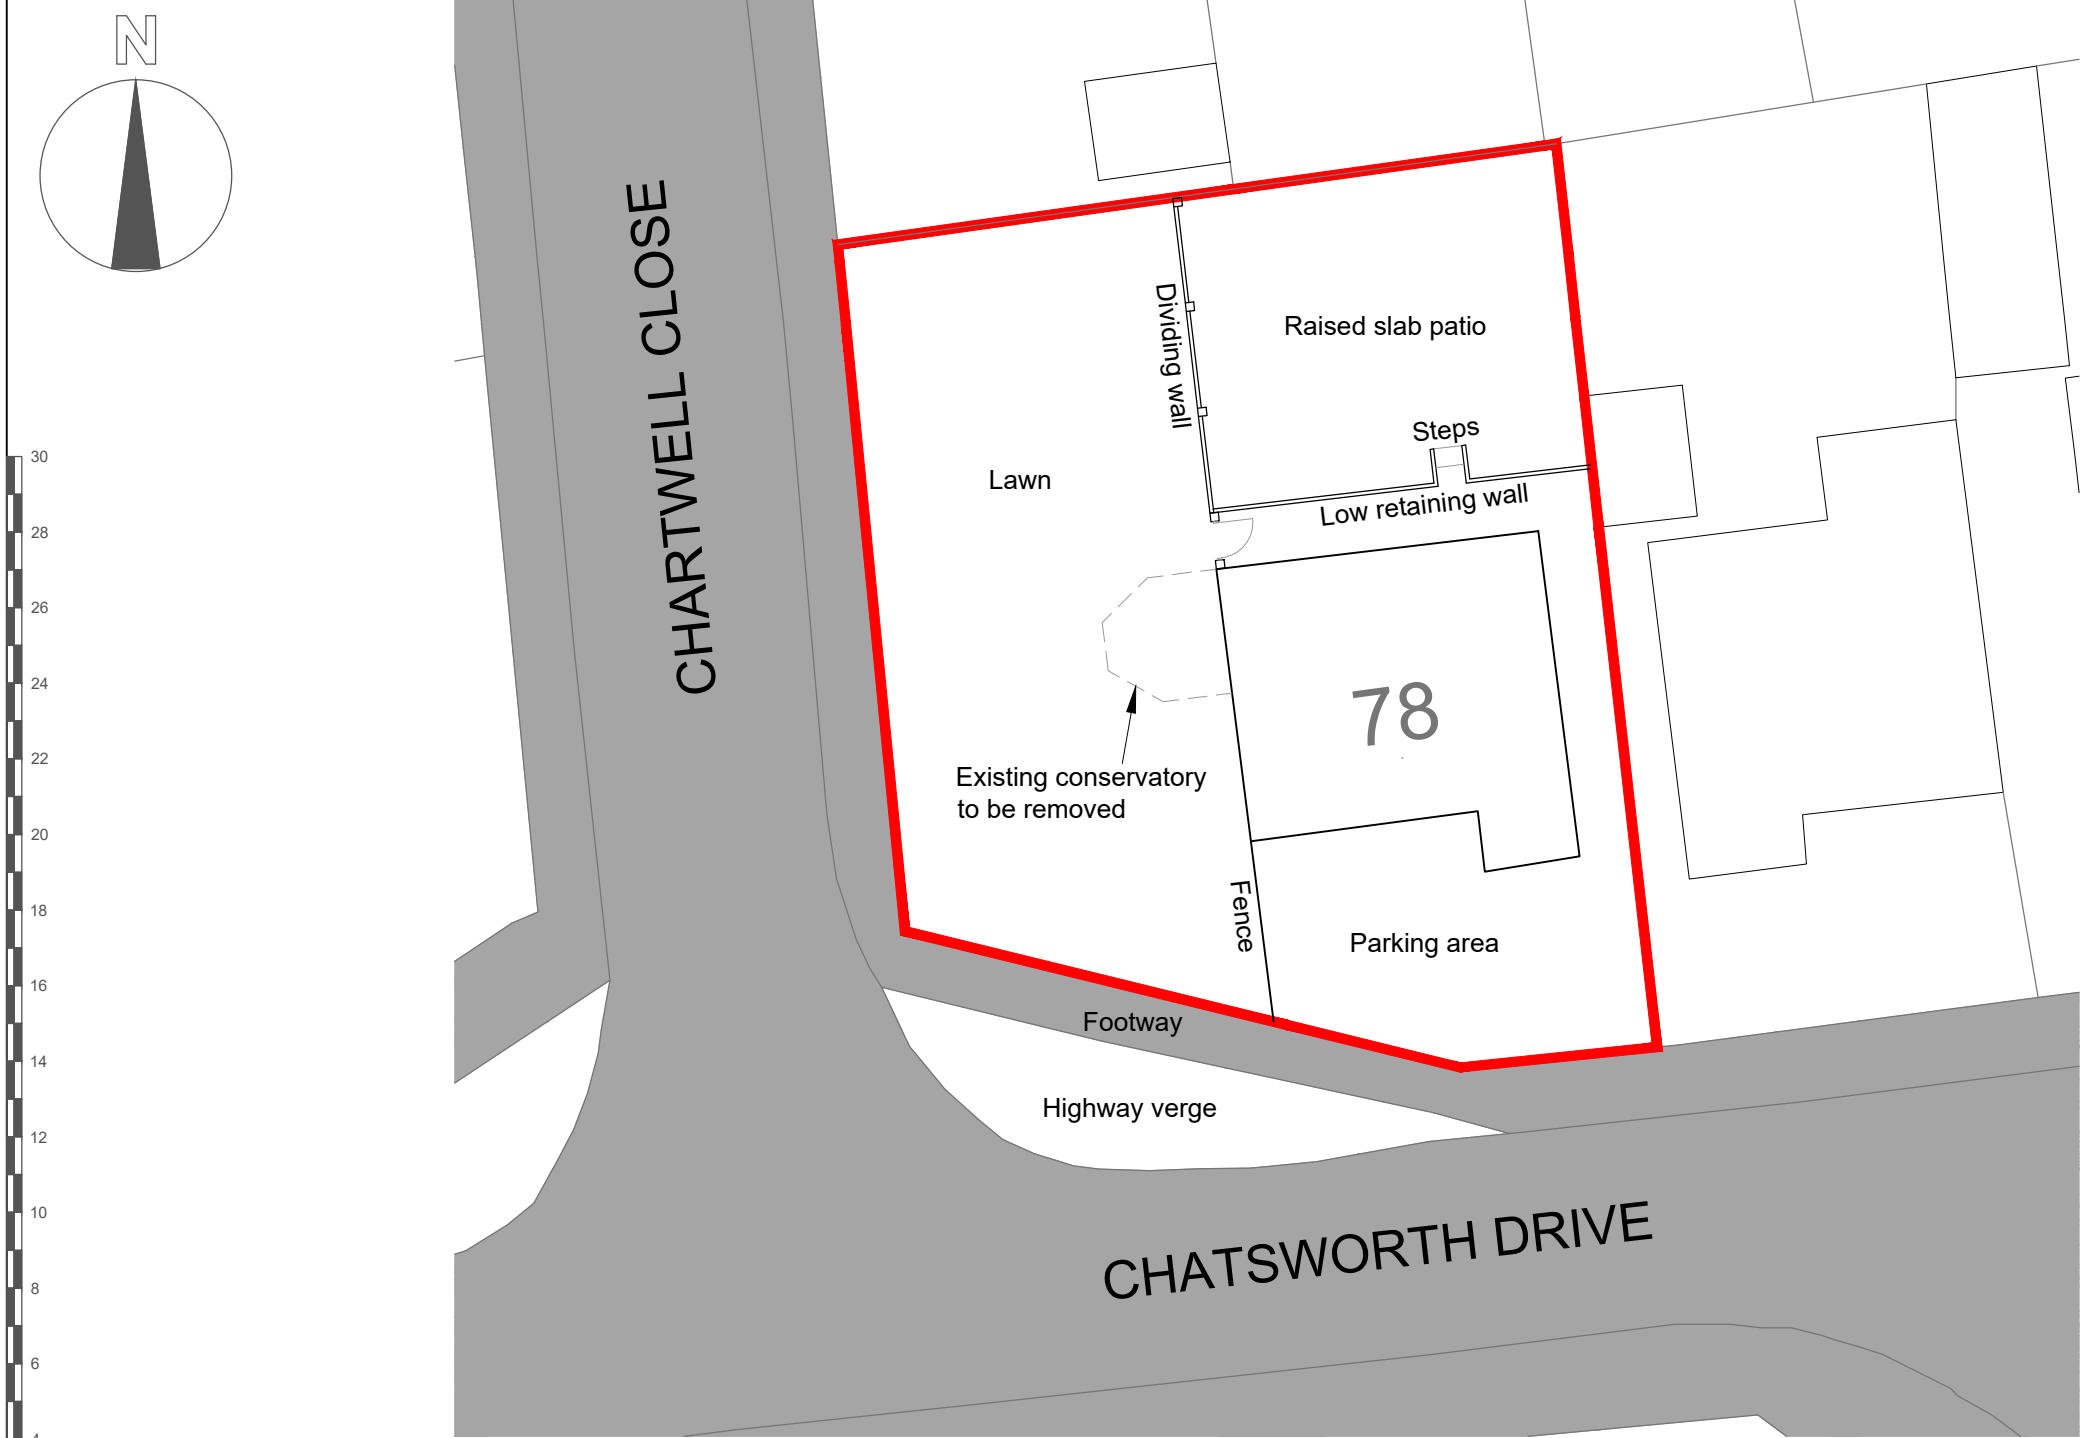

SITE PLAN (1:200)

Note:-
The proposed works have already commenced on site at the time of application. This plan shows the site pre-commencement.

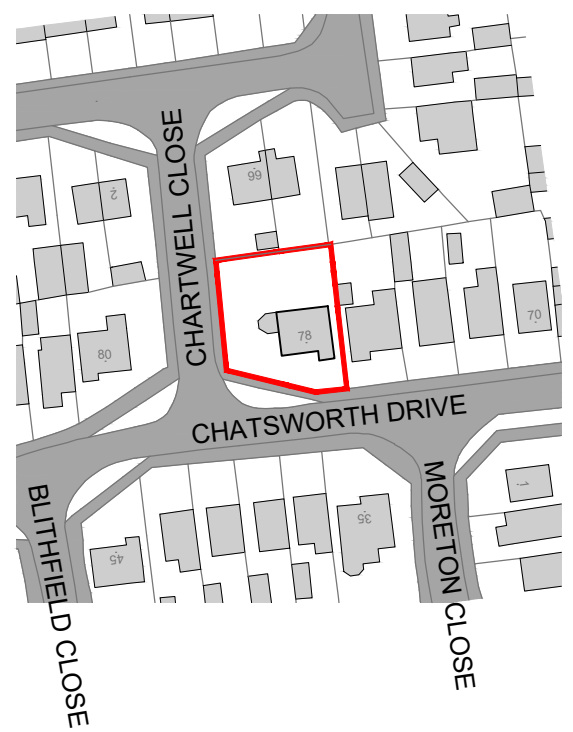

SITE LOCATION PLAN (1:1250)

78 CHATSORTH DRIVE, WERRINGTON, STOKE ON TRENT. ST9 0PB. - PROPOSED REAR EXTENSION & EXTERNAL WORKS: SITE LOCATION PLAN AND PRE-COMMENCEMENT SITE PLAN