


Metres (Scale: 1:100) 0 1 2 3 4 5 6 7 8 9 10 11 12 13 14 15

All Copyright Is Reserved To YES Building Design Limited.  
YES Planning is a trading name of YES Building Design Limited  
(Registered Number: 11264756)  
This drawing is for planning purposes and is not for construction

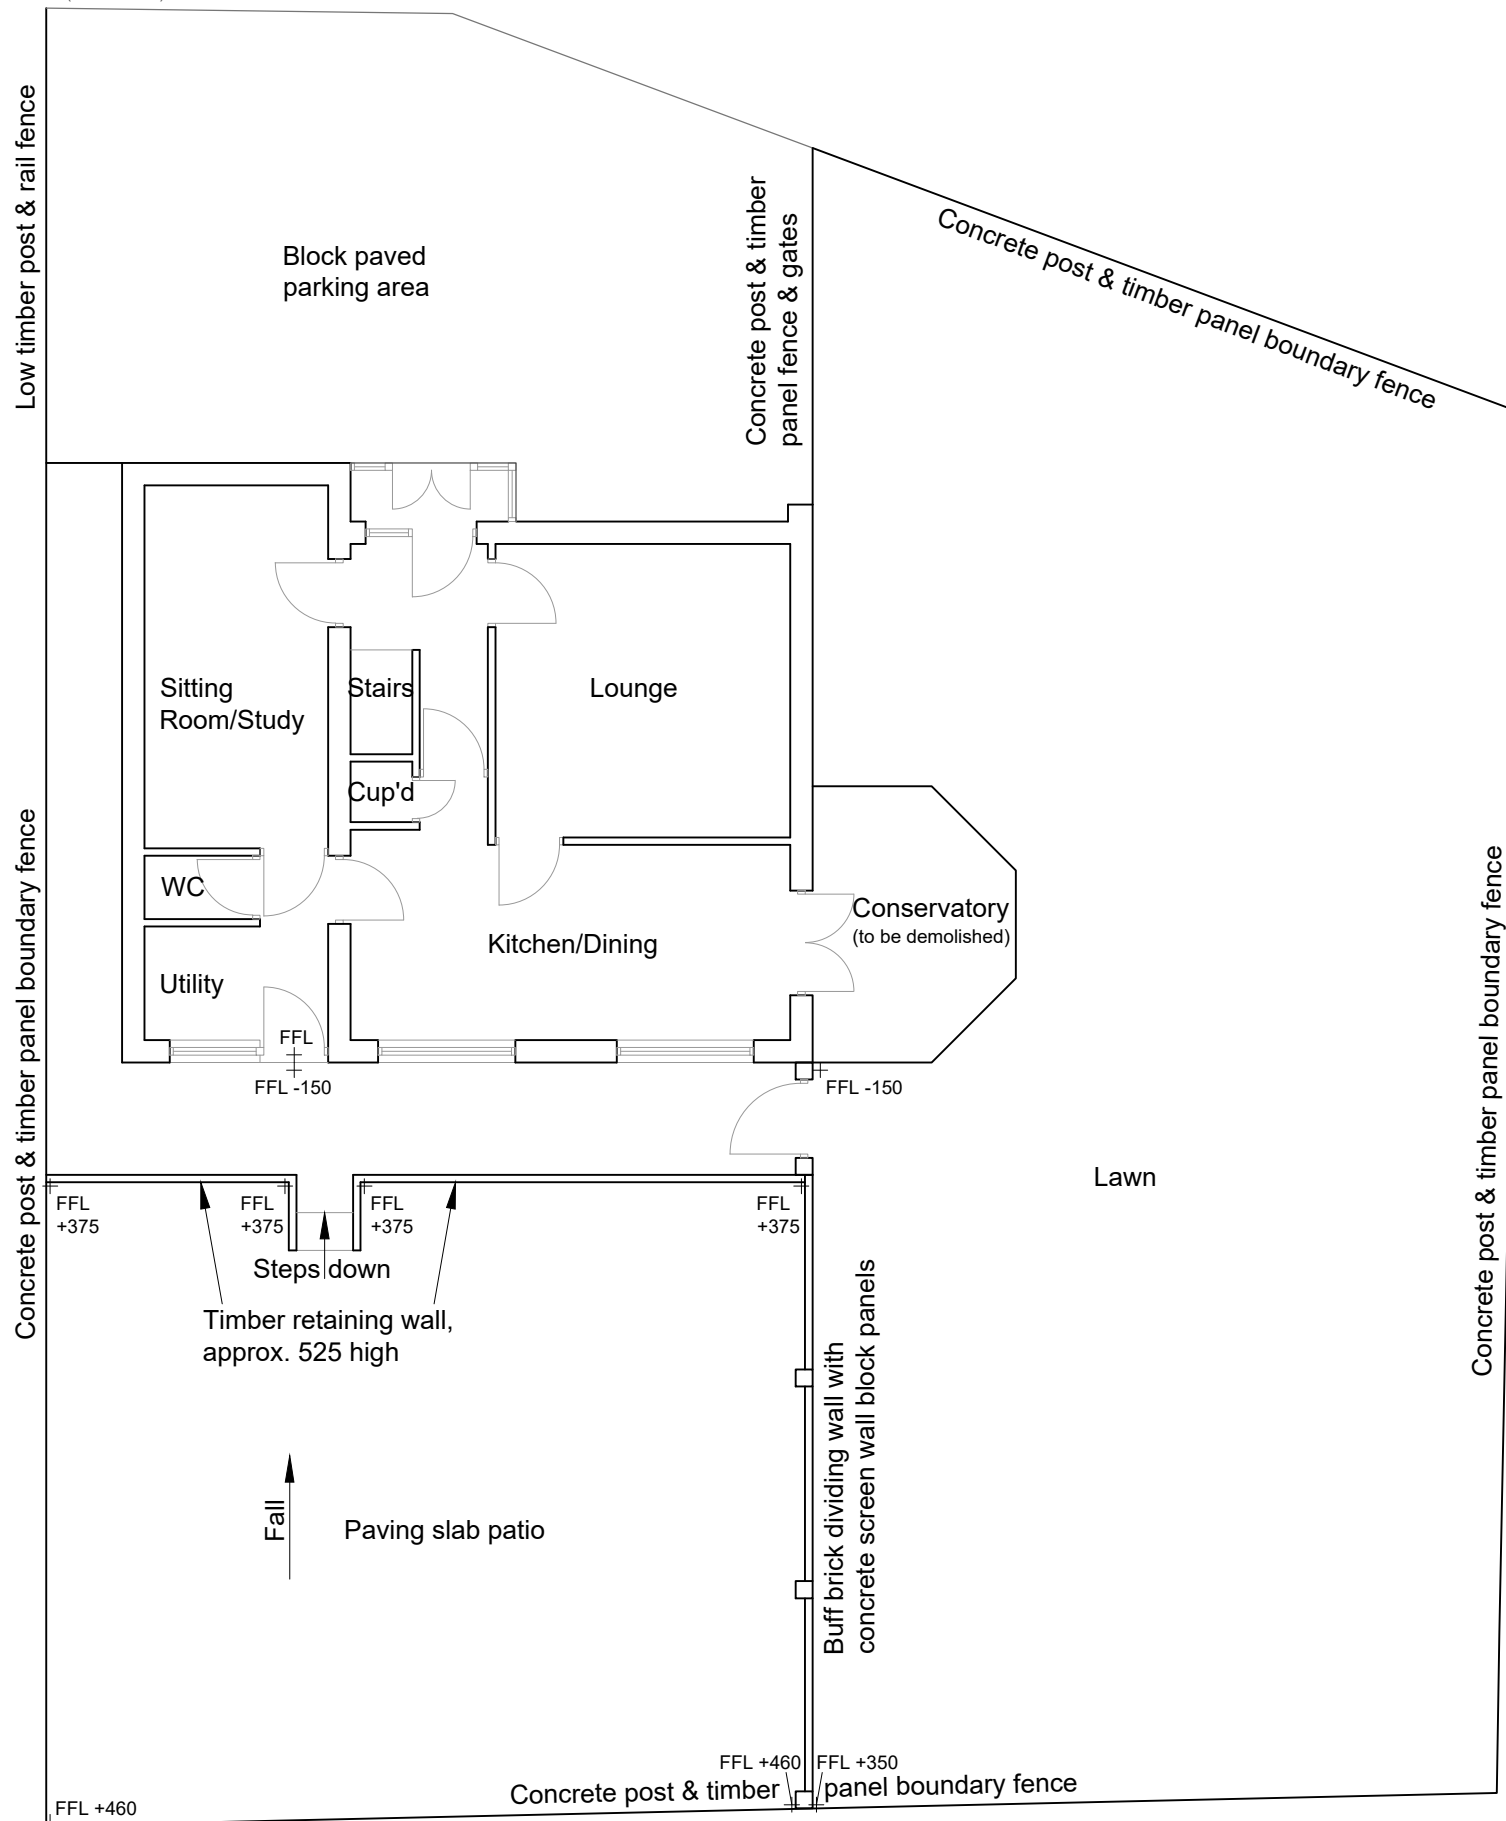

**Key:-**  
+ Ground level relative to existing house floor level

**Note:-**  
The proposed works have already commenced on site at the time of application. This plan shows the site pre-commencement.

# 78 CHATSWORTH DRIVE, WERRINGTON, STOKE ON TRENT. ST9 0PB. - PROPOSED REAR EXTENSION & EXTERNAL WORKS: PRE-COMMENCEMENT BLOCK PLAN

**YES** PLANNING  
The Moat House, 133 Newport Road,  
Stafford. ST16 2EZ.  
Tel: 01785 229 626

Client: Beth Leese  
Drawing No.: YBD55101-P-005  
Scale: 1 : 100 @ A3  
Revision: "E" For Planning Application  
June '25

Rev "E" - Levels added