


Metres (Scale: 1:100) 0 1 2 3 4 5 6 7 8 9 10 11 12 13 14 15

All Copyright is Reserved To YES Building Design Limited.
YES Planning is a trading name of YES Building Design Limited
(Registered Number: 11264756)
This drawing is for planning purposes and is not for construction

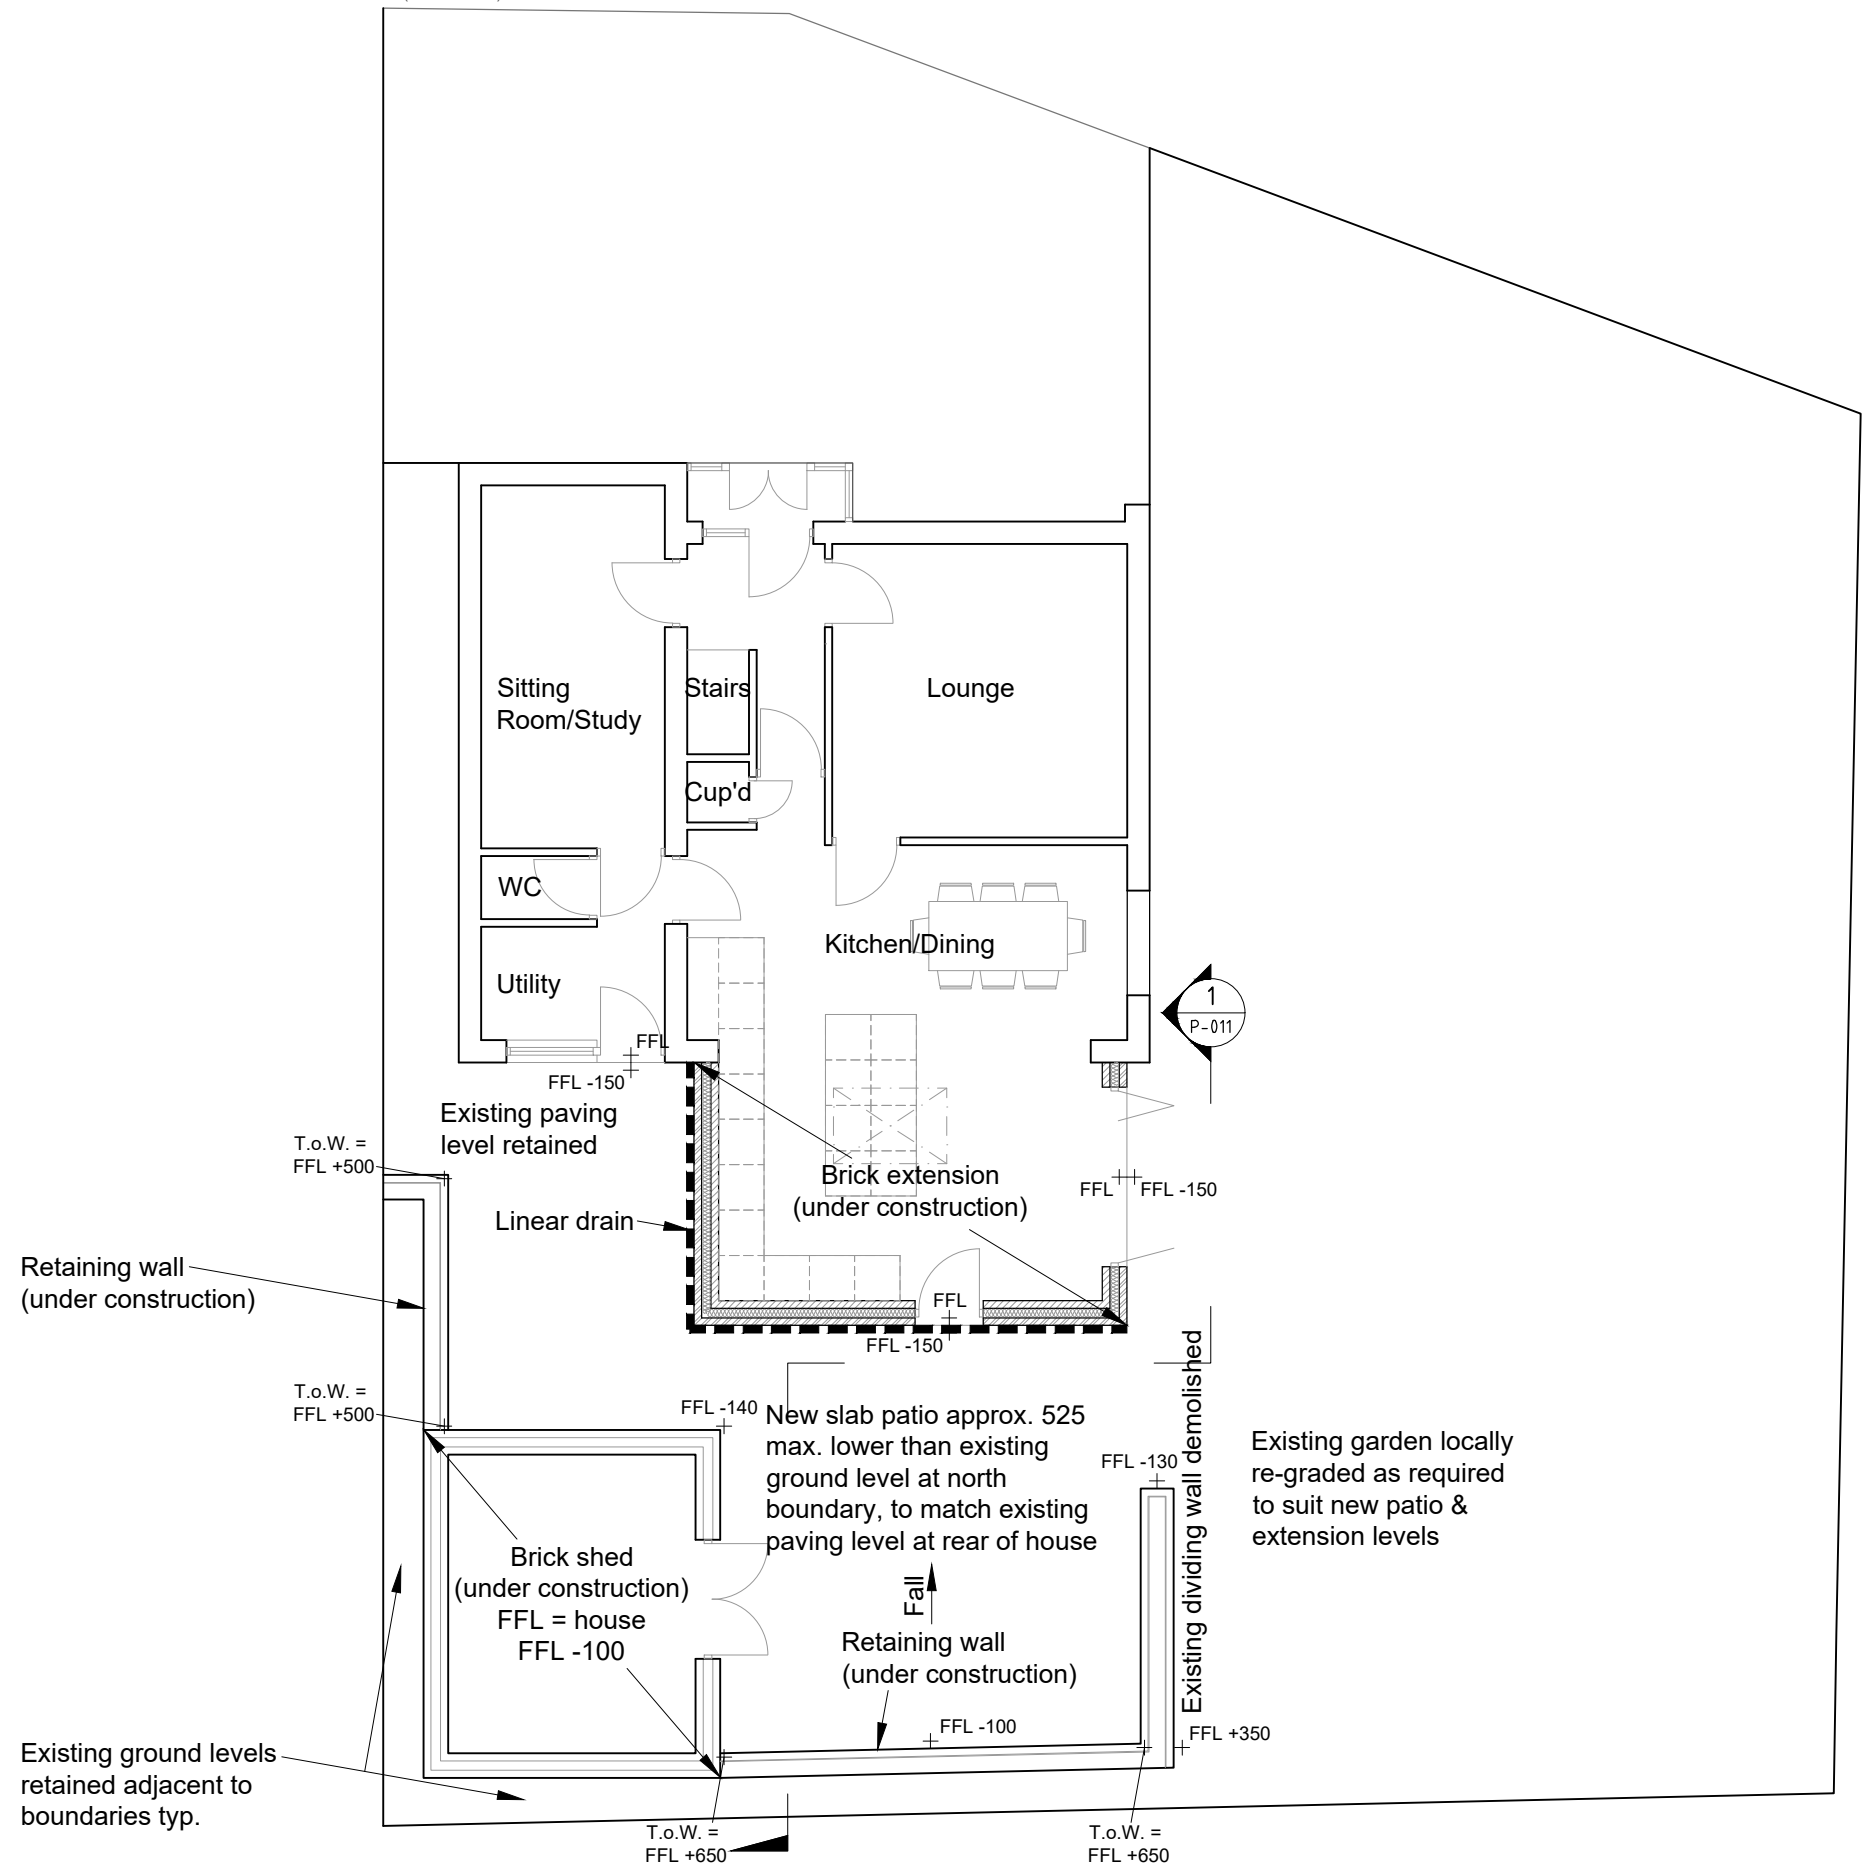

Material Schedule - Proposed

Element	Material Description	Colour
Walls (retaining)	Concrete block	Natural
	Brick facing	Brown
	Concrete copings	Natural

Note: Proposed materials to match existing house

Key:-
+ FFL -150 Ground level relative to existing house floor level
T.o.W. Top of wall

Notes:-
1. For pre-development block plan, refer drg. P-005.
2. For proposed extension elevations & materials, refer drg. P-006.
3. For proposed shed elevations & materials, refer drg. P-011.
4. Boundary treatments & surfacing as existing u.n.o., refer drg. P-005.

78 CHATSWORTH DRIVE, WERRINGTON, STOKE ON TRENT. ST9 0PB. - PROPOSED REAR EXTENSION & EXTERNAL WORKS: PROPOSED BLOCK PLAN

The Moat House, 133 Newport Road,
Stafford. ST16 2EZ.
Tel: 01785 229 626

Client: Beth Leese
Drawing No.: YBD55101-P-010
Scale: 1:100 @ A3
Revision: "B" For Planning Application
June '25

Rev "B" - Levels added