Drawing No: TH-Balus-E01 rev A

THE HOLLIES, LAKE ROAD, RUDYARD

TIMBER BALUSTRADING
PREVIOUS ARRANGEMENT
FRONT ELEVATION

SCALE: 1:50 when printed at A3

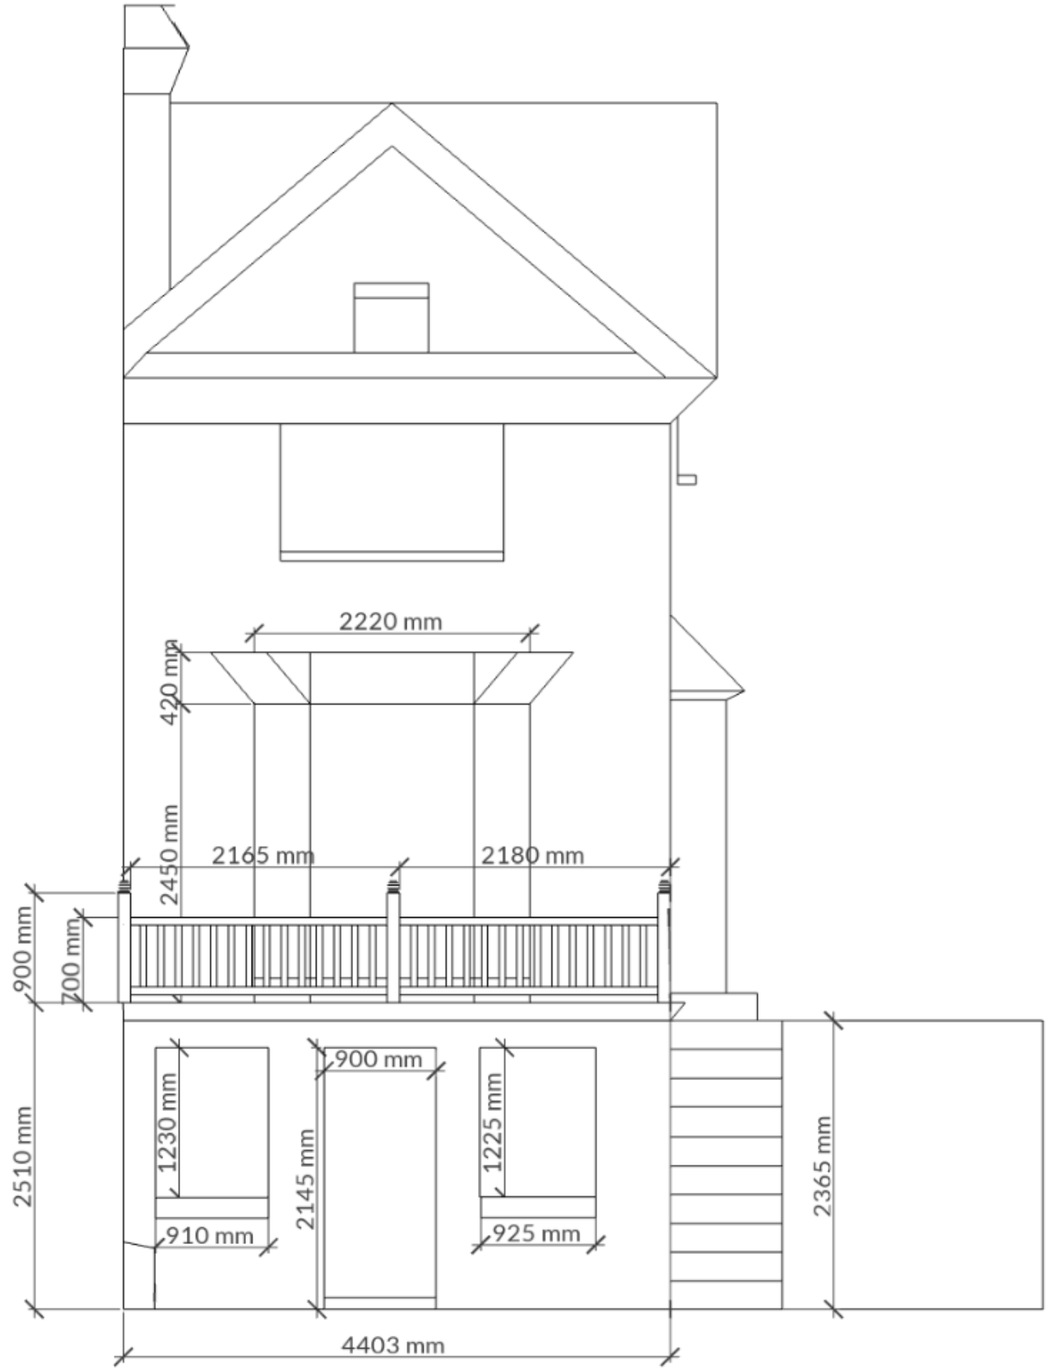

BALUSTRADE COMPONENTS - PREVIOUS:

- POSTS 95 X 95 mm
  (c.1,200mm high + finial,
  centres c.1,500mm)
- TOP RAIL 65 x 65 mm
  (topside c.1100mm above deck)
- BOTTOM RAIL 65 x 50 mm
  (underside max 100mm from deck)
- SPINDLES 47 x 47 mm
  (max gap 100mm,
  centres c.140mm)