Drawing No: TH-Balus-P02 rev A

THE HOLLIES, LAKE ROAD, RUDYARD

TIMBER BALUSTRADING
PROPOSED REPLACEMENT
SIDE ELEVATION

SCALE: 1:50 when printed at A3

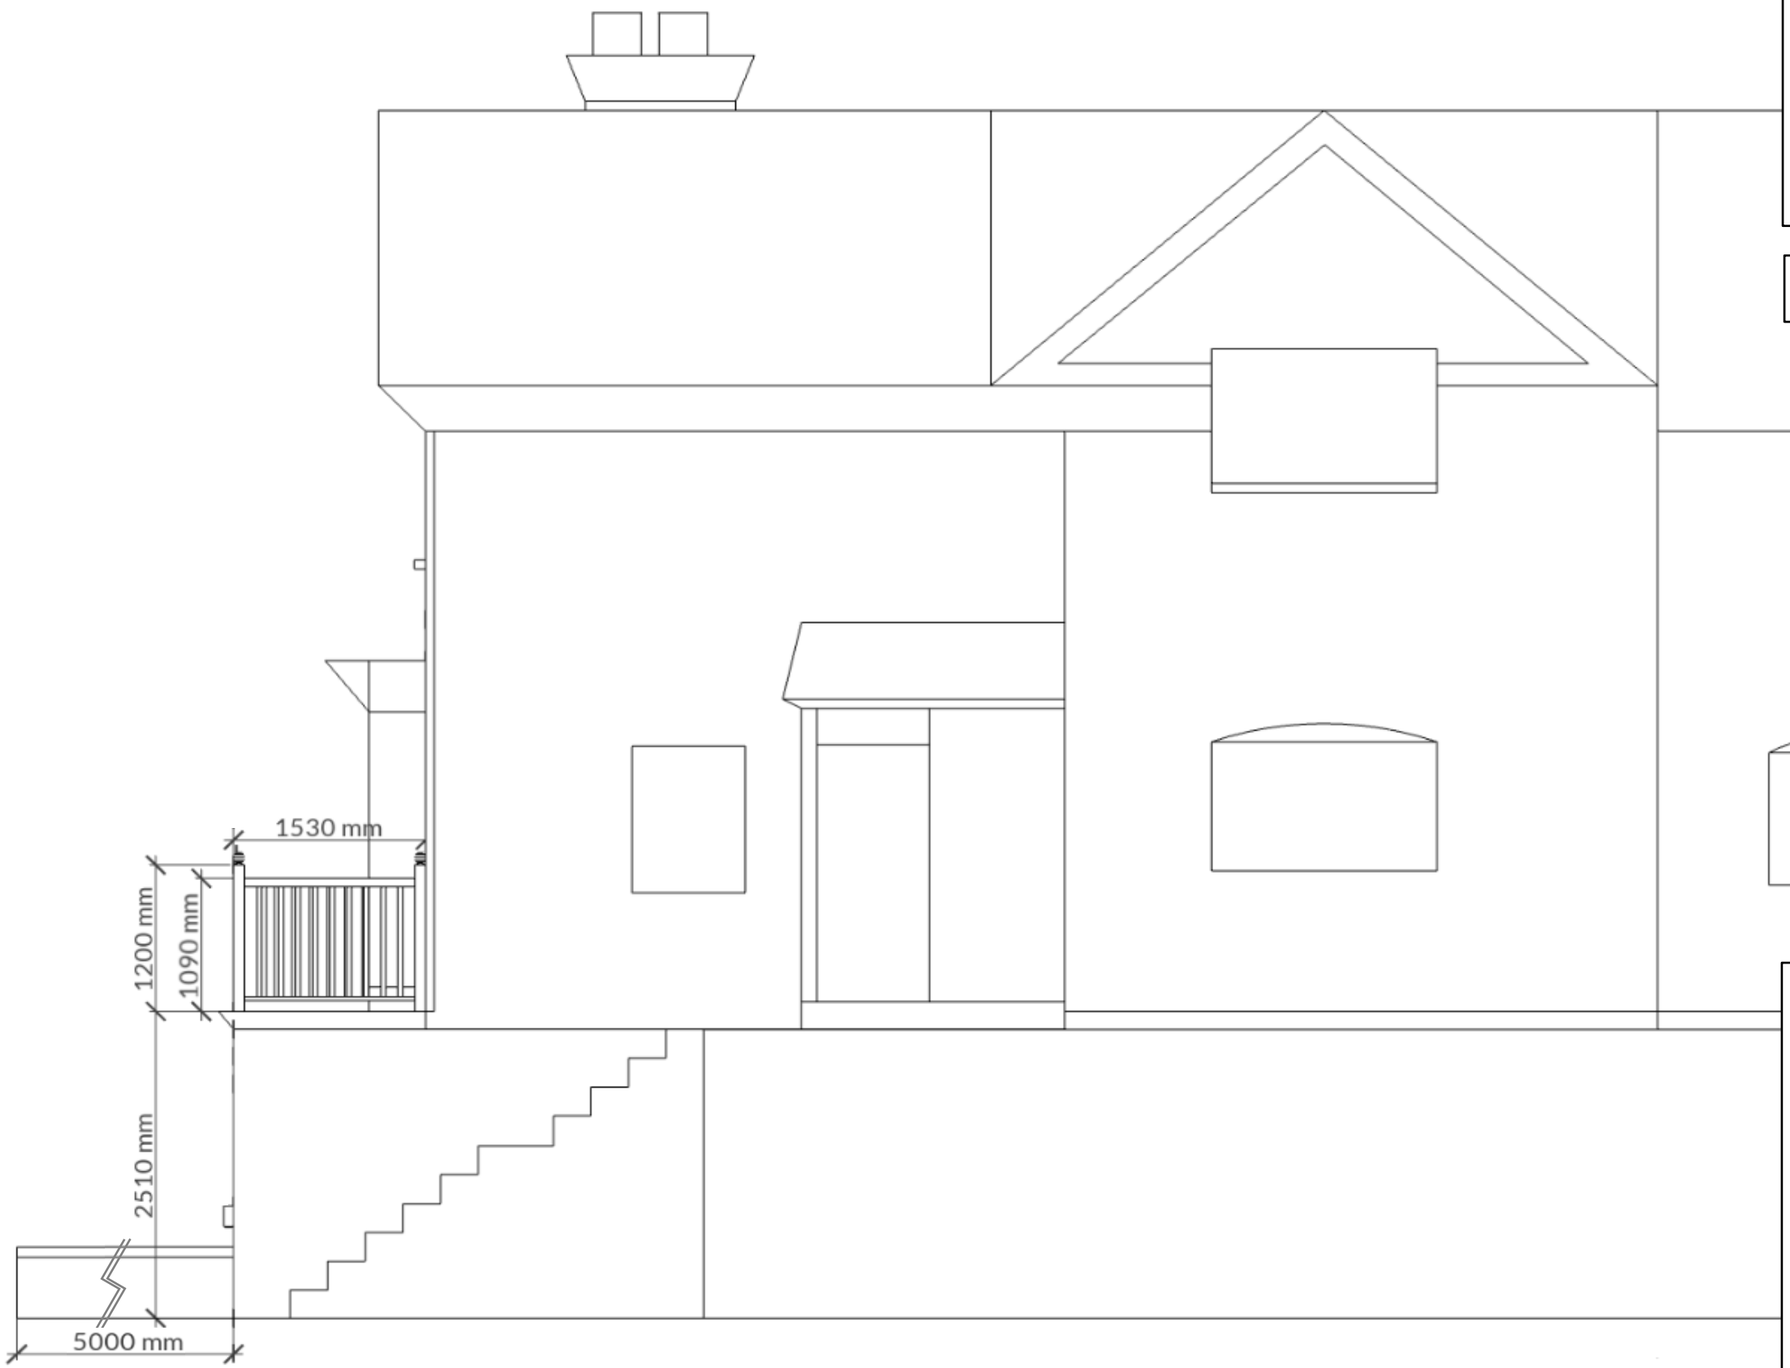

BALUSTRADE COMPONENTS - PROPOSED:

- POSTS 85 X 85 mm
  (c.1,200mm high + finial,
  centres c.1,500mm)
- TOP RAIL 68 x 65 mm
  (topside c.1100mm above deck)
- BOTTOM RAIL 65 x 43 mm
  (underside max 100mm from deck)
- SPINDLES 41 x 41 mm
  (max gap 100mm,
  centres c.140mm)