



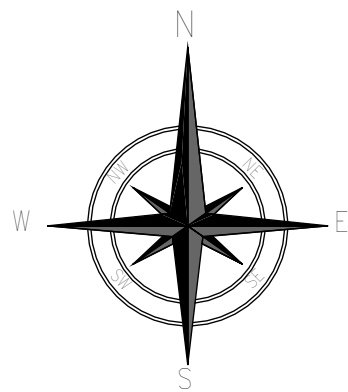

CGI Visualization

1:10

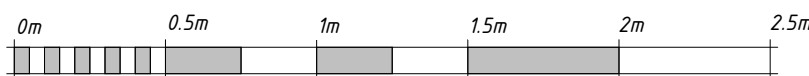

VISUAL SCALE 1:25 @ A2


352888

352838


352788

Block plan

1:500

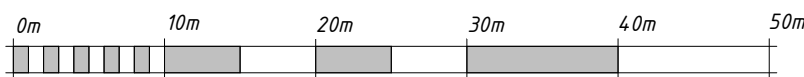

VISUAL SCALE 1:500 @ A2

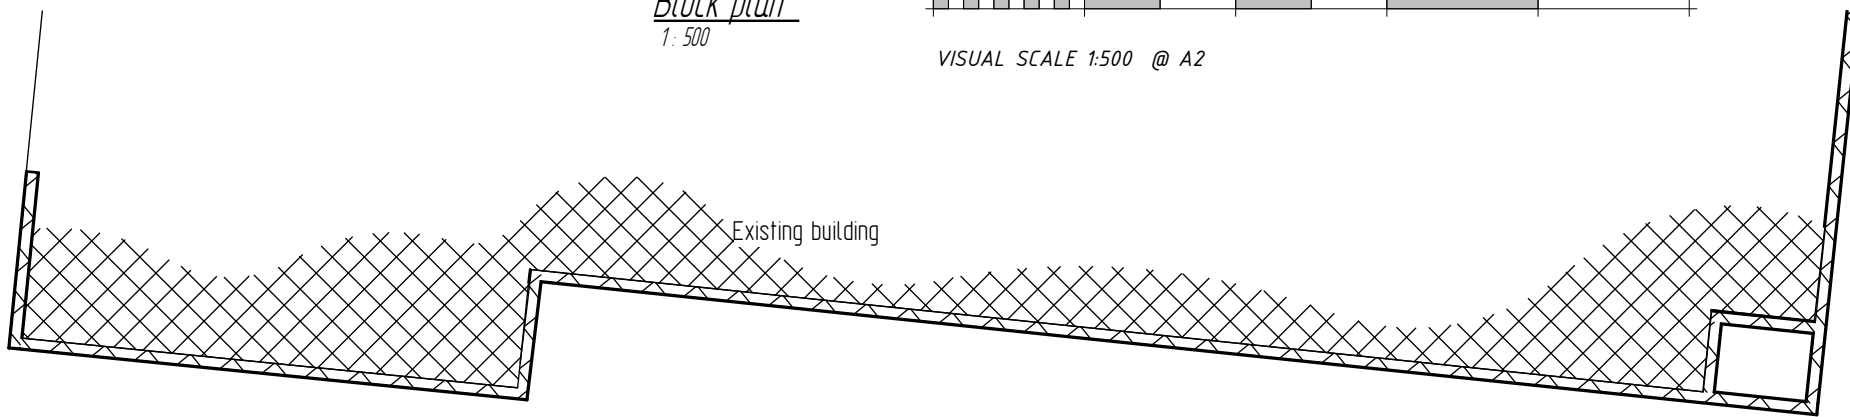


Location plan

1:1250




VISUAL SCALE 1:1250 @ A2

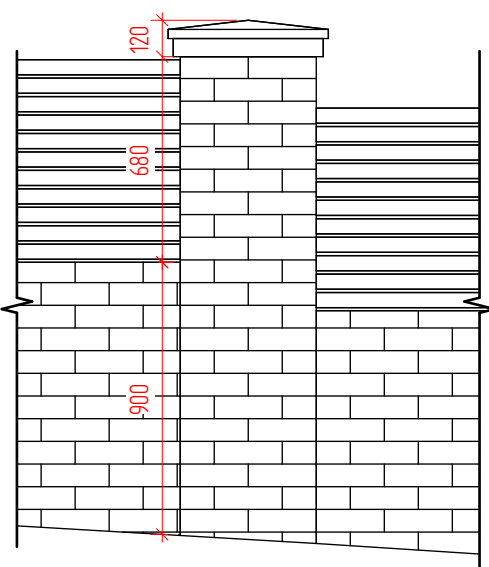

Single pillar view

1:25

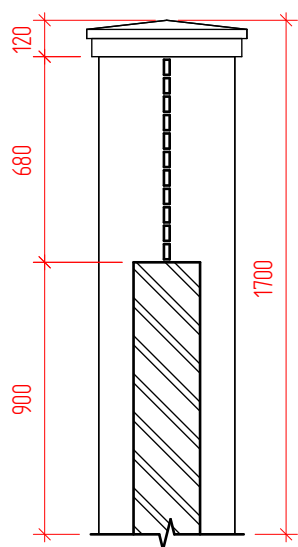


Section side view

1:25


Boundary line

Boundary line

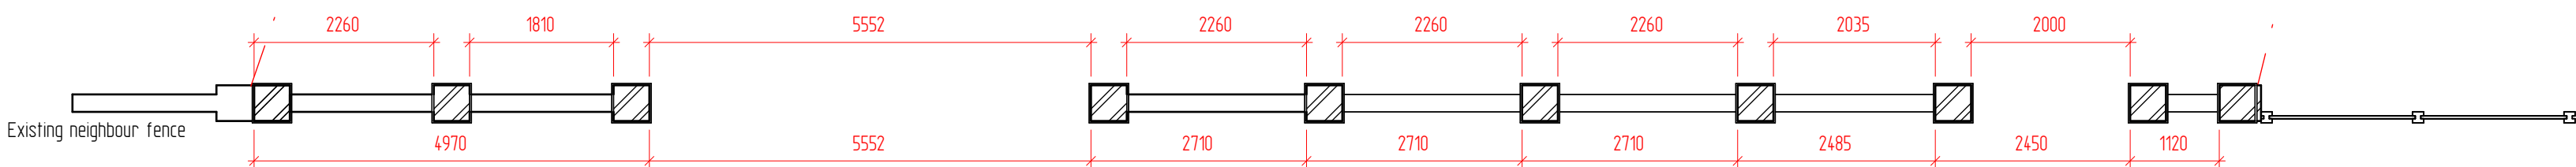

Plan view

1:75

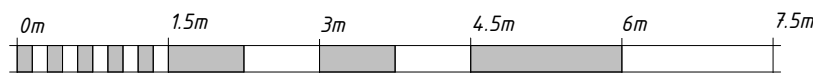

VISUAL SCALE 1:75 @ A3

Produced on 23 April 2025 from the Ordnance Survey National Geographic Database and incorporating surveyed revision available at this date. This map shows the area bounded by 391965 352788,392065 352888,391965 352888,391965 352788 Crown copyright and database rights 2025 OS 100054135. Supplied by copla ltd trading as UKPlanningMaps.com a licensed Ordnance Survey partner (OS 100054135). Data licence expires 23 April 2026. Unique plan reference: v1f1/1245489/1671873

NOTES

No.	Description	Date



A.D.S.E.

ARCHITECTURAL DESIGN
STRUCTURAL ENGINEERING

23 Regina Street, Smallthorne, Stoke-on-Trent ST6 1PJ
mob. 07599501000 e-mail: adse@mail.co.uk

Project

Retrospective application for replacement boundary wall

Drawing Title

Drawings

Client's Name

Mr Carl Ford

Address

36 Basnett's Wood, Endon, Stoke-on-Trent ST9 9DQ

DRAWN BY

TK

CHECKED BY

KS

DATE

2025/04/24

SCALE (@A2)

As indicated

PROJECT NUMBER

ADSE 024/2025

DRAWING NUMBER

AR-01

REV