


Existing street view
1: 75



Proposed street view
1: 75

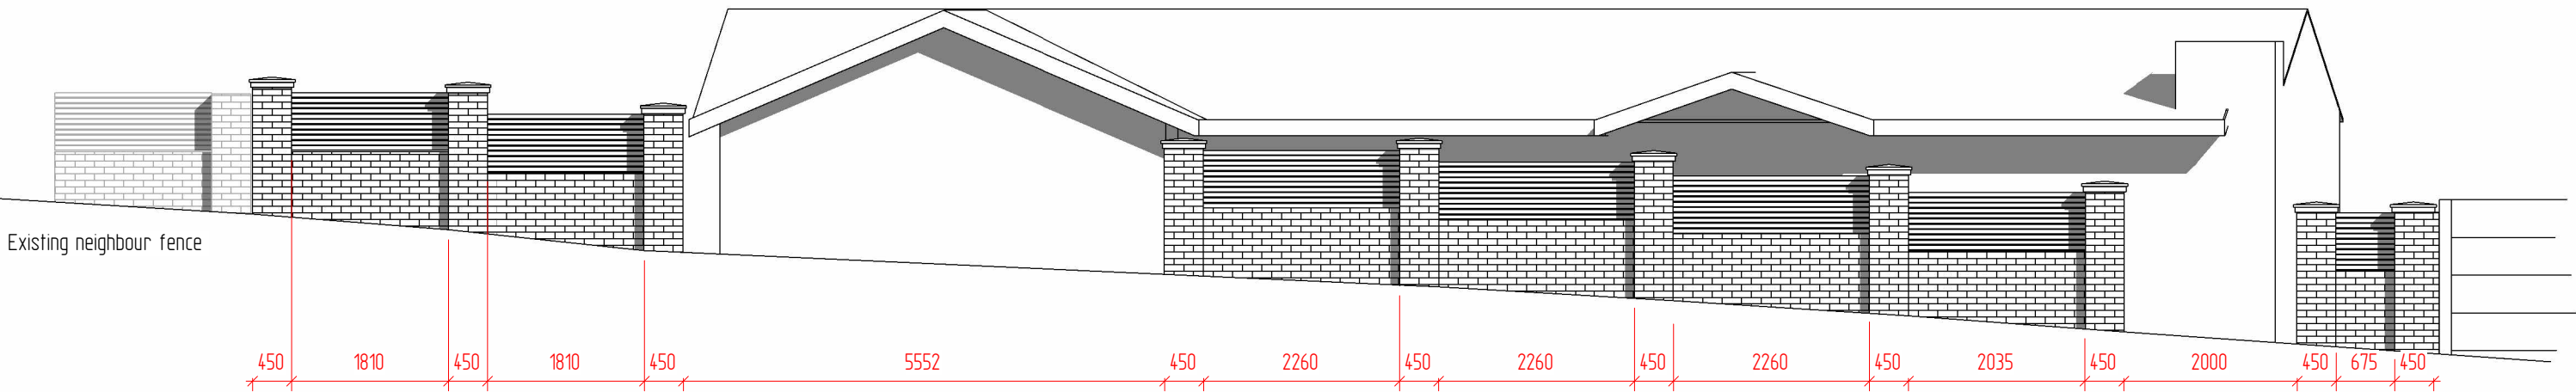

VISUAL SCALE 1:75 @ A3



A.D.S.E.
ARCHITECTURAL DESIGN
STRUCTURAL ENGINEERING
23 Regina Street, Smallthorne, Stoke-on-Trent ST6 1PJ
mob. 07599501000 e-mail: adse@mail.co.uk

Project <i>Retrospective application for replacement boundary wall</i>	
Drawing Title <i>Existing street view</i>	Client's Name <i>Mr Carl Ford</i>
Address <i>36 Basnetts Wood, Endon, Stoke-on-Trent ST9 9DQ</i>	

Project Nr <i>ADSE 024/2025</i>
Drawing Nr <i>AR-02</i>
Date <i>2025/04/24</i>
Scale <i>1: 75@A3</i>

Due to the impossibility of presenting the original fence, the fence posted on the Google View website was reproduced