




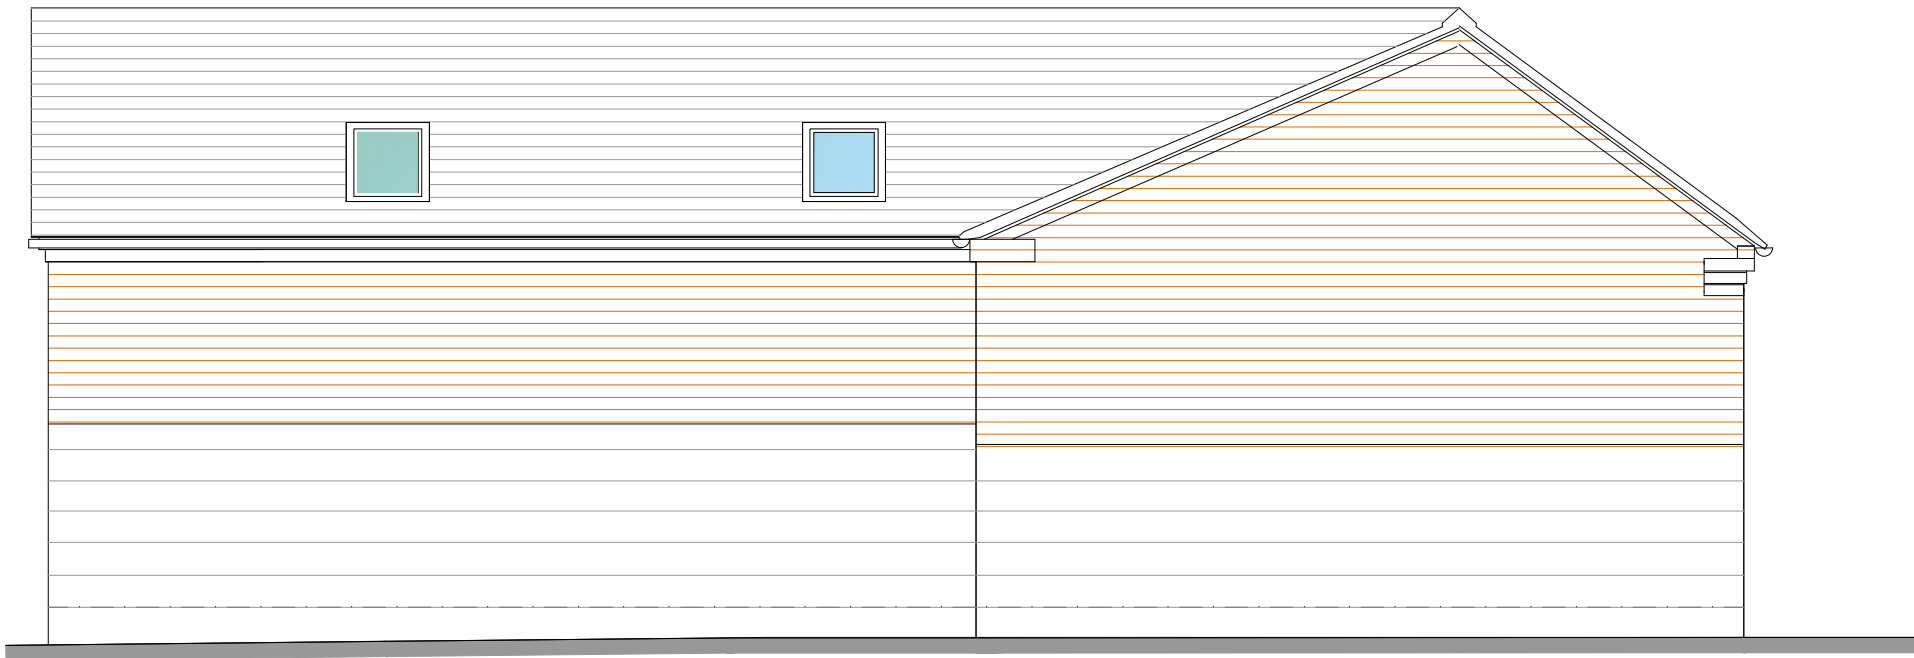


North Elevation 1:50

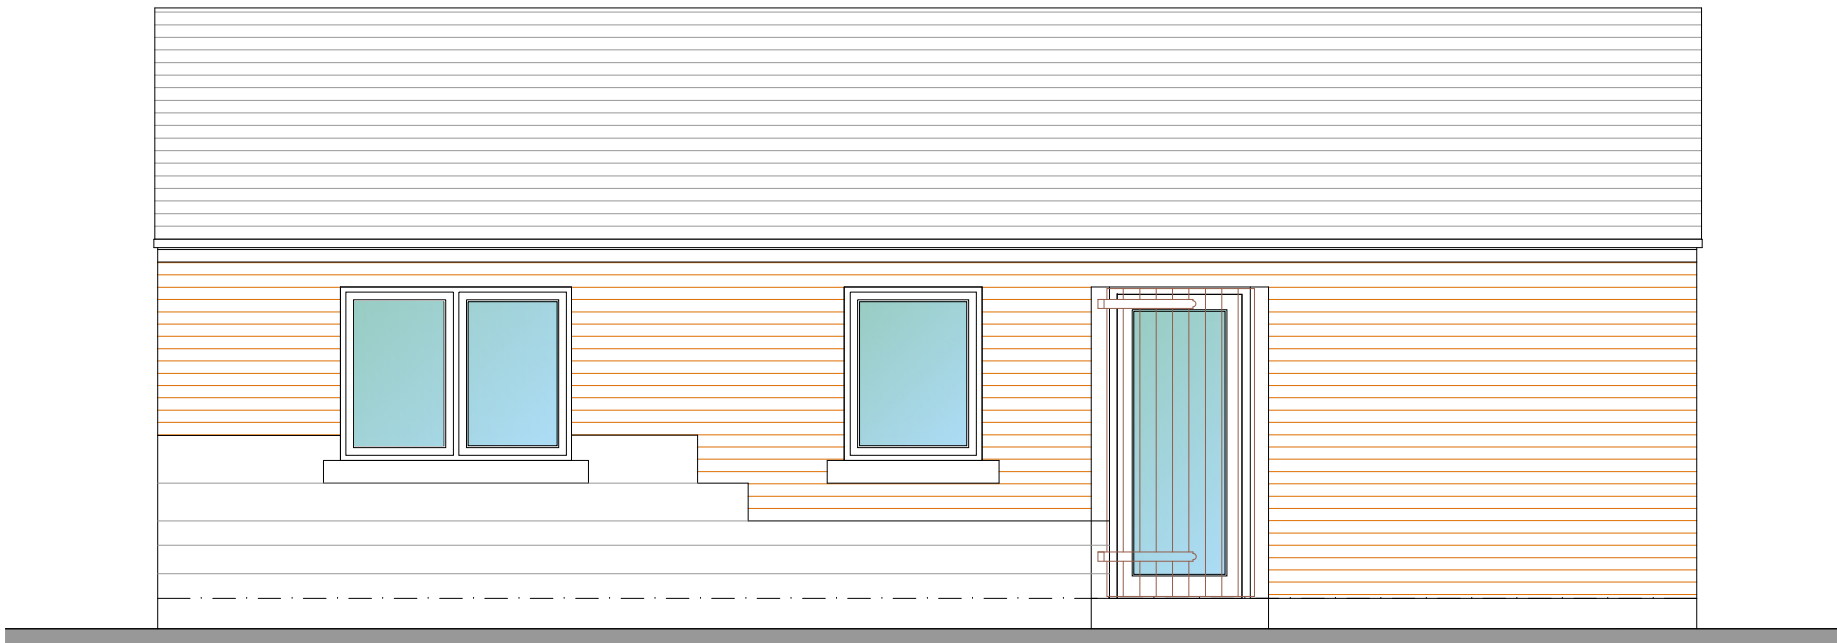


West Elevation 1:50

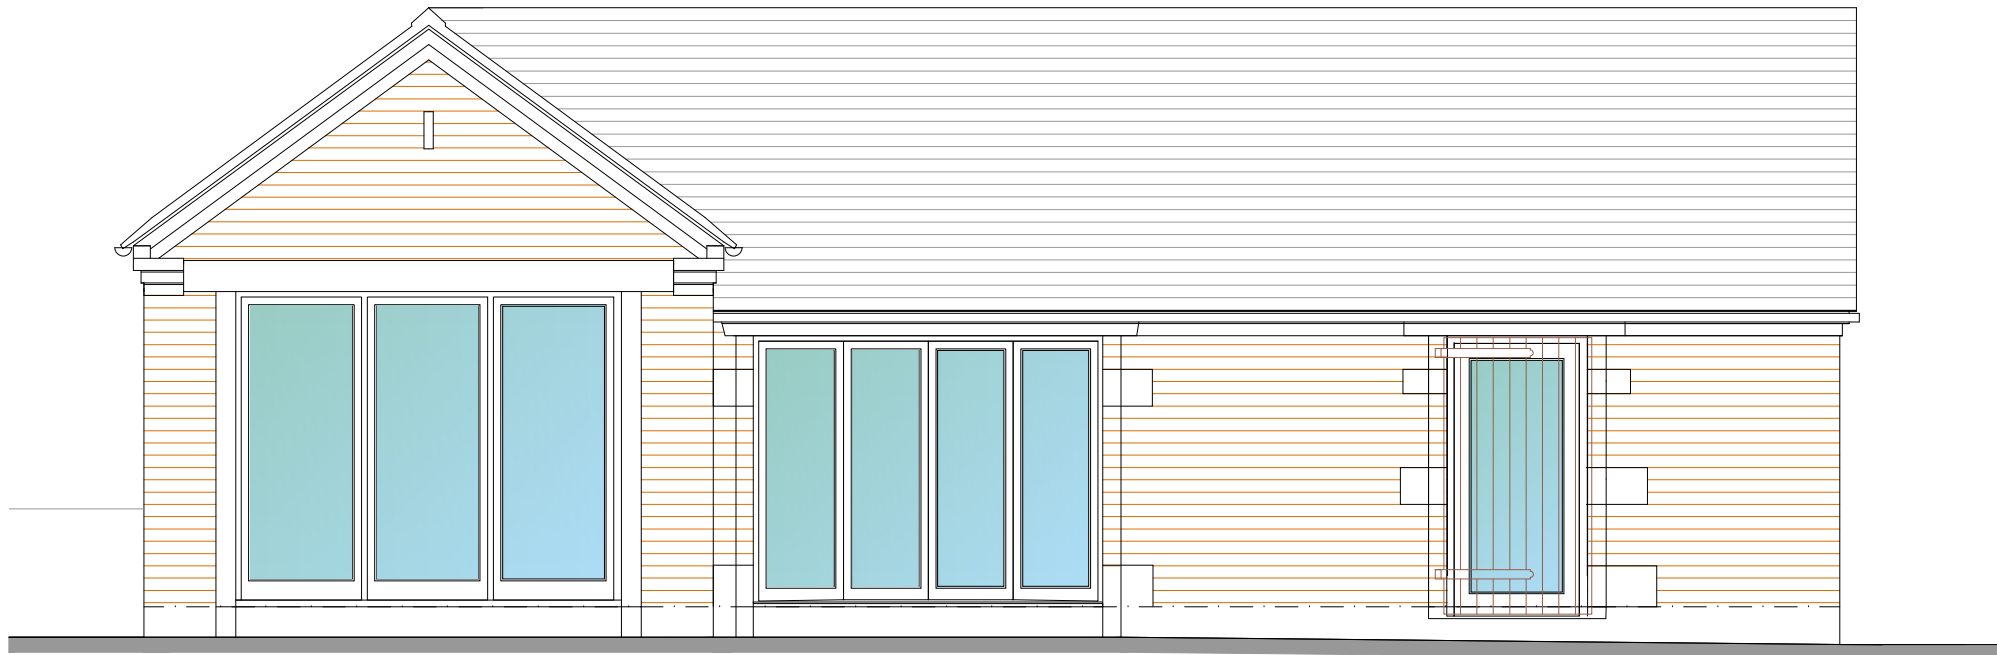


South Elevation 1:50

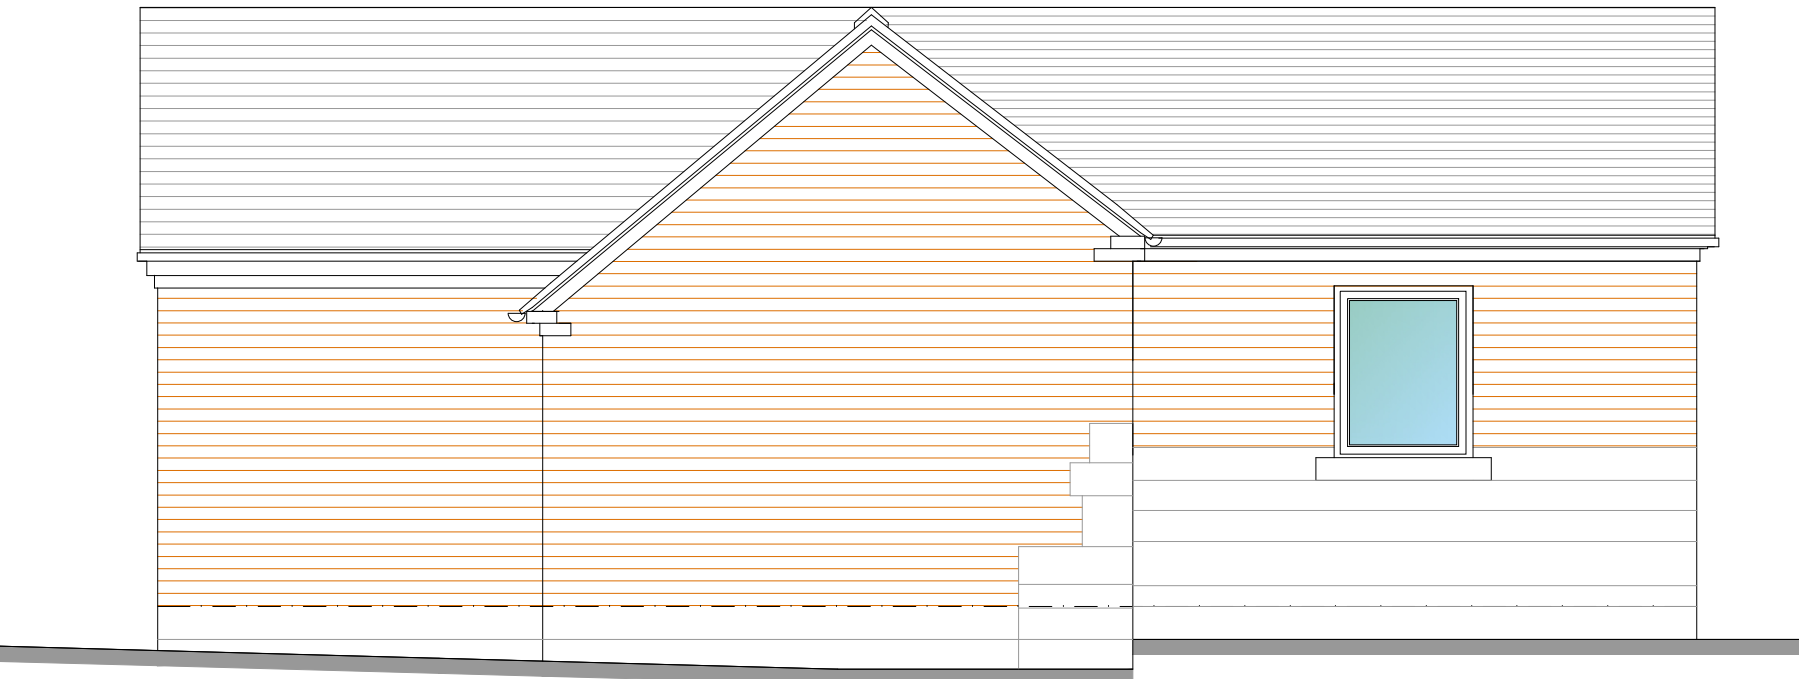

East Elevation 1:50

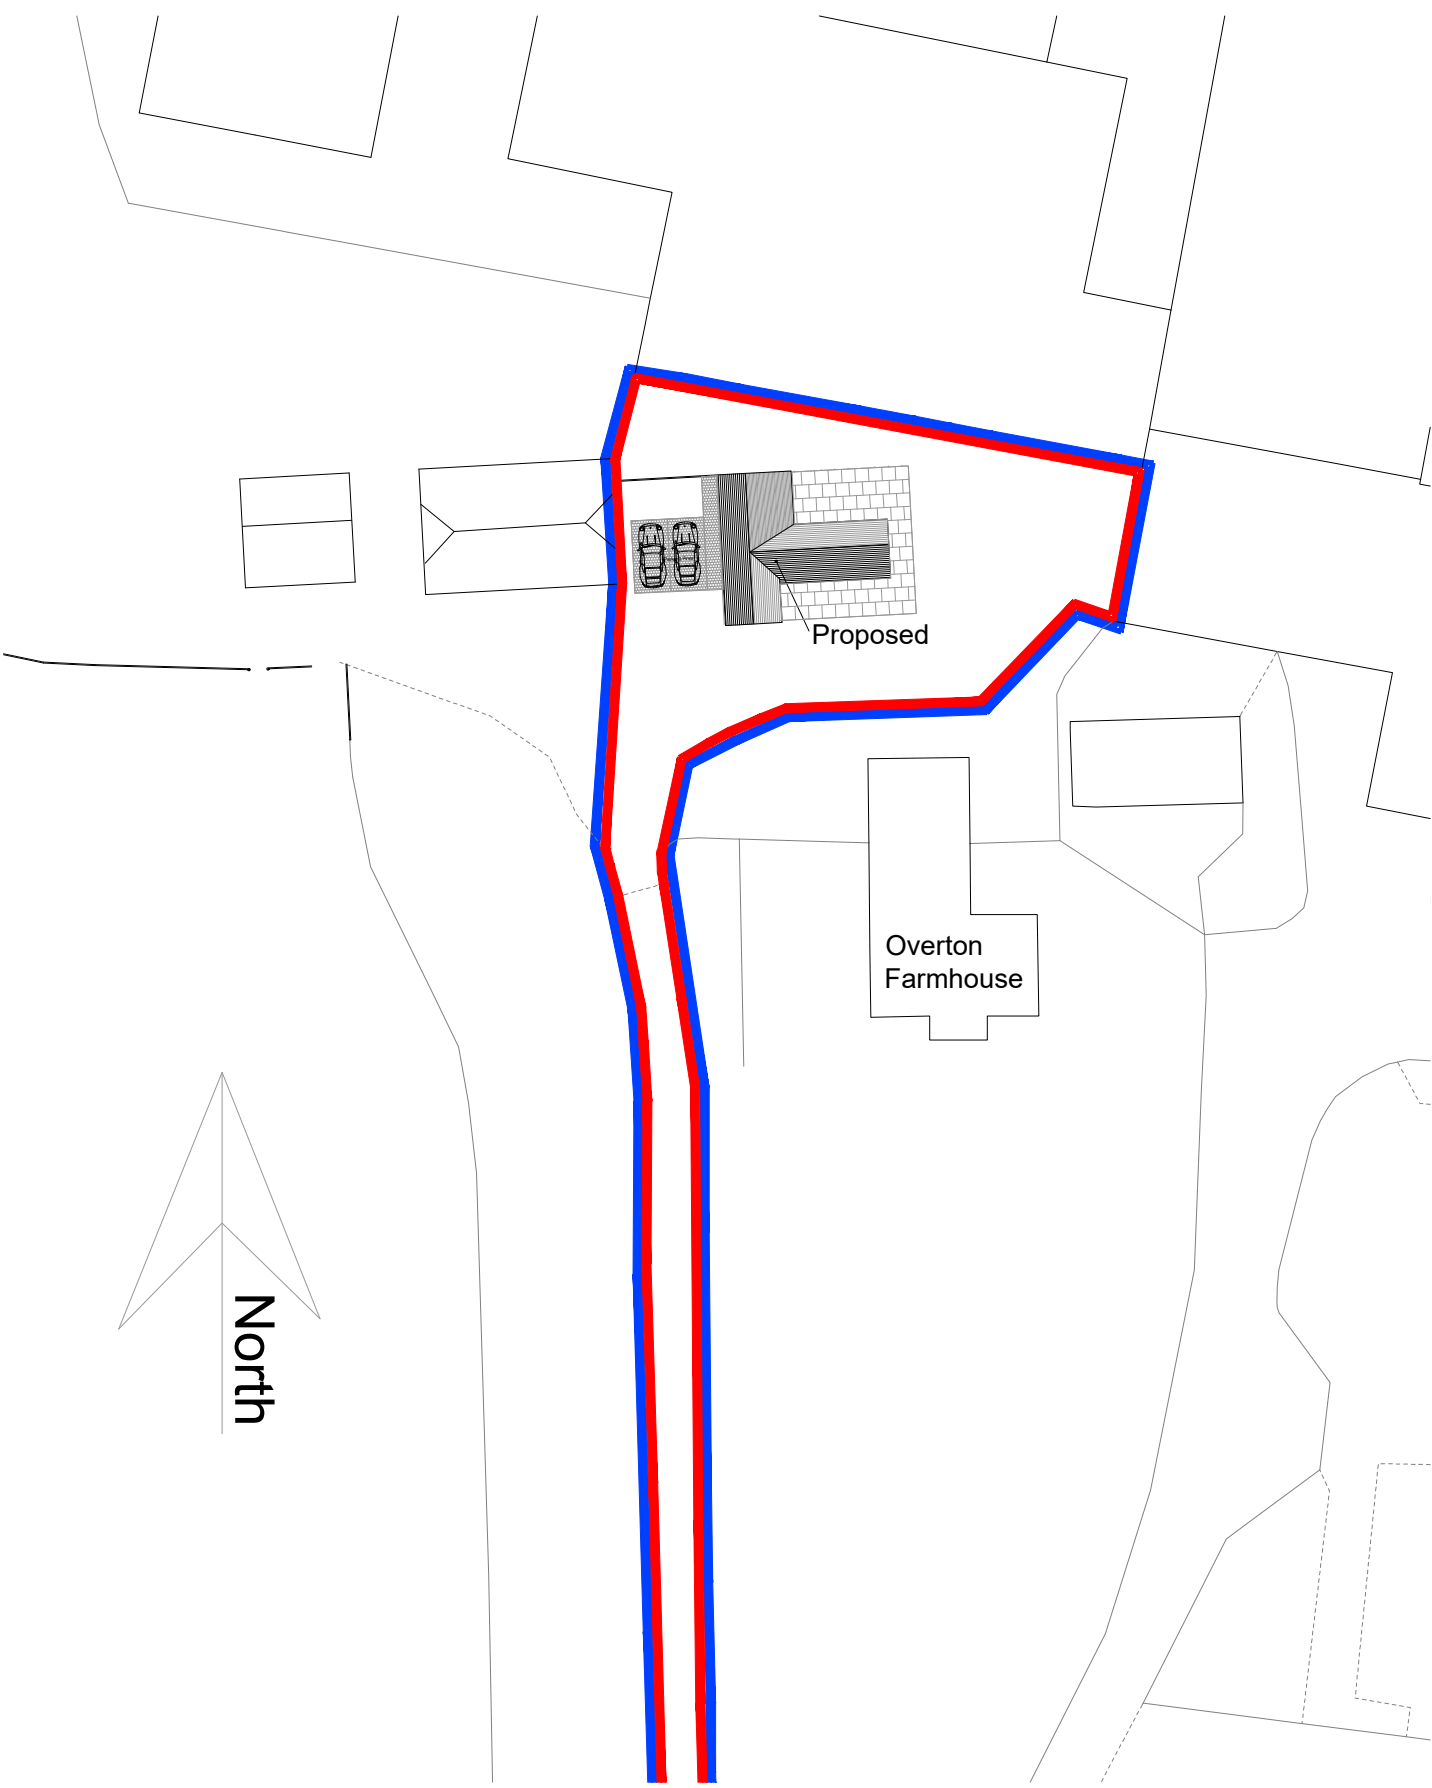



Block Plan 1:500

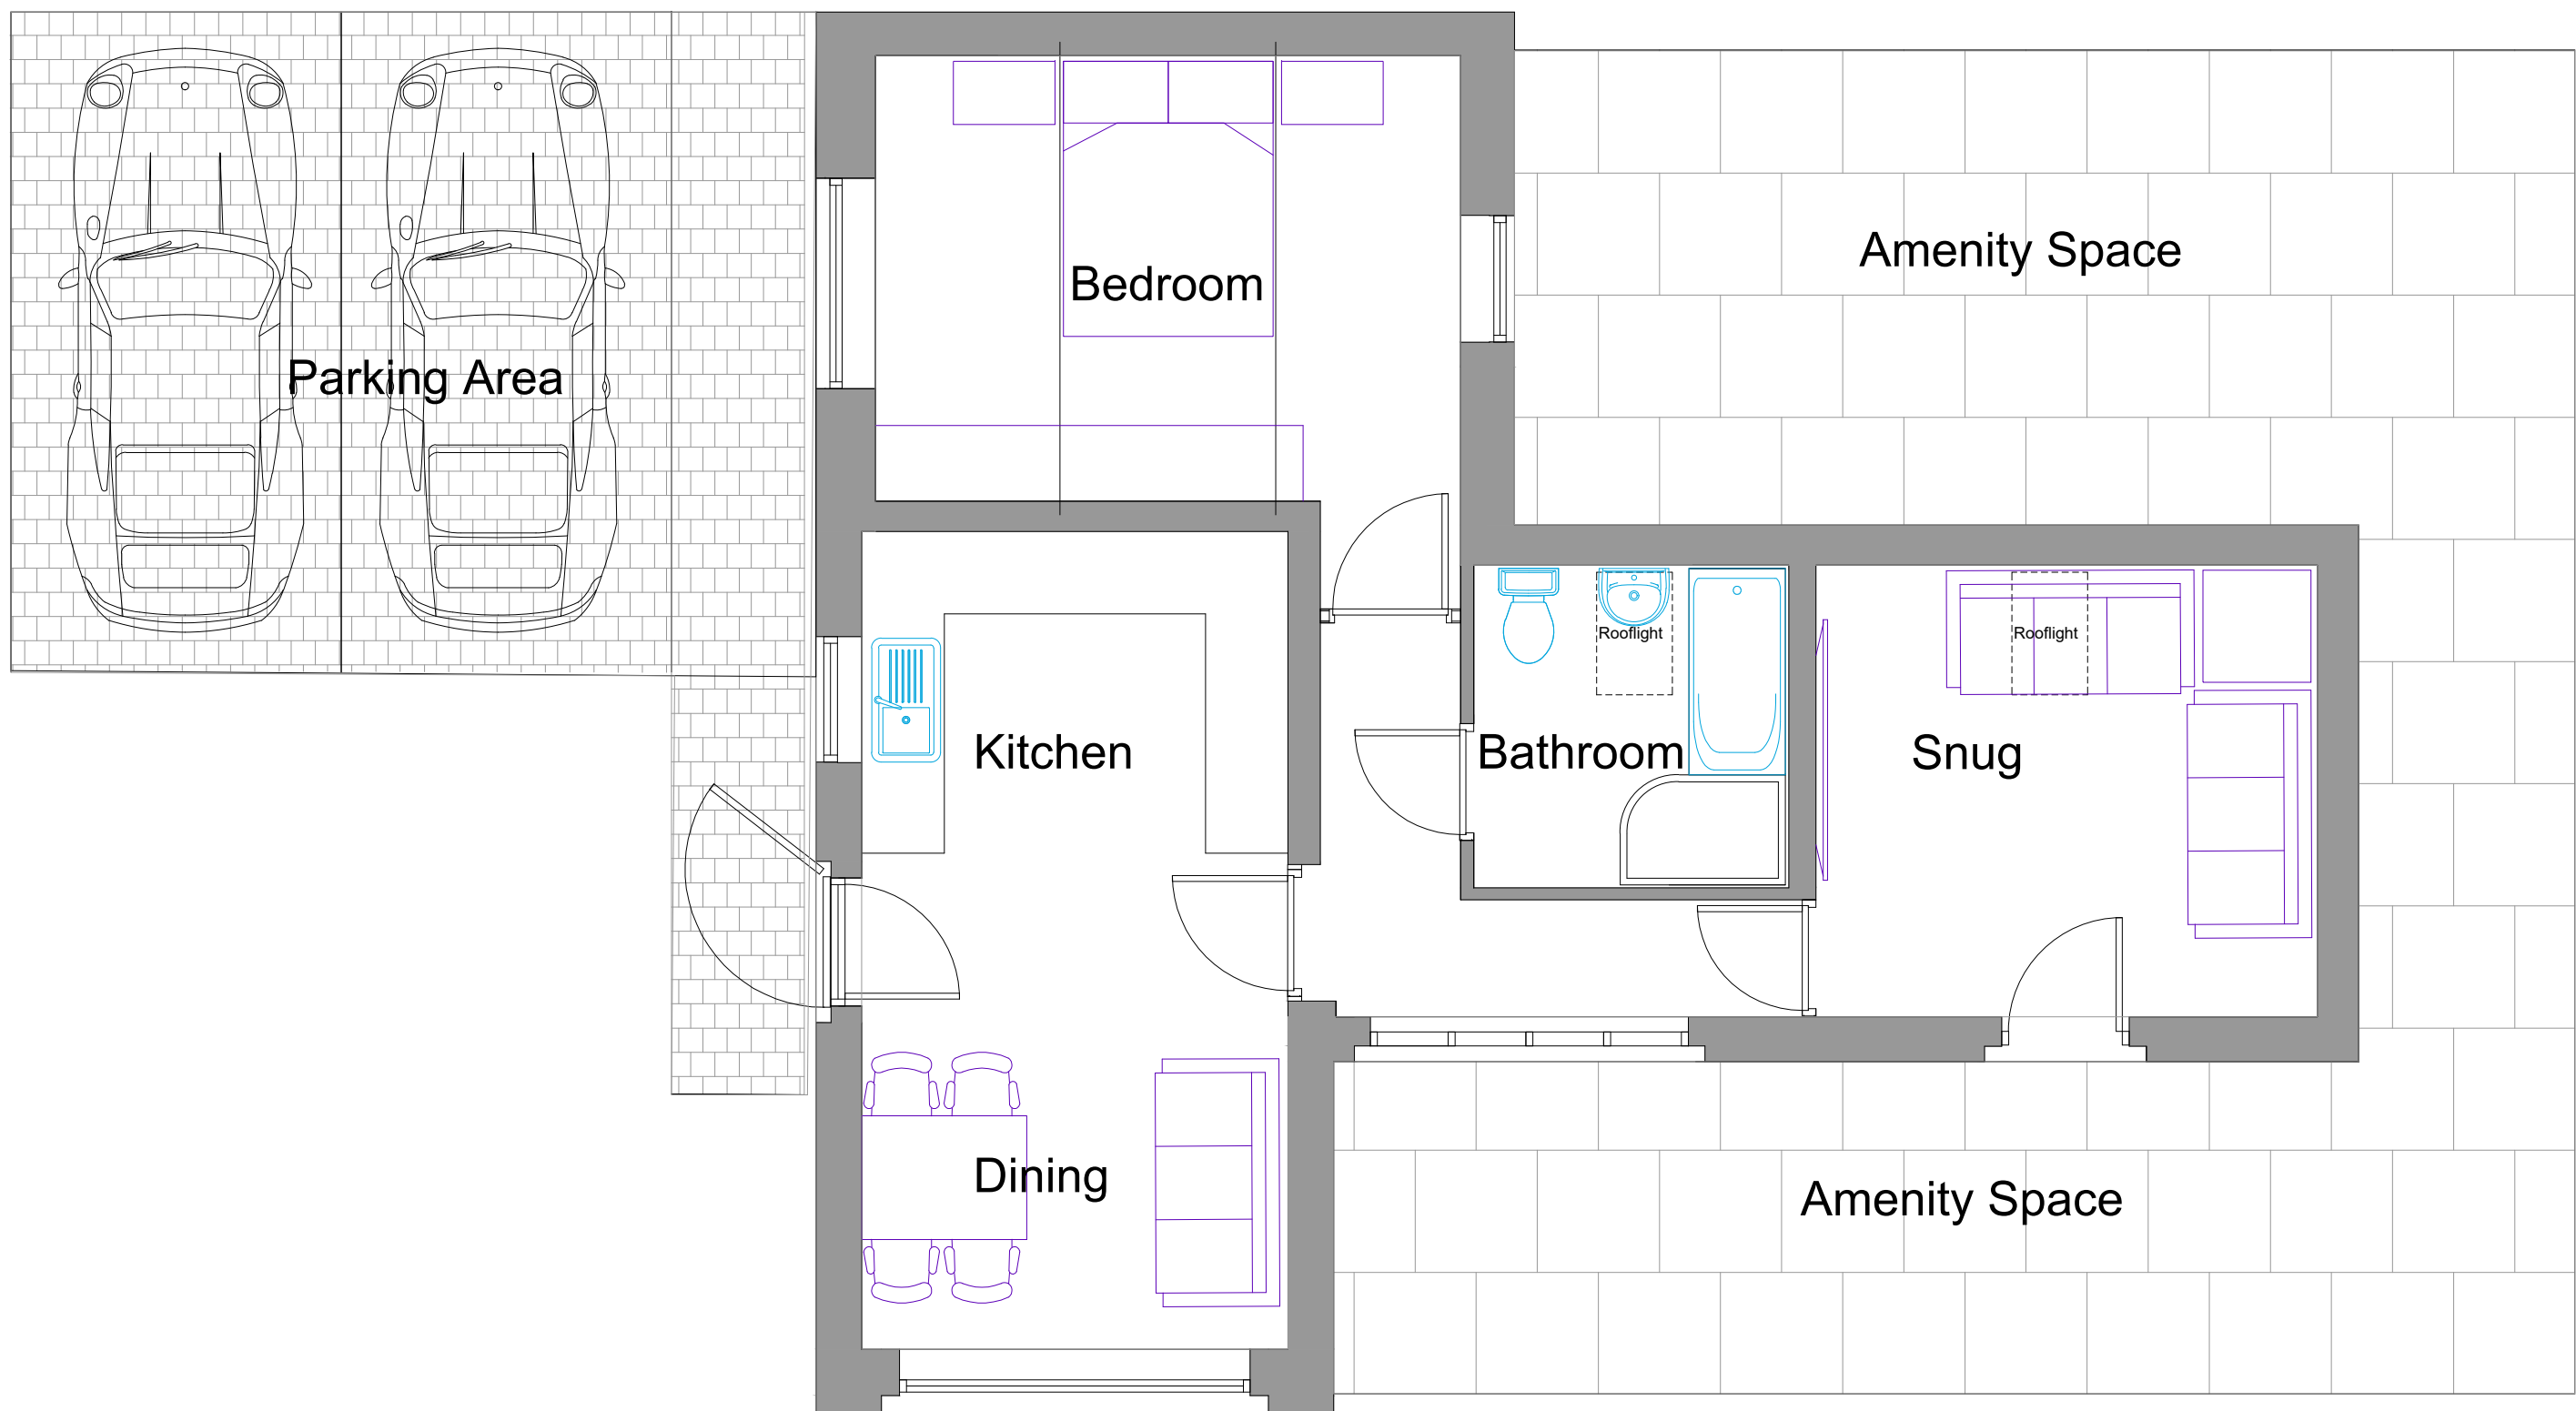

Ground Floor Plan 1:50



Photograph of East Elevation

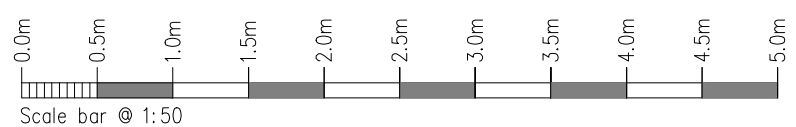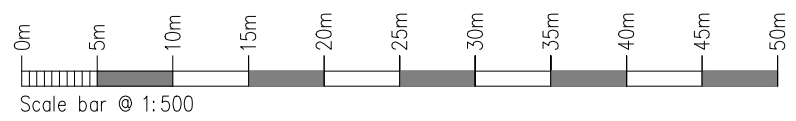

Rev.	Drawn	Comments	Date

MAC
ARCHITECTURAL DESIGN LTD
Moorland House, 123 Moorland Road, Burslem, ST6 1JD.
T:01782 503302 E:admin@mac-arch.co.uk

Client:
Mr & Mrs J. Bloor

Project:
Conversion of outbuilding at
Overton Farm, Hollington, Near Tean,
Stoke-on-Trent, Staffs. ST10 4HW

Title:
Proposed Plans & Elevations

Status:
Planning.