


2 STOREY REAR EXTENSION 15 MONYASH DRIVE LEEK

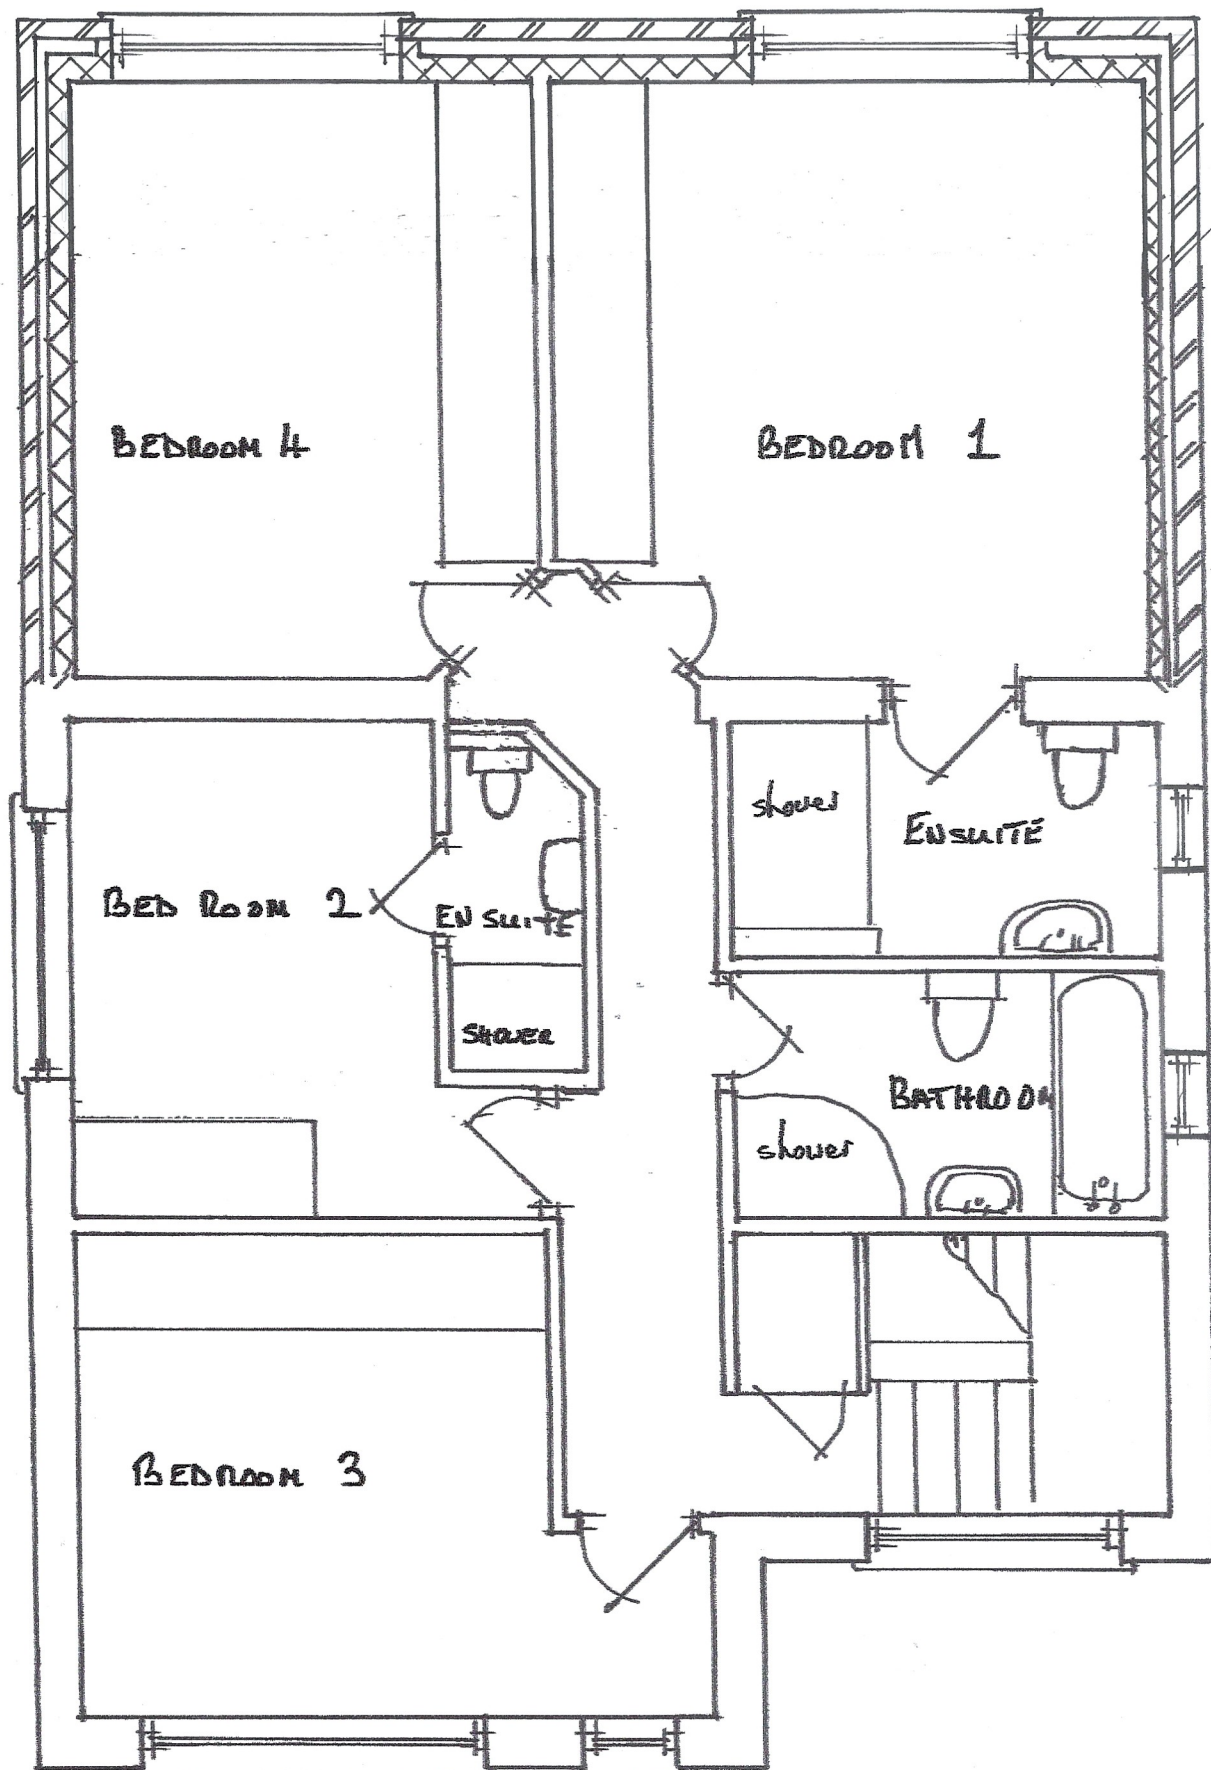

PROPOSED FIRST FLOOR

SCALE 1:50