


2 STOREY REAR EXTENSION 15 MONYASH DRIVE LEEK

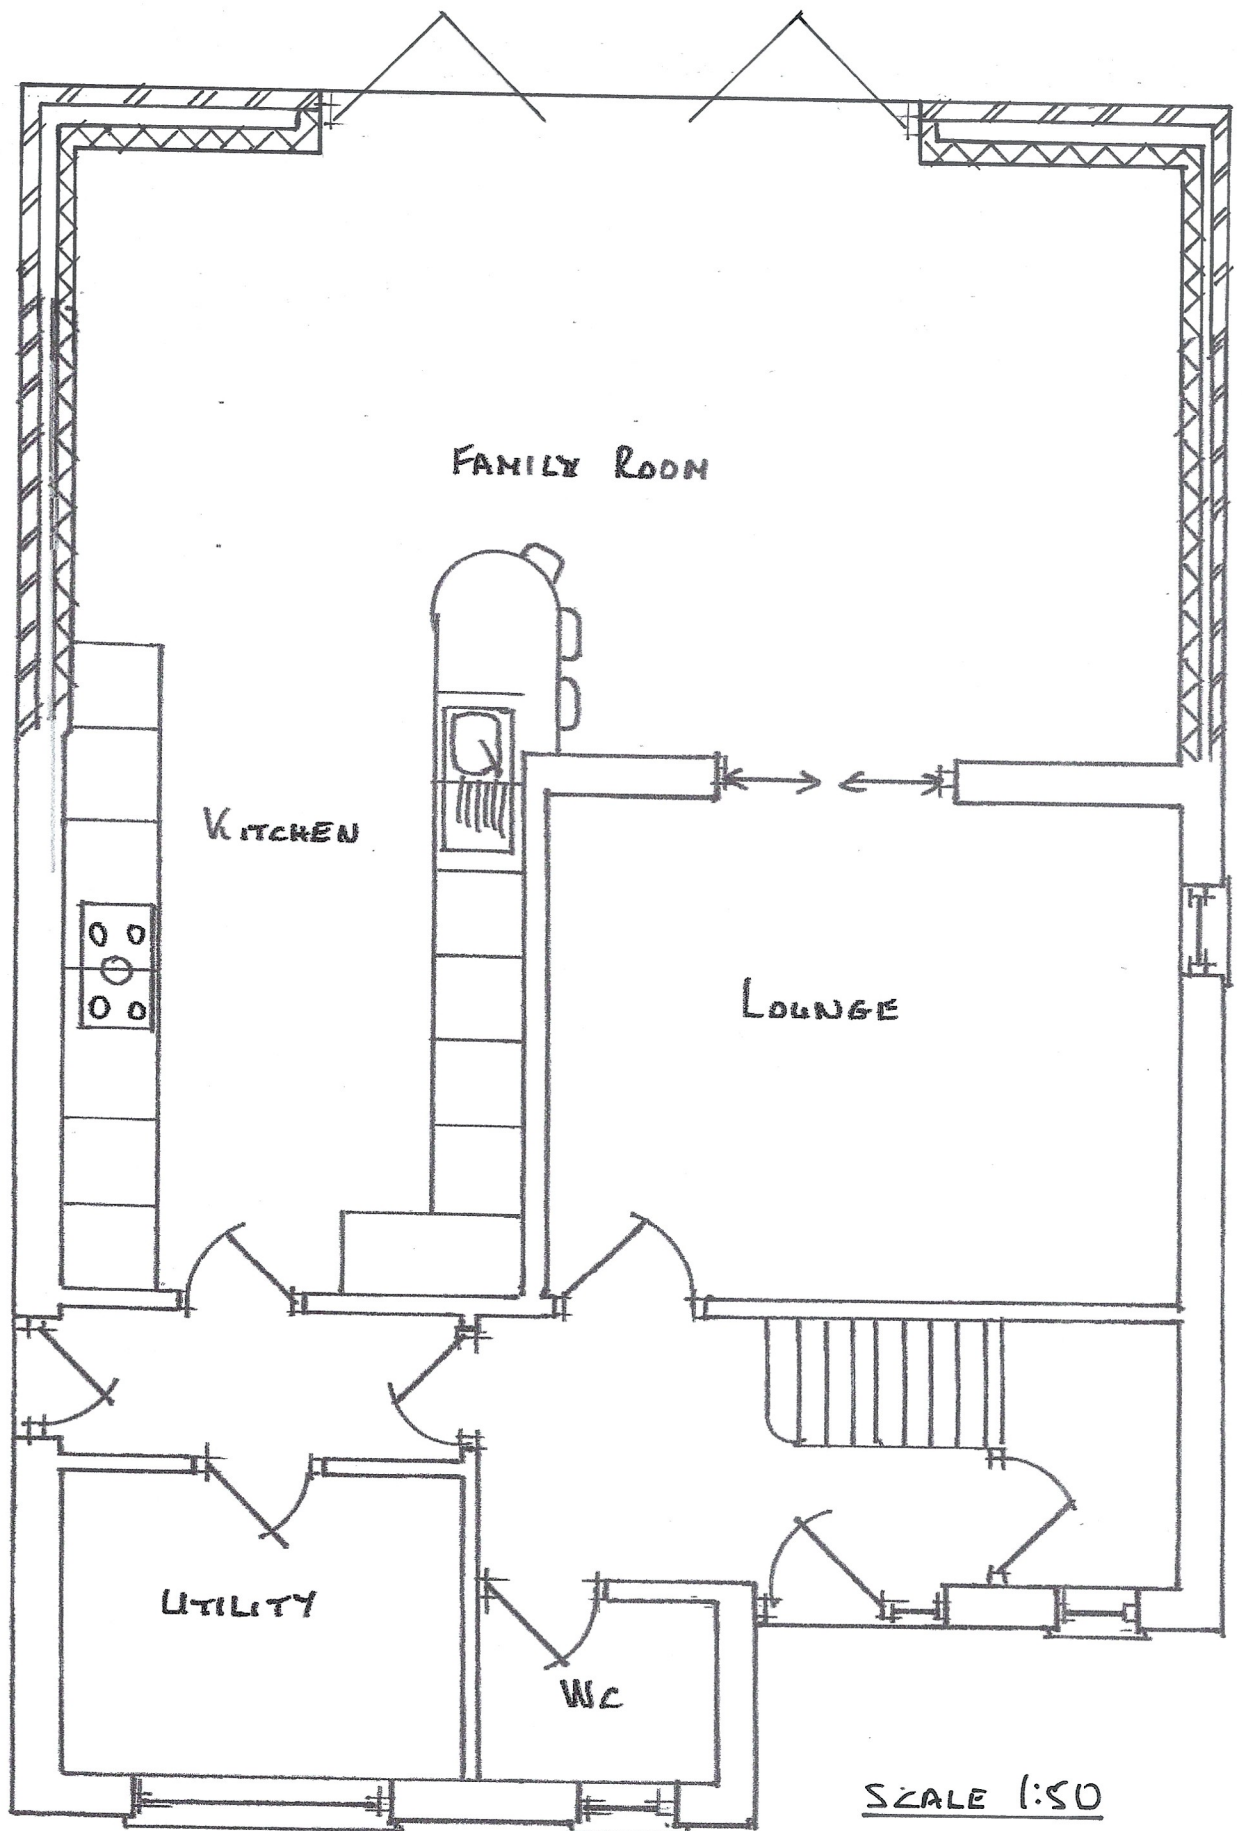

PROPOSED GROUND FLOOR