


PROPOSED 2 STOREY REAR EXTENSION 15 MONYASH DRIVE, LEEK

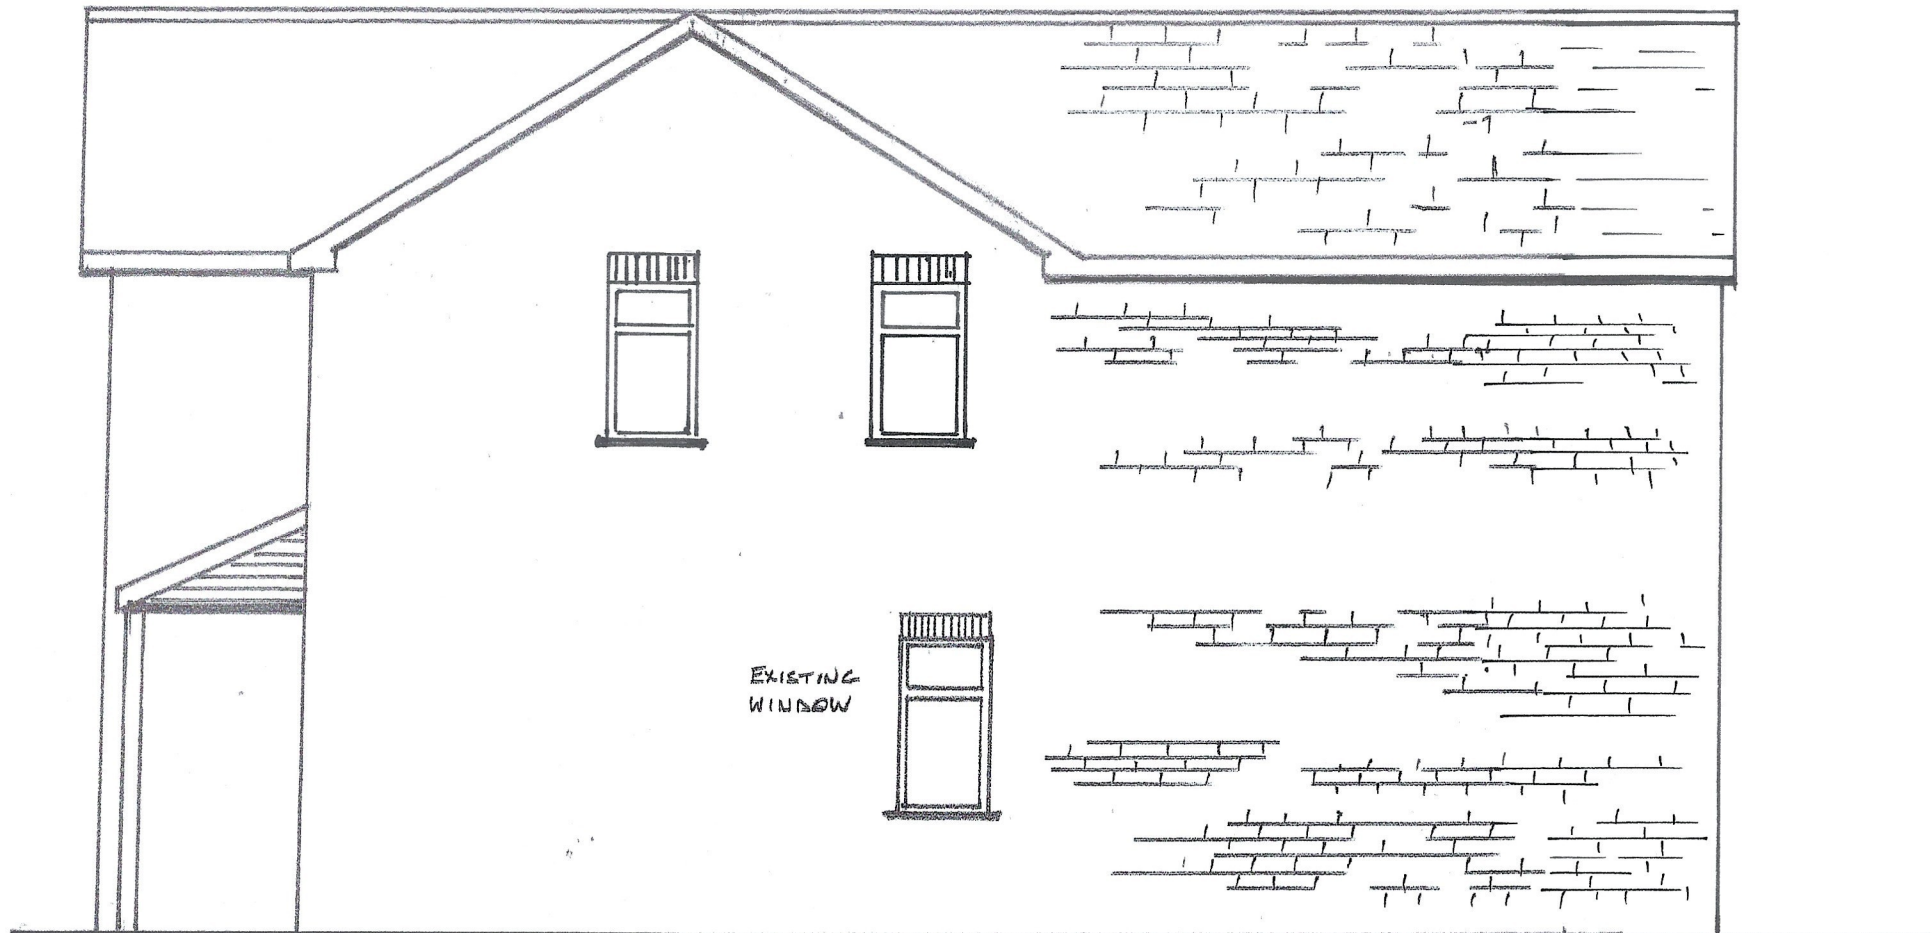

RIGHT HAND SIDE ELEVATION AS PROPOSED

SCALE 1:50