



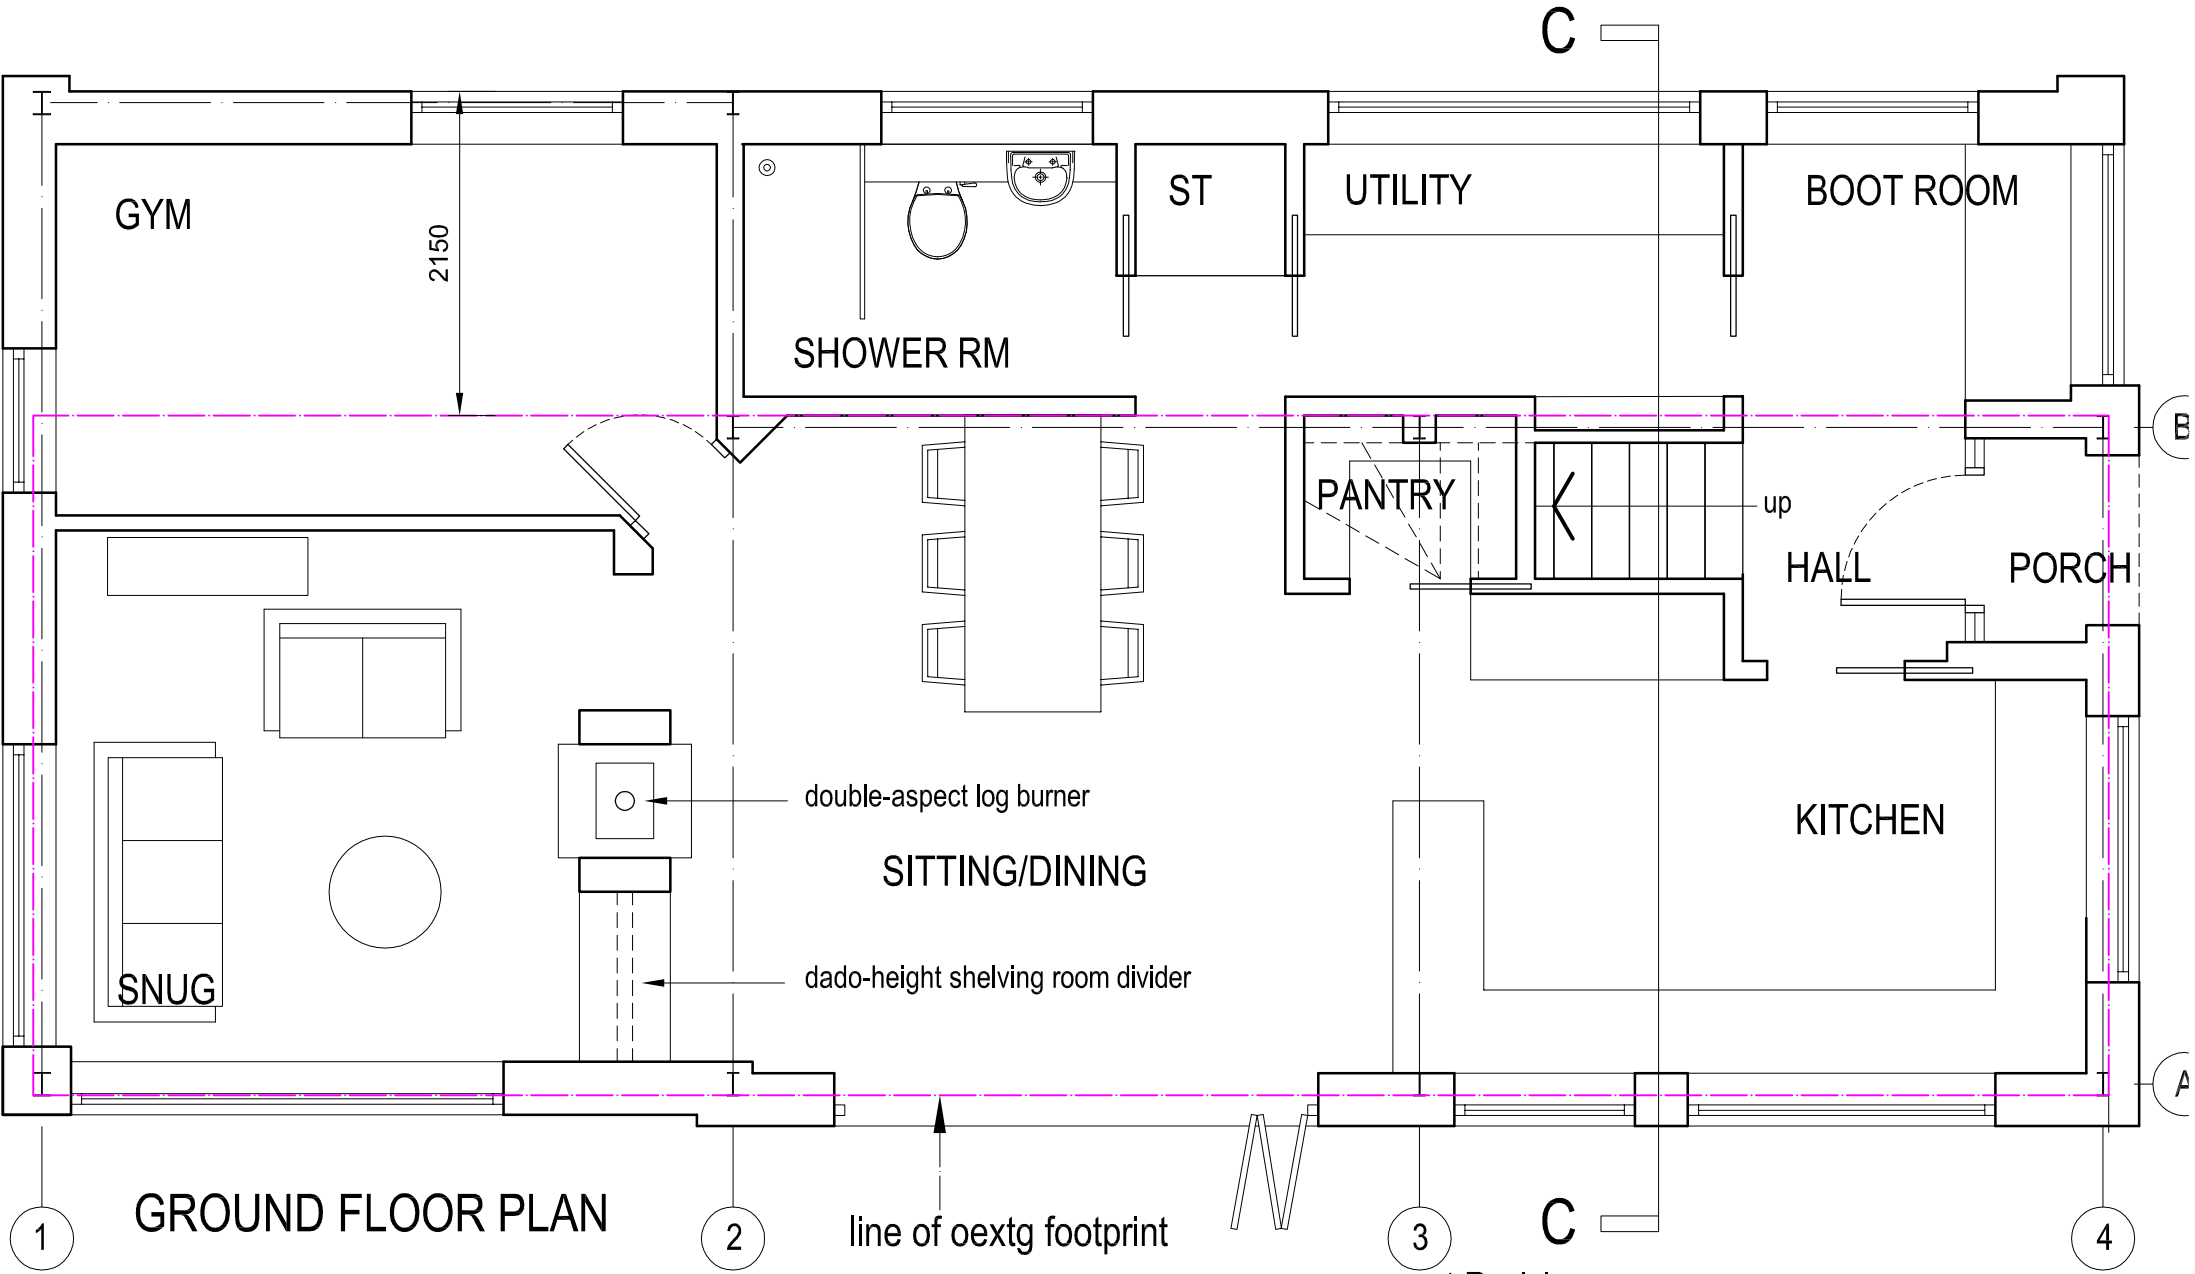


Revisions	
A	Scheme development
19.06.25	

Total floor area of new dwelling = 119m²)

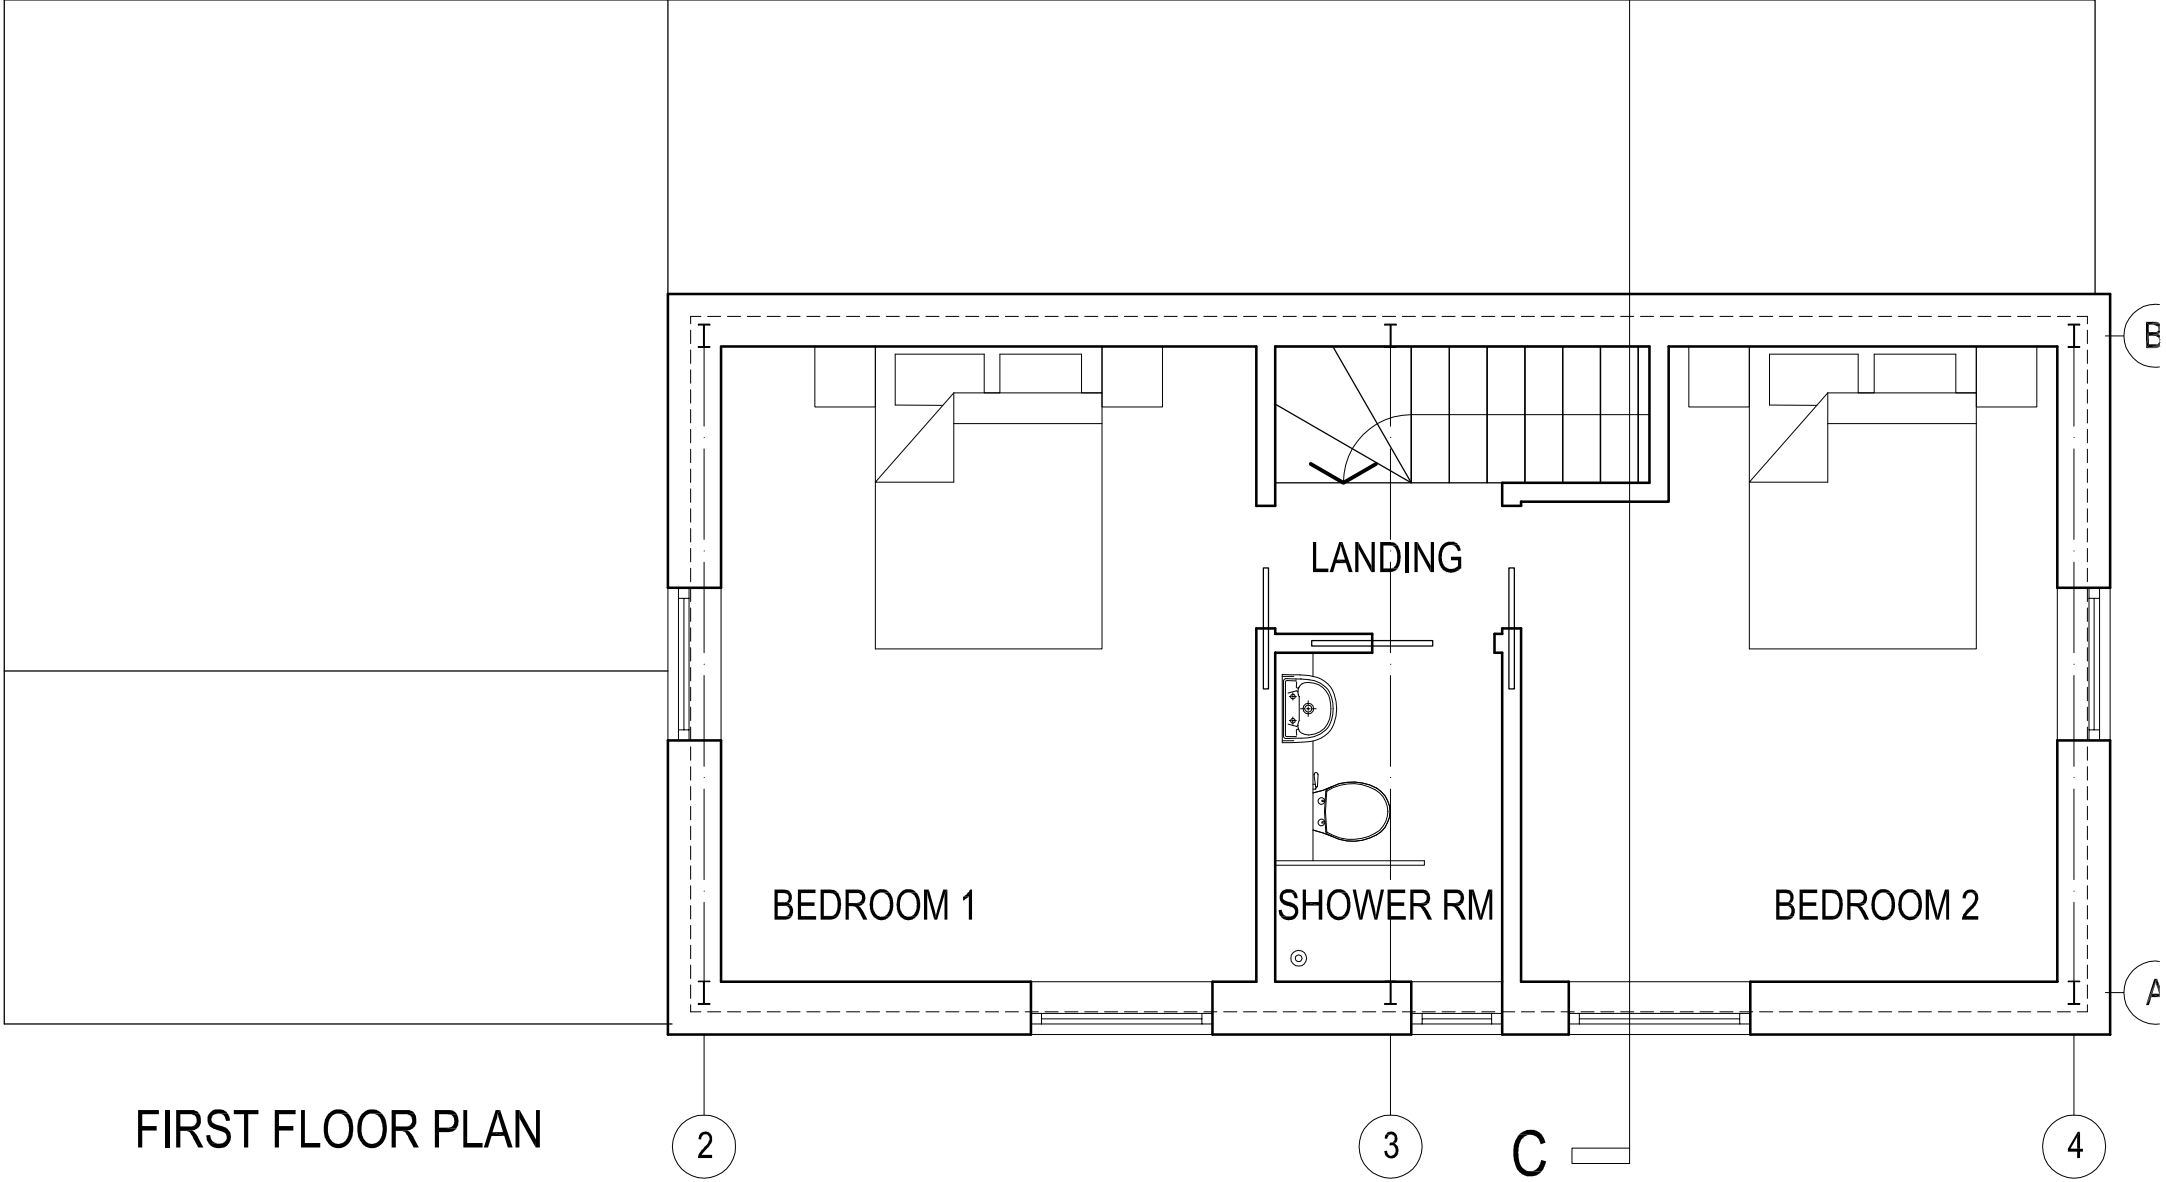

job		Rose Cottage Barn, Rushton Spencer Conversion to Dwelling	
title		Plans as Proposed	
date	scale	dwg. no.	rev.
28.05.25	1/50 @ A3	RCB-03	A

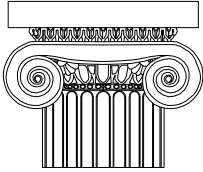

Ian Ankers architecture
Building and Design Consultants
Ryecroft Farm, Rushton Spencer, Macclesfield, SK11 0RP
t 01260 546944
e ian@ianankers.co.uk
w www.ianankers.co.uk