



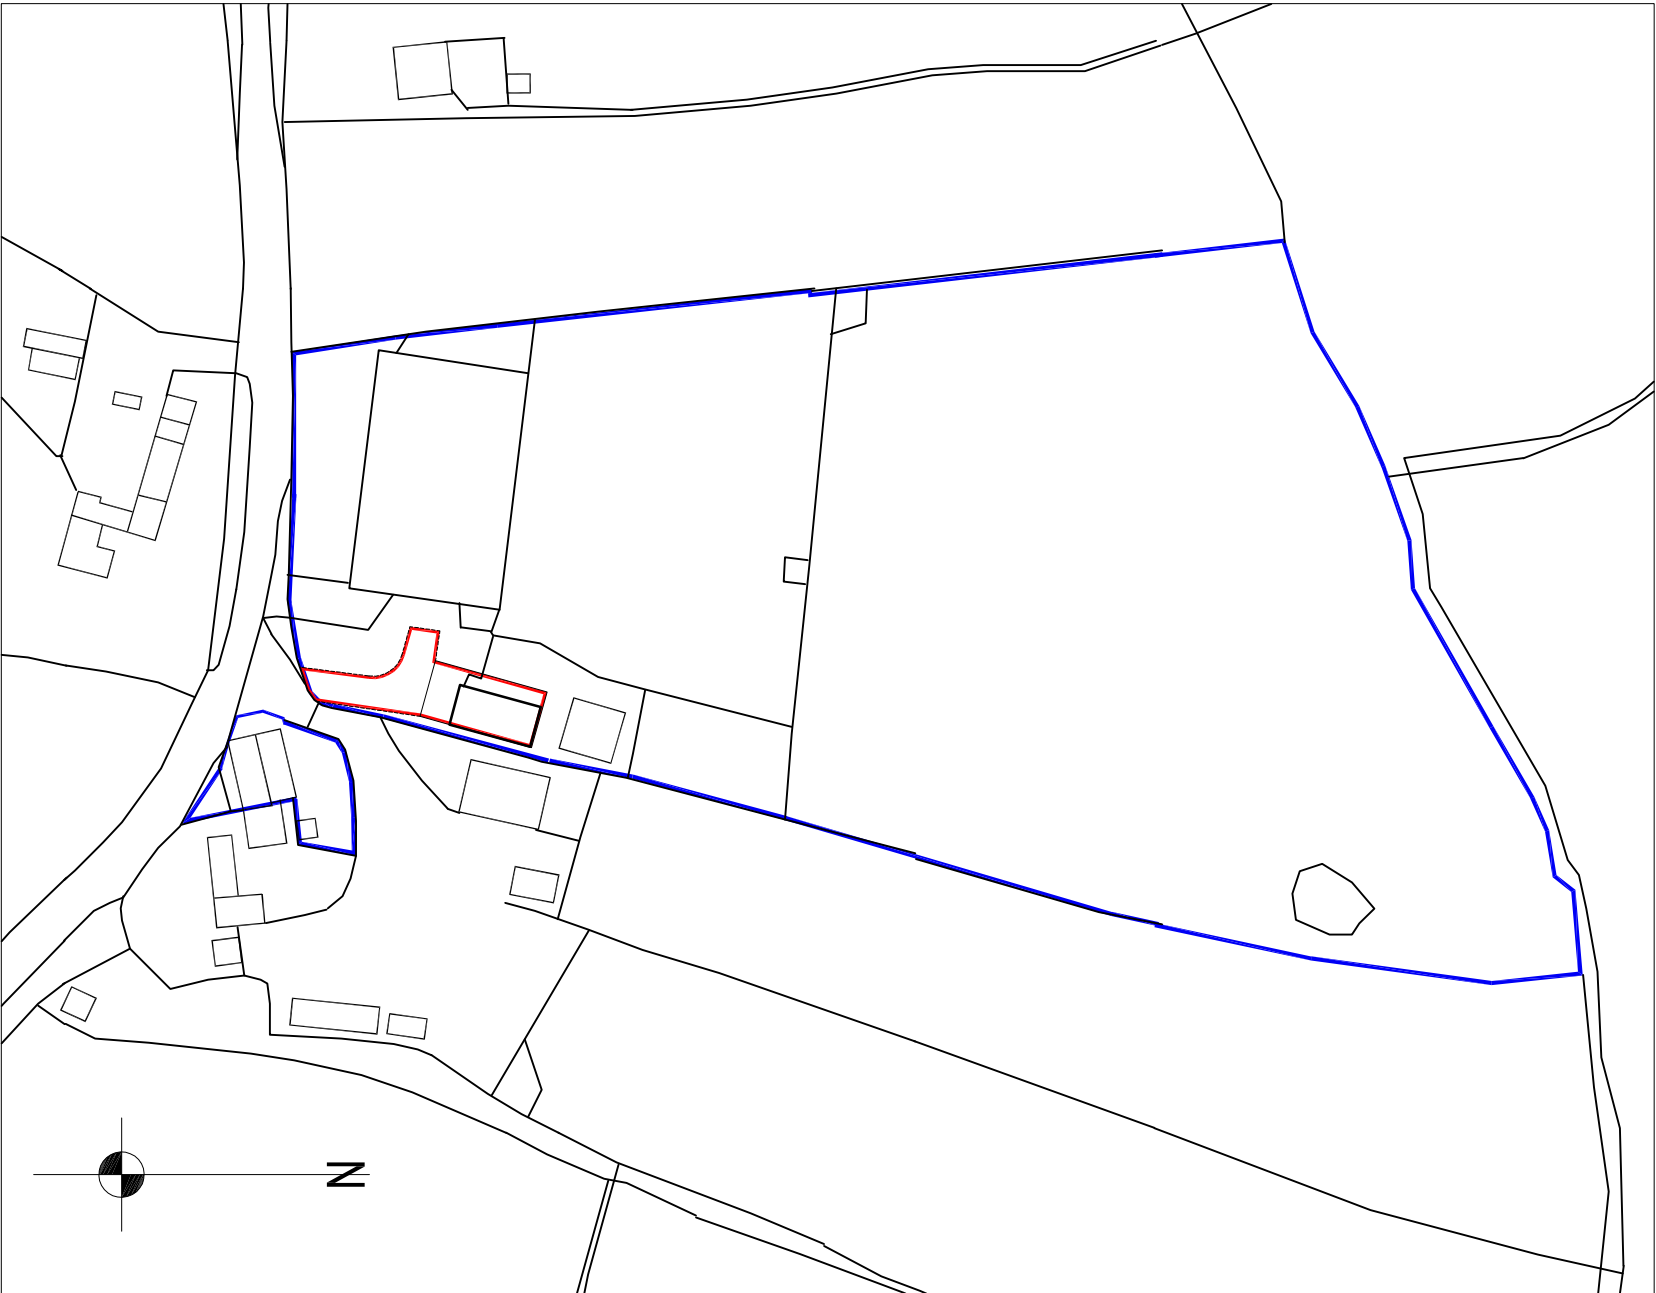

# LOCATION PLAN

scale 1/1250

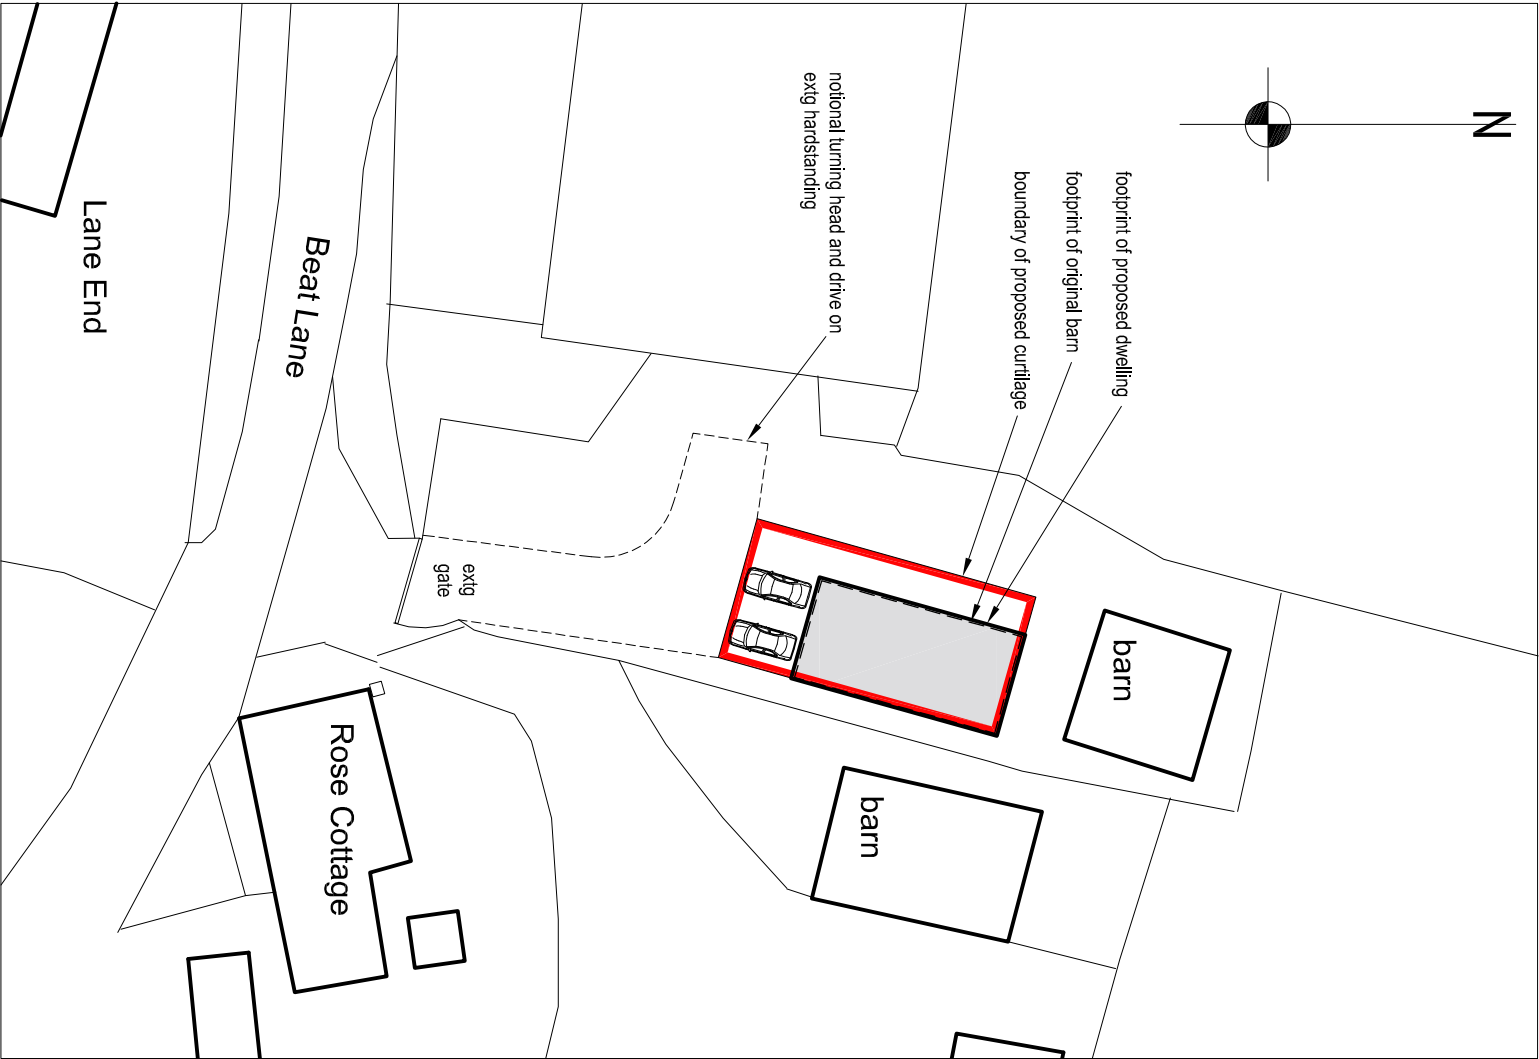

# SITE/BLOCK PLAN

scale 1/500