



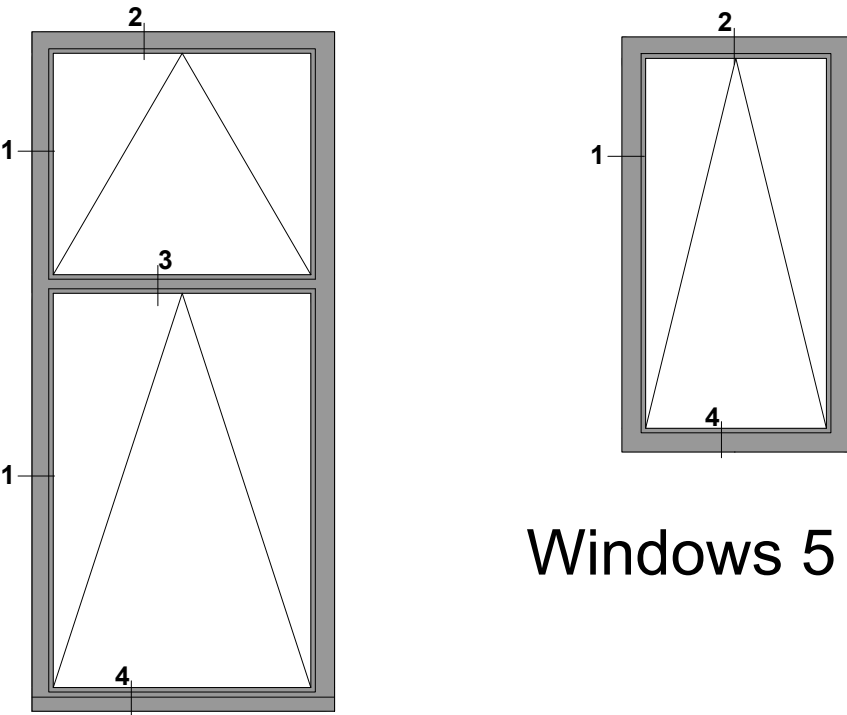


Windows 5 + 6


Windows W1-W4
W7 - W10 & W12
- W15

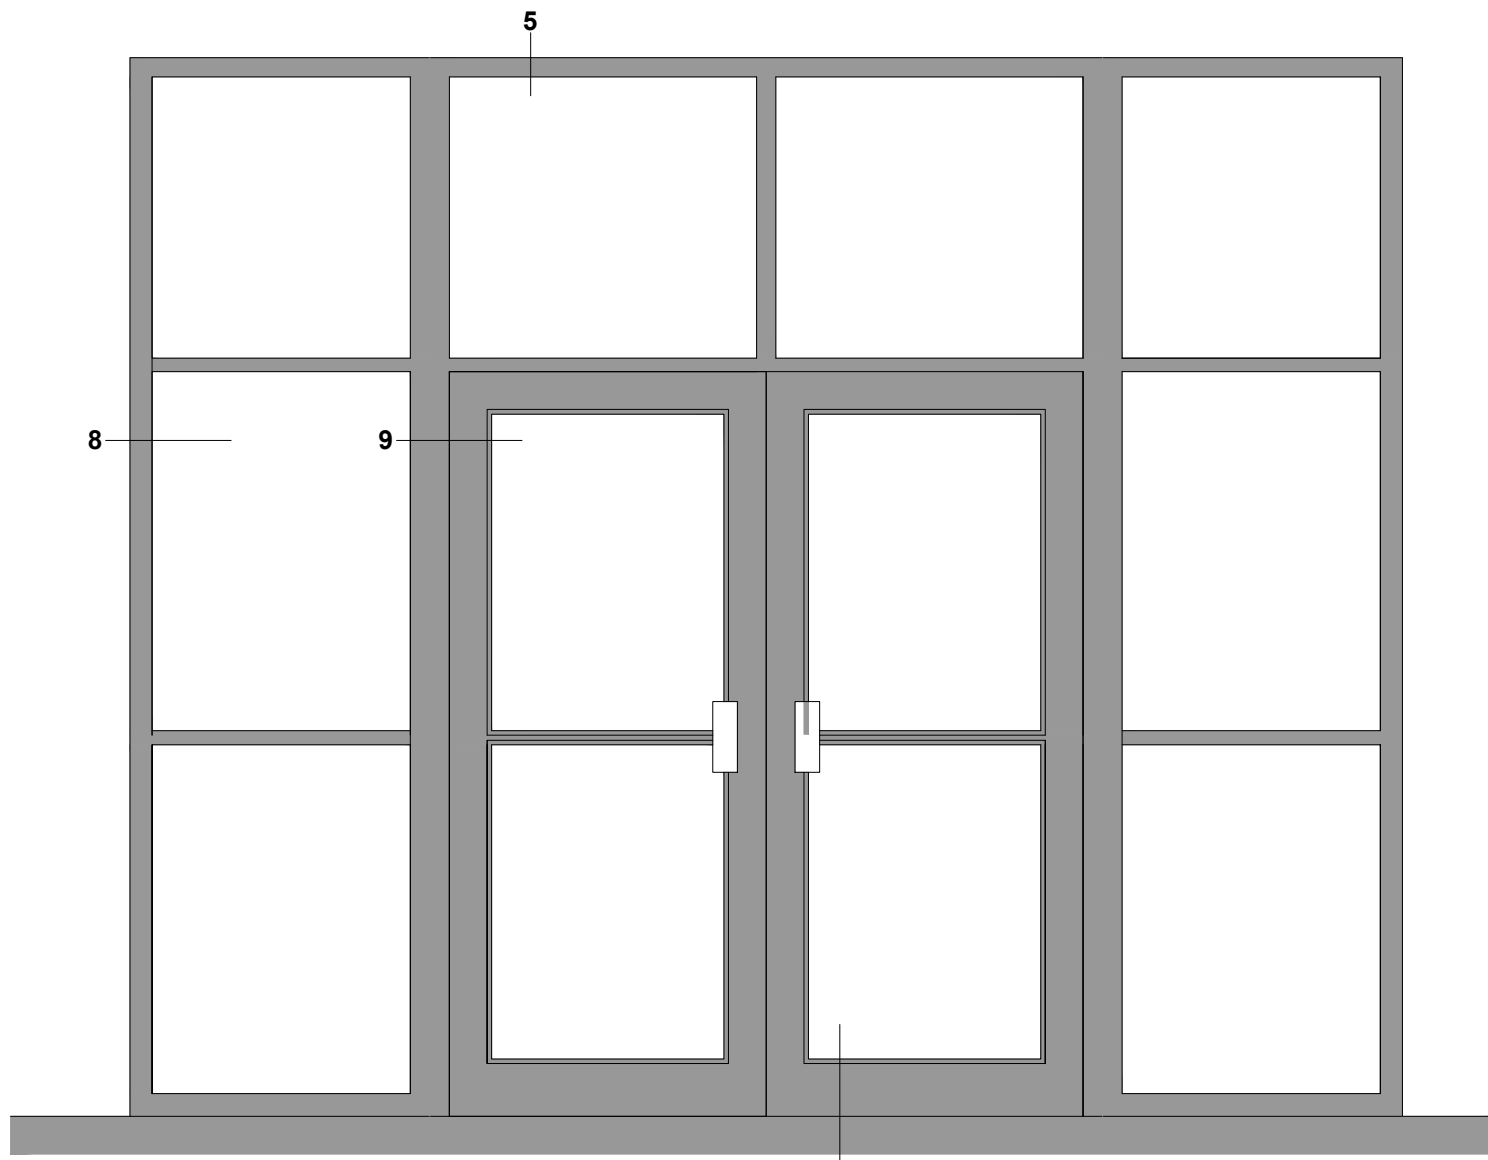


Door Frame D1

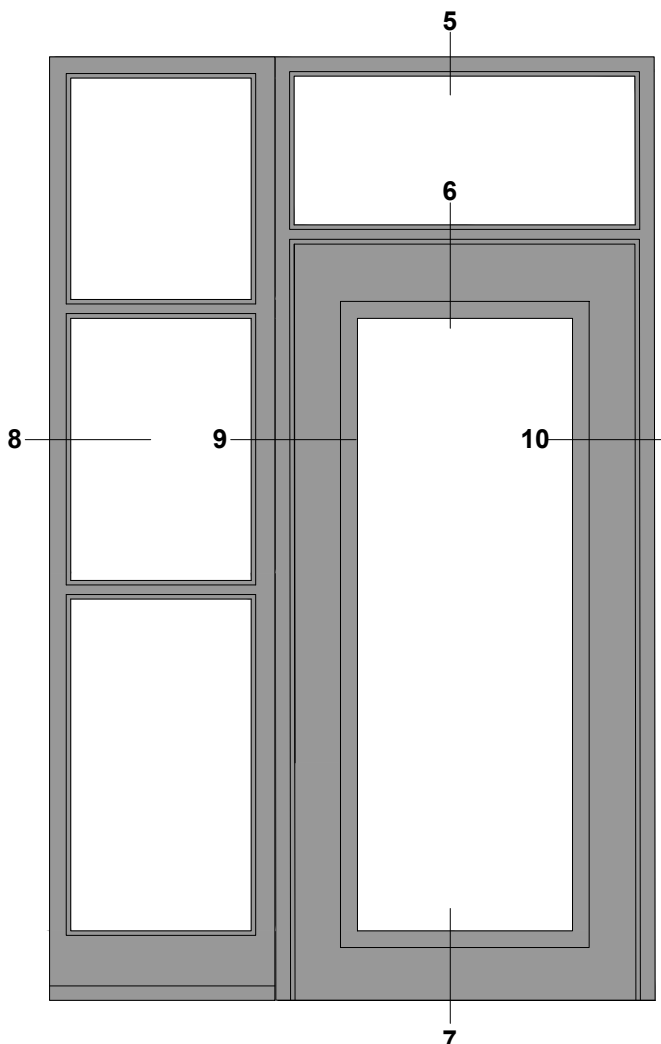


Door Frame D3

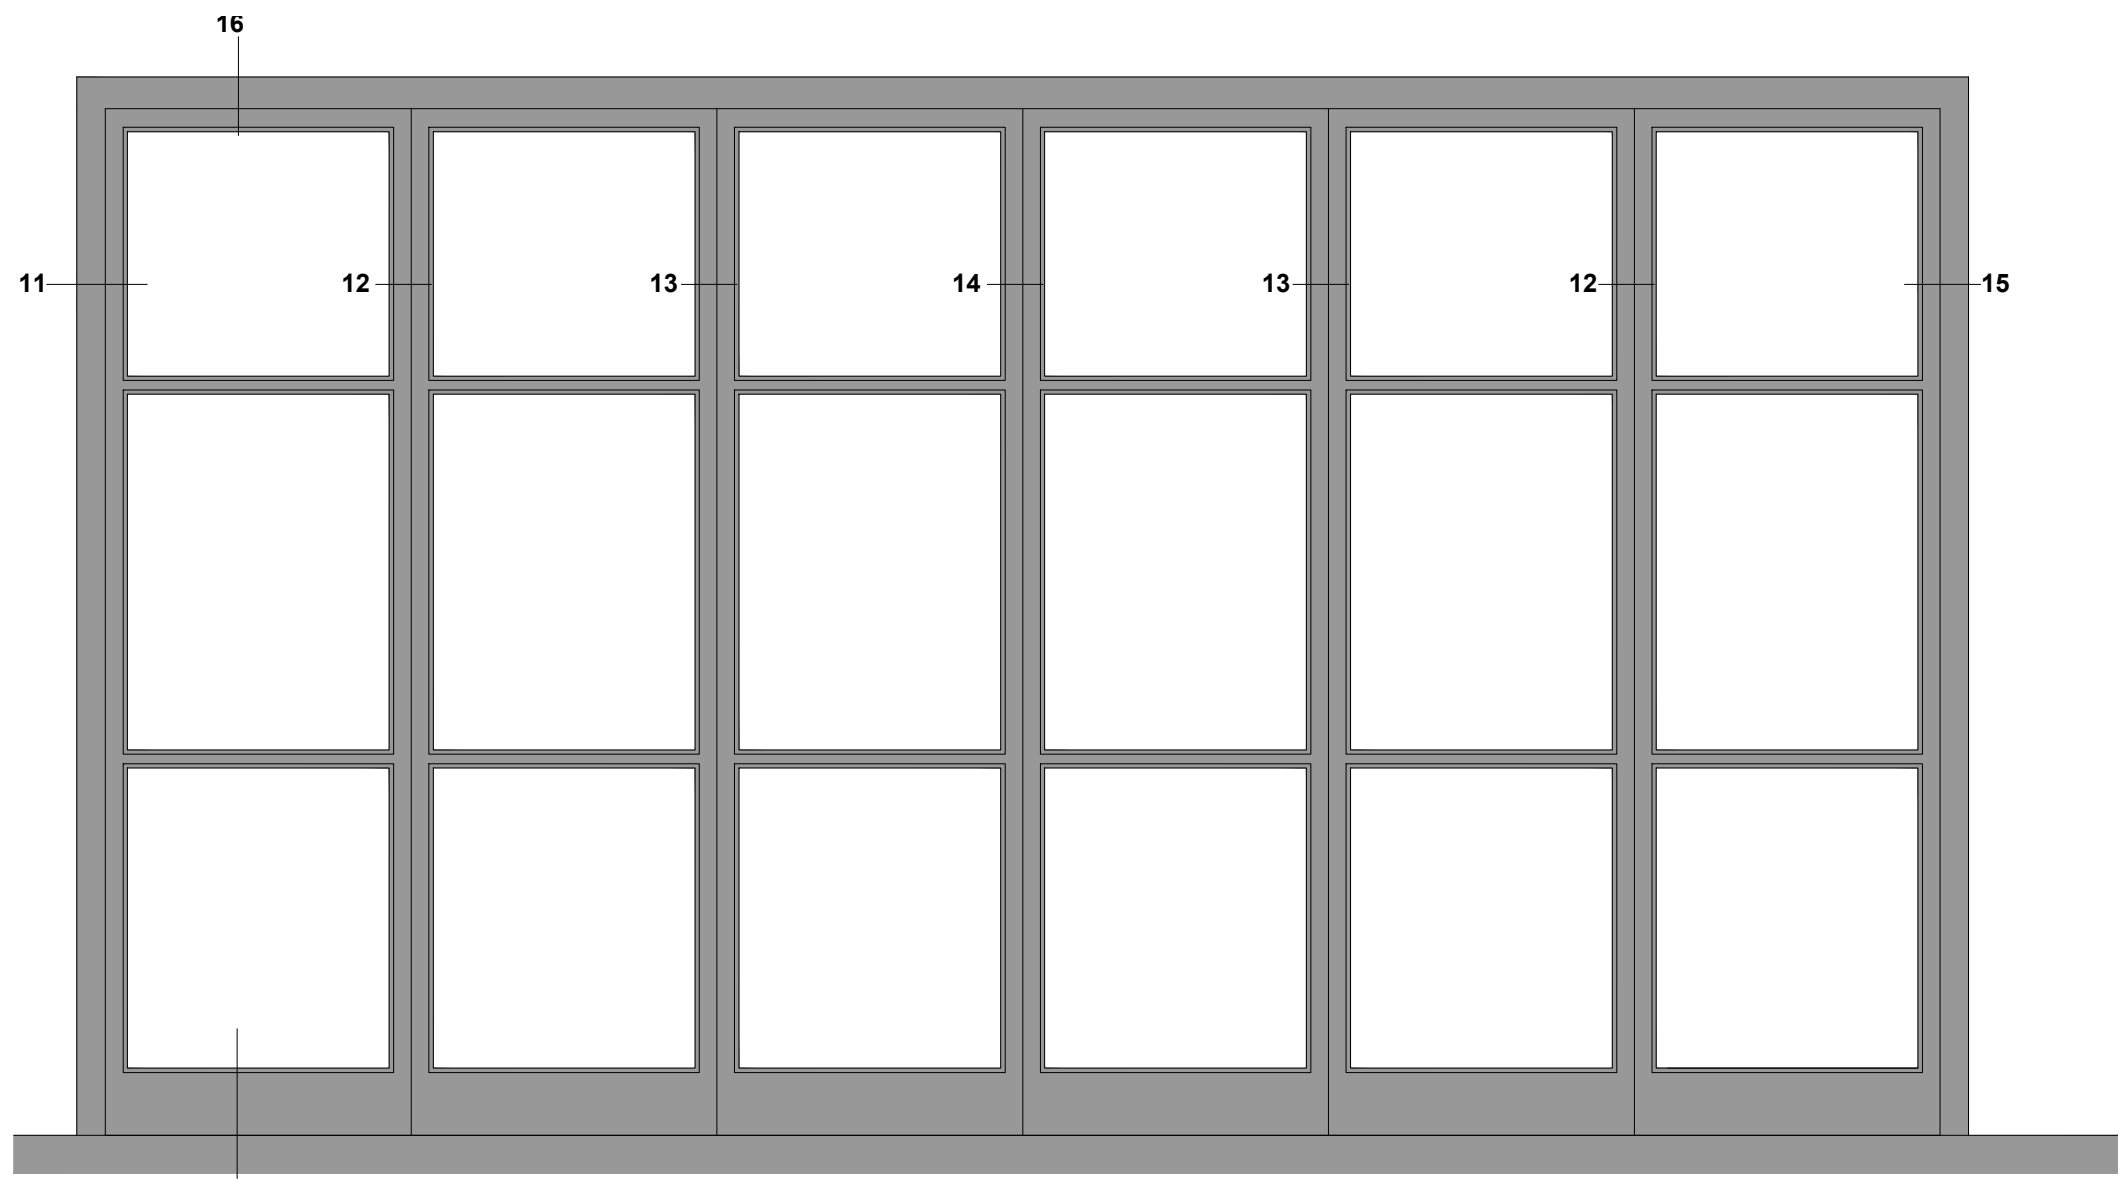


Door Frame D6

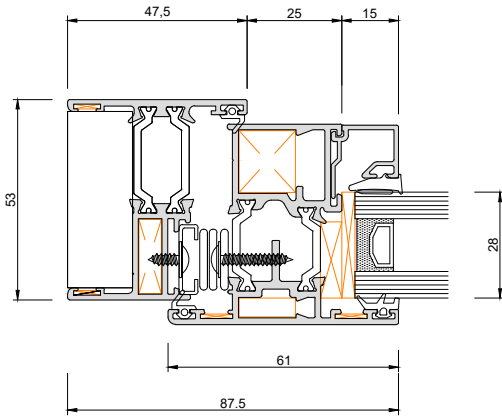


Detail 1

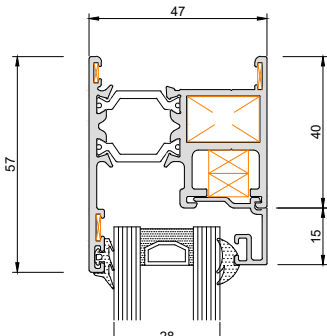


Detail 5

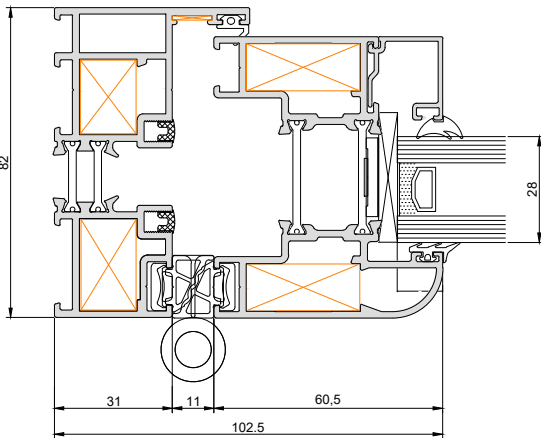


Detail 11

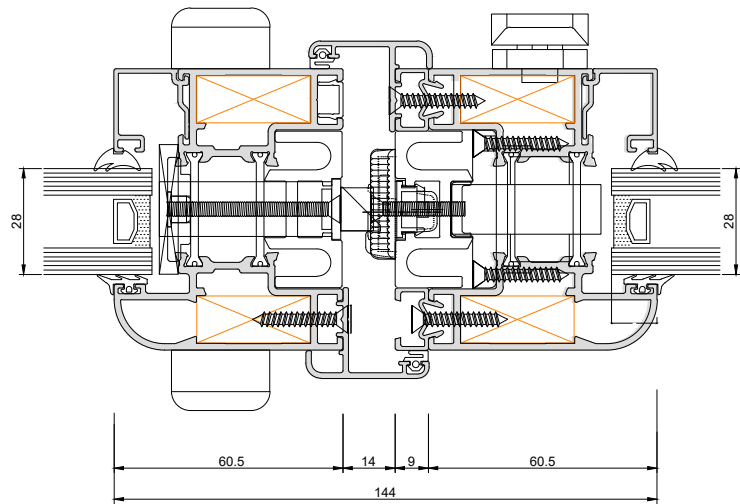


Detail 14

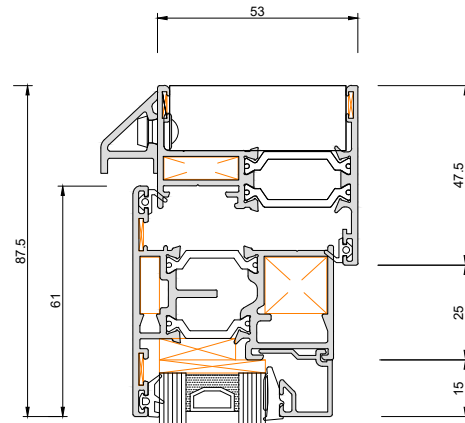


Detail 2

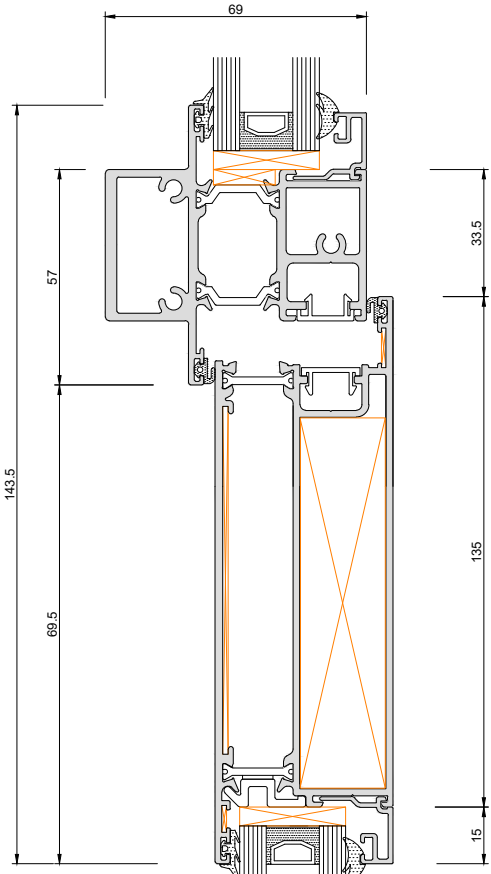


Detail 6

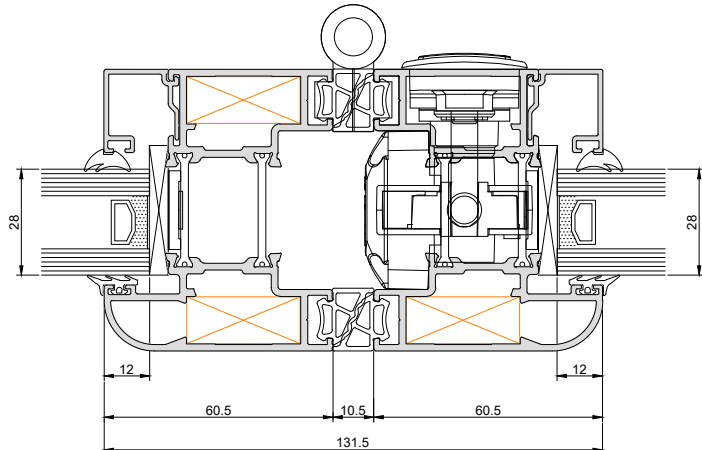


Detail 12

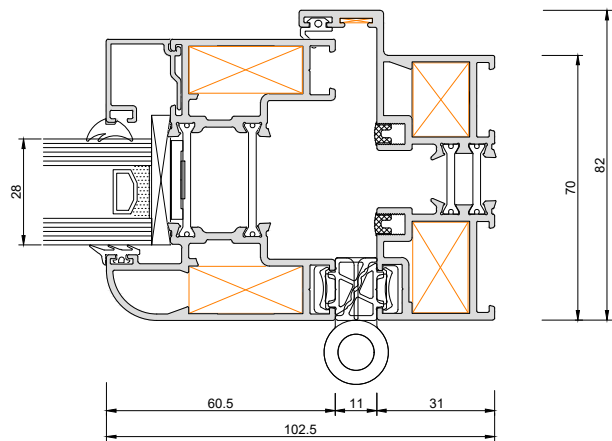


Detail 15

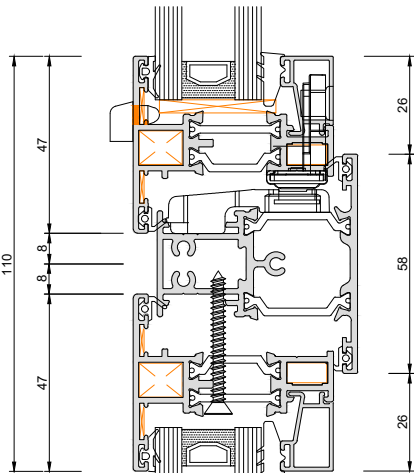


Detail 3

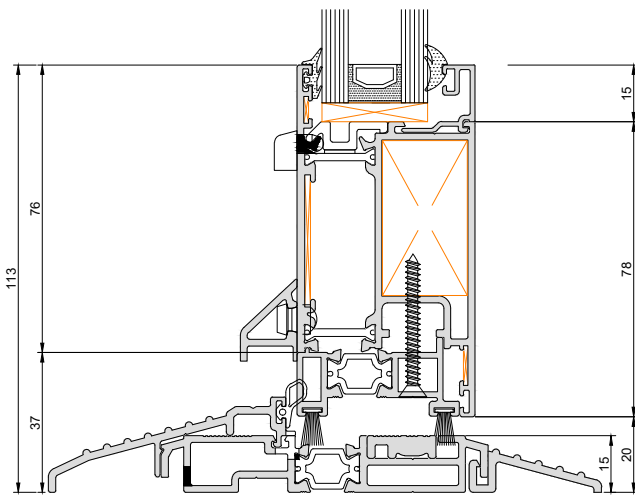


Detail 7

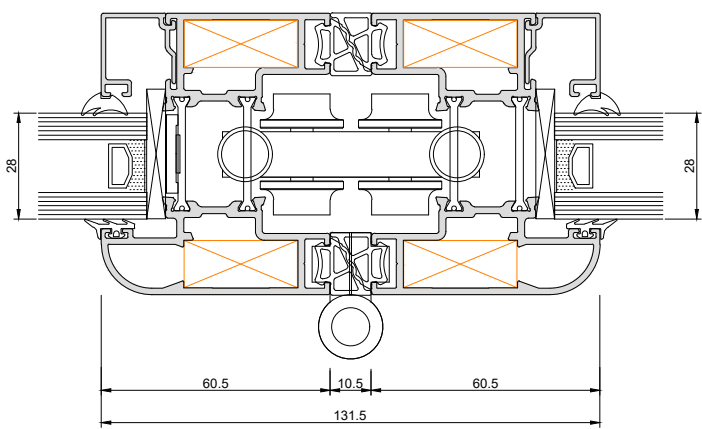


Detail 13

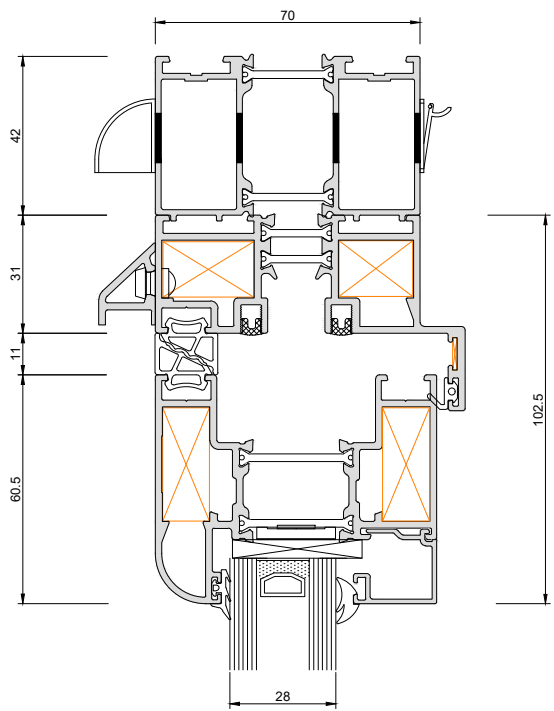


Detail 16

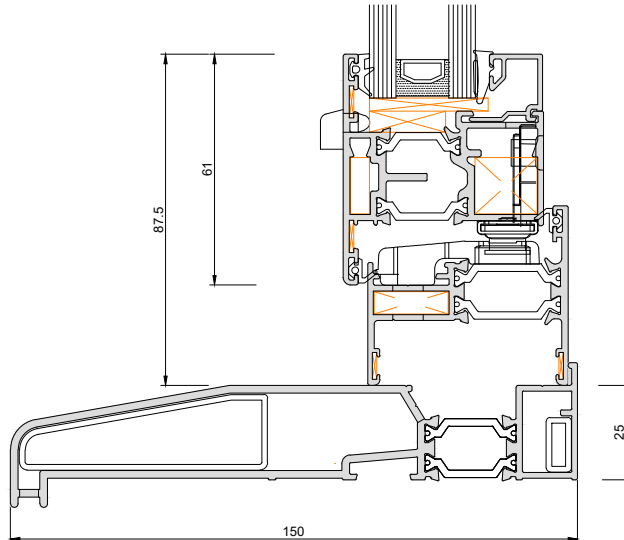


Detail 4

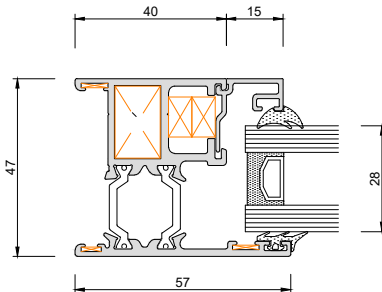


Detail 8

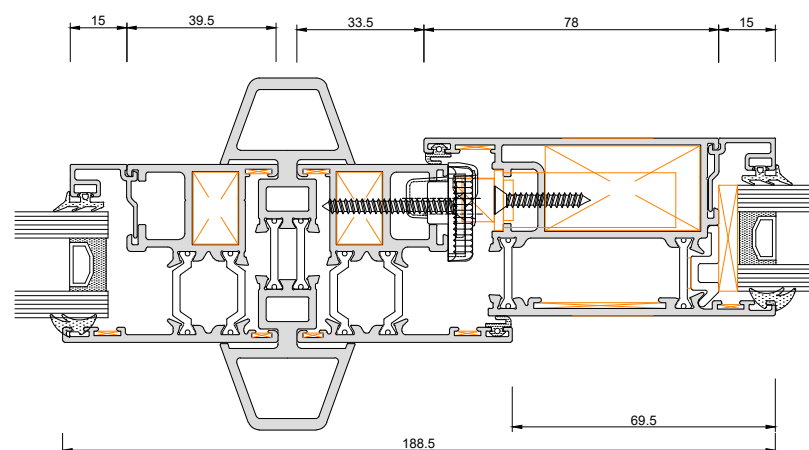


Detail 9

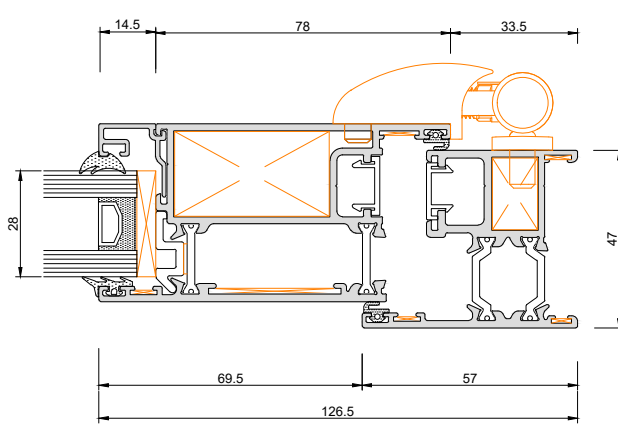

Detail 10

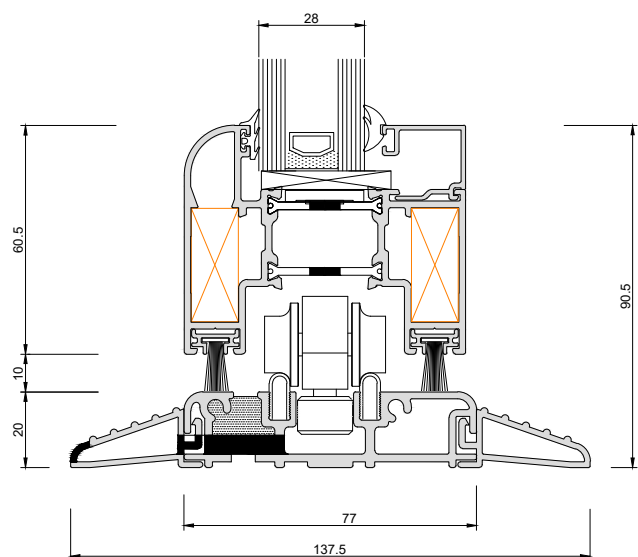

Detail 17

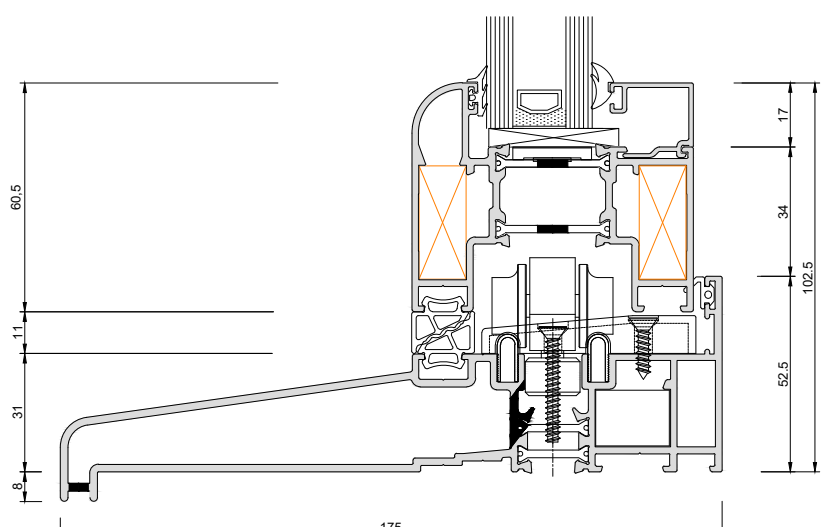

Detail 18

All windows and
doors to be triple
glazed installed in
grey polyester
powder coated
aluminium frames

Rev.	Drawn	Comments.	Date

MAC
ARCHITECTURAL DESIGN LTD
Moorland House, 123 Moorland Road, Burslem, ST6 1JD.
T:01782 503302 E:admin@mac-arch.co.uk

Client:
Mr C Pearce

Project:
Proposed Conversion of Agricultural
Building to Dwelling at North
Plantation, Tean, Cheadle, Staffs.

Title:
Window & Door Details

Status:
Planning