




Block Plan Scale 1:500 @ A1

Rednick Well

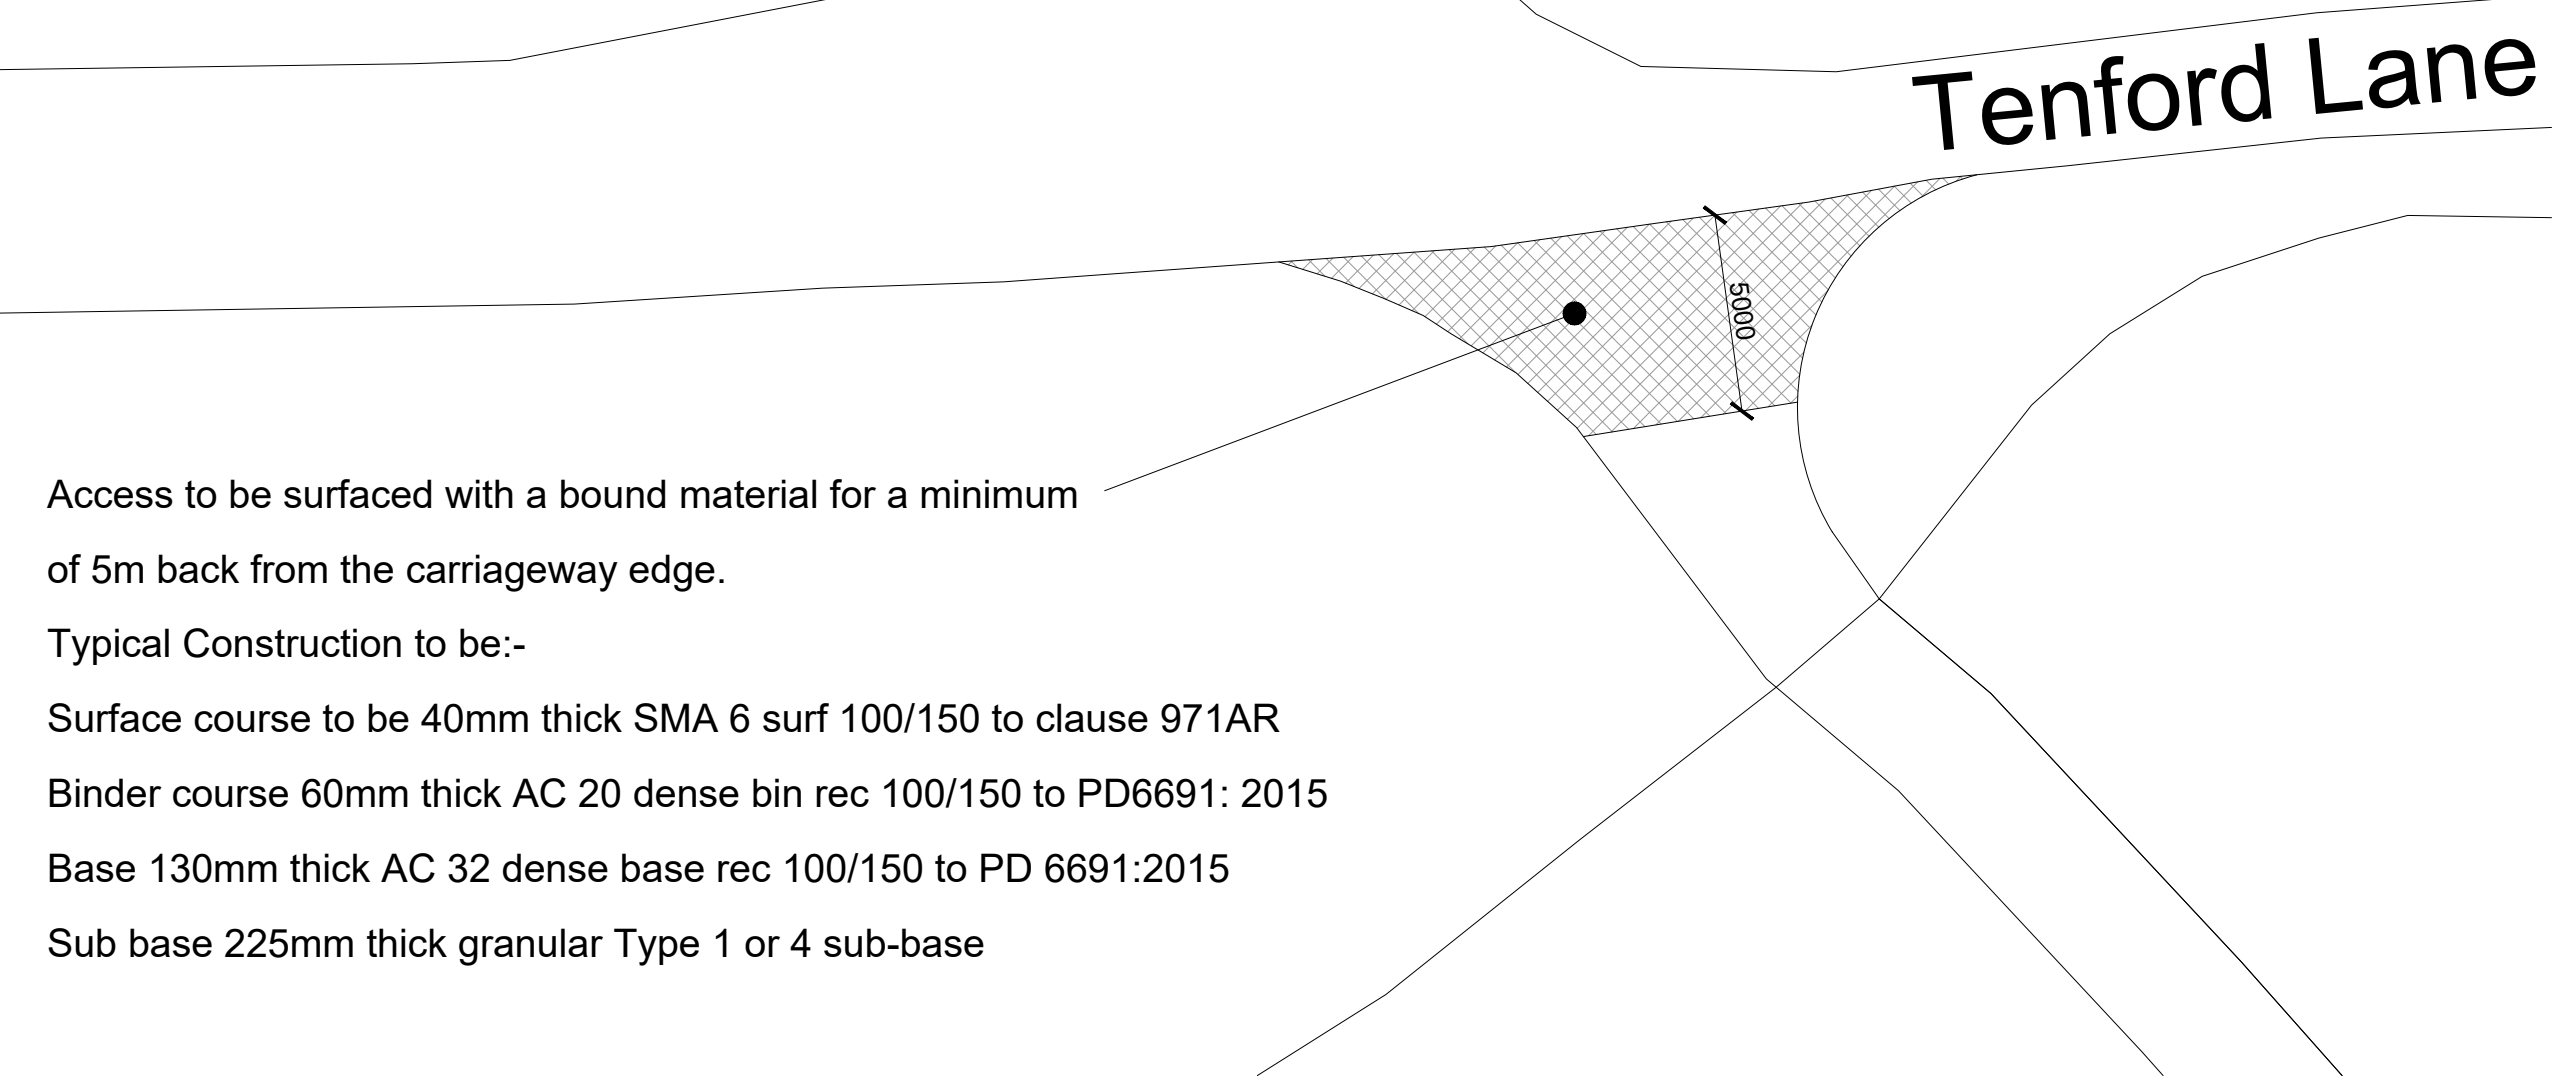

Access to be surfaced with a bound material for a minimum of 5m back from the carriageway edge.

Typical Construction to be:-

Surface course to be 40mm thick SMA 6 surf 100/150 to clause 971AR

Binder course 60mm thick AC 20 dense bin rec 100/150 to PD6691: 2015

Base 130mm thick AC 32 dense base rec 100/150 to PD 6691:2015

Sub base 225mm thick granular Type 1 or 4 sub-base

Plan Scale 1:200 @ A1

Rev.	Drawn	Comments.	Date

MAC
ARCHITECTURAL DESIGN LTD
Moorland House, 123 Moorland Road, Burslem, ST6 1JD.
T:01782 503302 E:admin@mac-arch.co.uk

Client:
Mr C Pearce

Project:
Proposed Conversion of Agricultural Building to Dwelling at North Plantation, Tean, Cheadle, Staffs.

Title:
Surfacing of Vehicular Access

Status:
Planning