

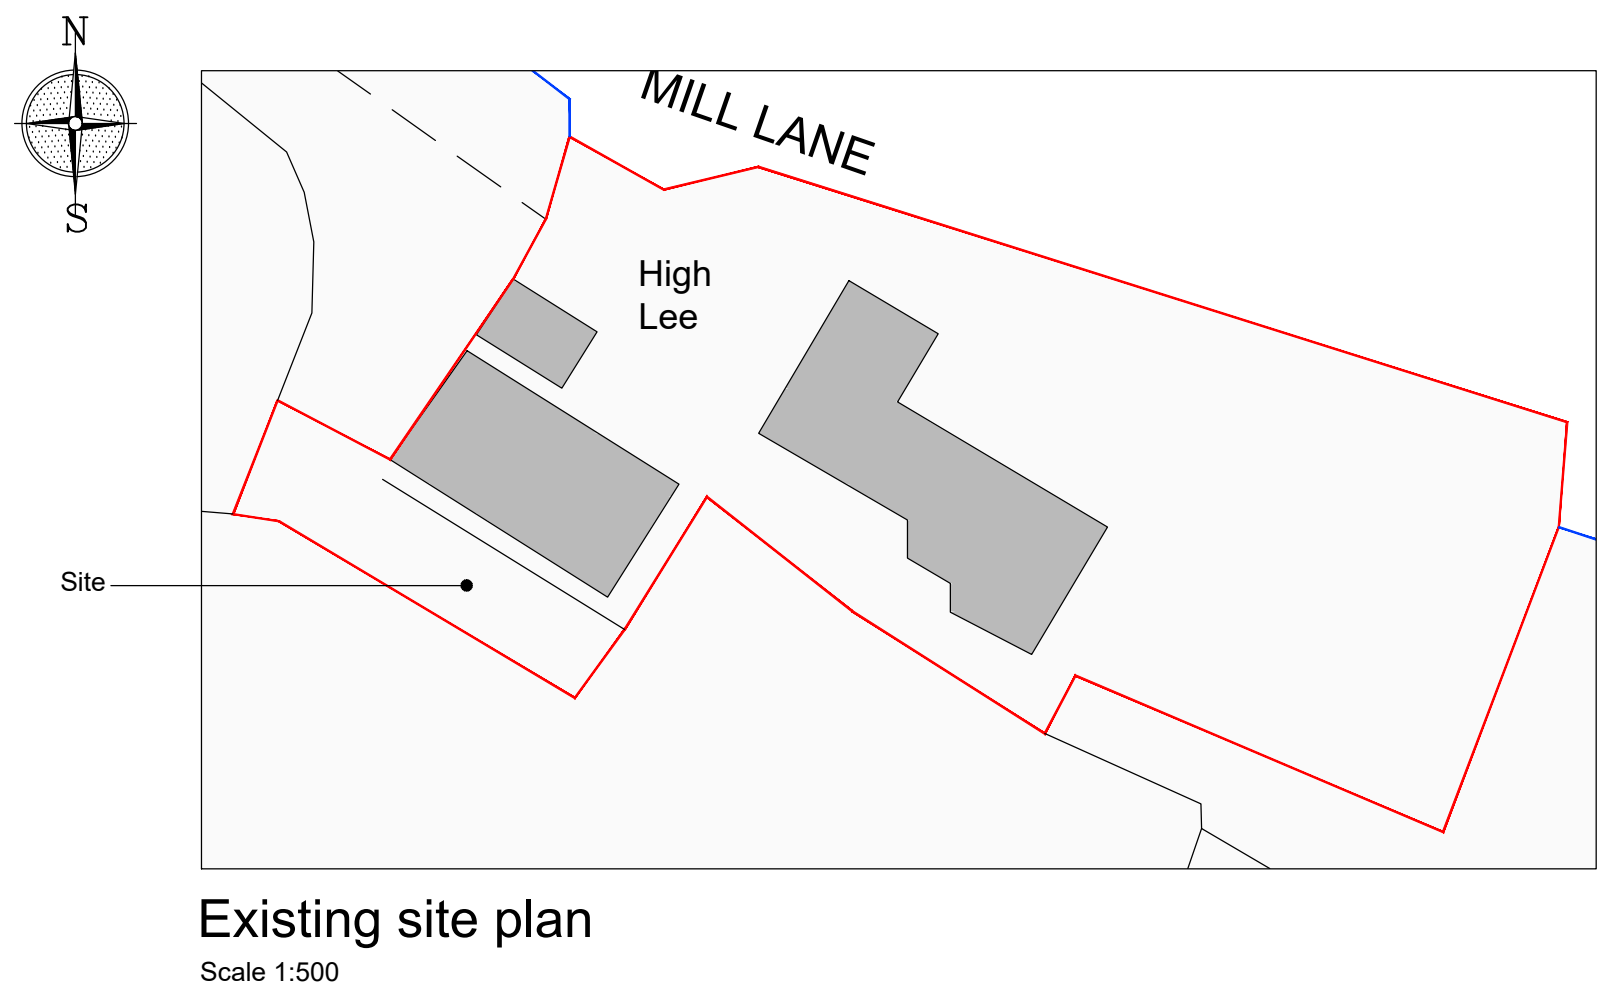
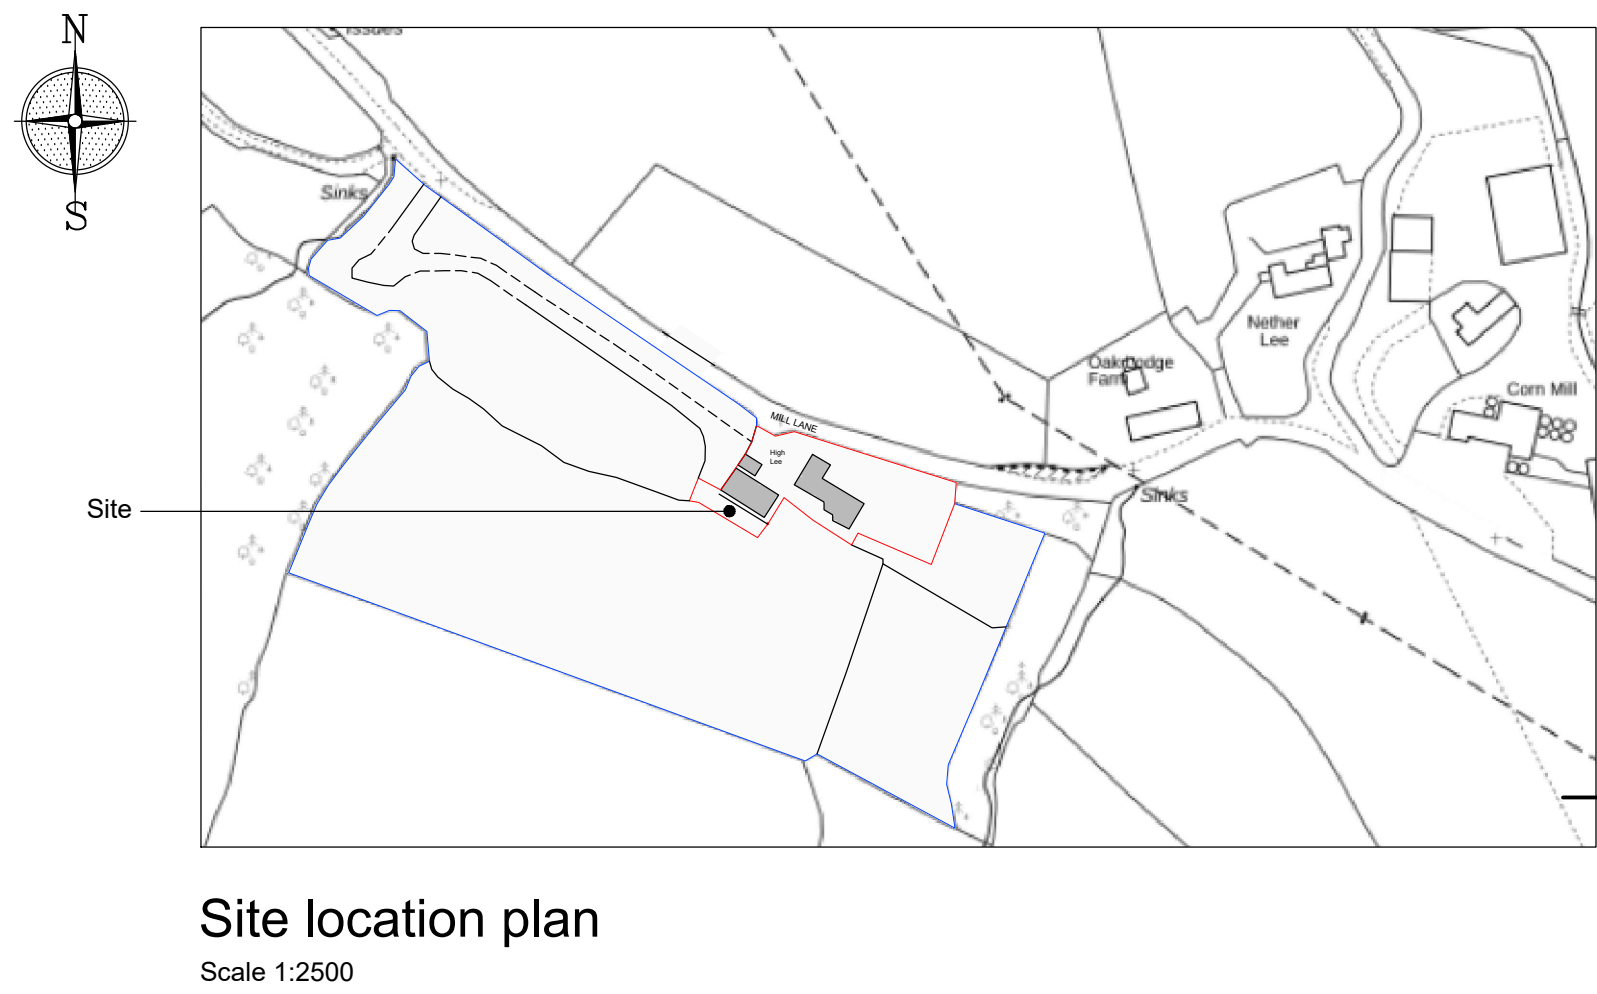


Copyright of this drawing is vested in the Designer and it must not be copied or reproduced without consent.
Contractor to check site for any utility locations that may affect any proposals prior to commencement on site
Contractor to check any site dimensions prior to commencement on site

Rev.	Drawn	Comments	Date
------	-------	----------	------

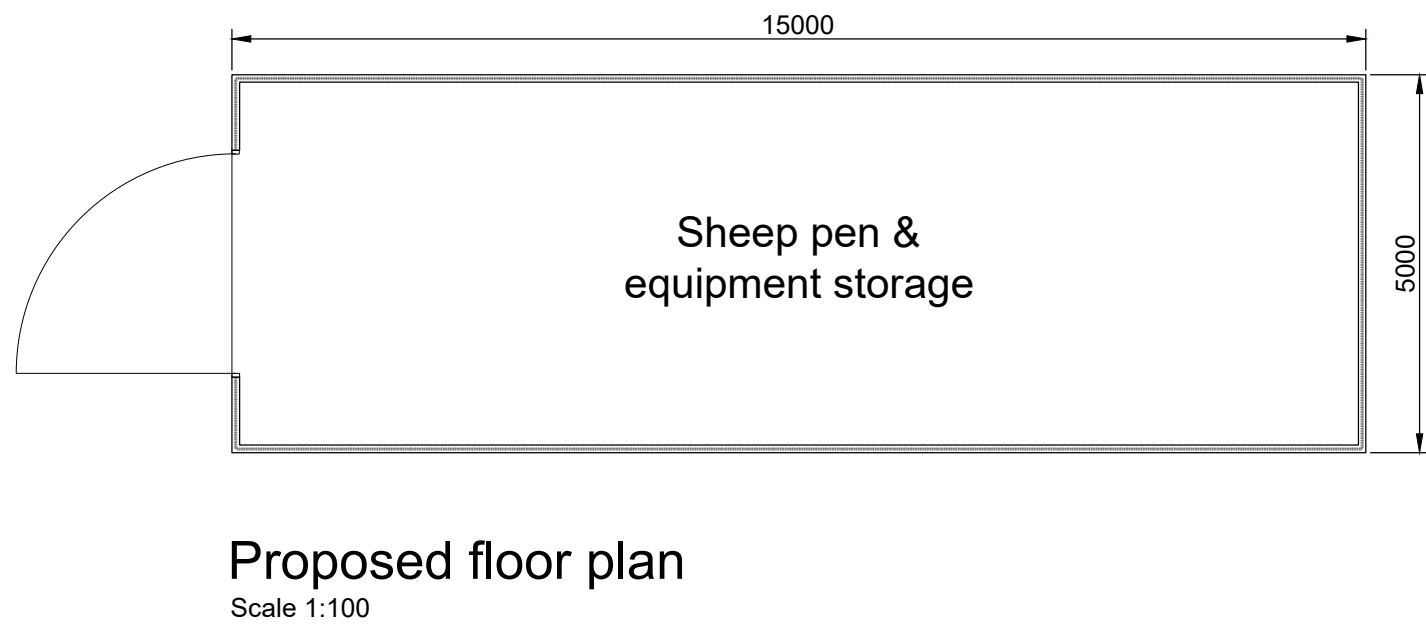

Reproduced from the Ordnance Survey map with the permission of Ordnance Survey on behalf of The Controller of Her Majesty's Stationery Office
Licence No. AL 100001834

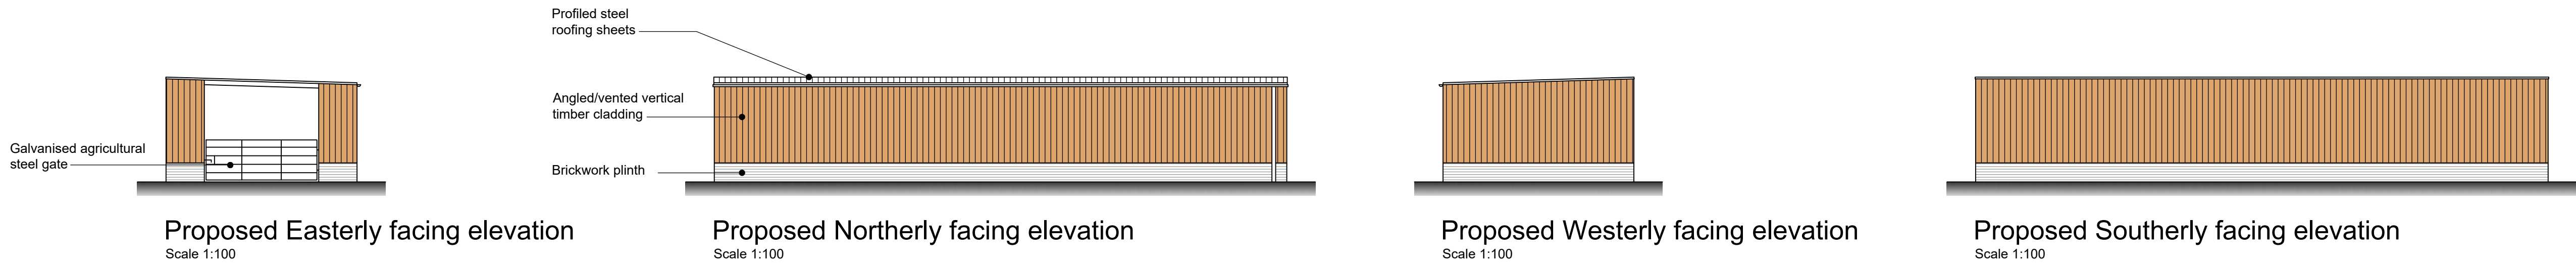

Client MR HULSON		
Project PROPOSED AGRICULTURAL OUT-BUILDING ON LAND AT HIGH LEE, RUSHTON SPENCER, SK11 0RS		
Title EXISTING - PROPOSED PLANS		
Status PLANNING PERMISSION		
Date	JUNE 2025	Drawn ME
Scale	@A1 AS SHOWN	Checked
Project No	100-01	Rev
Drawing No.		
Copyright ©ME Design Sol. 2019. All rights reserved.		