
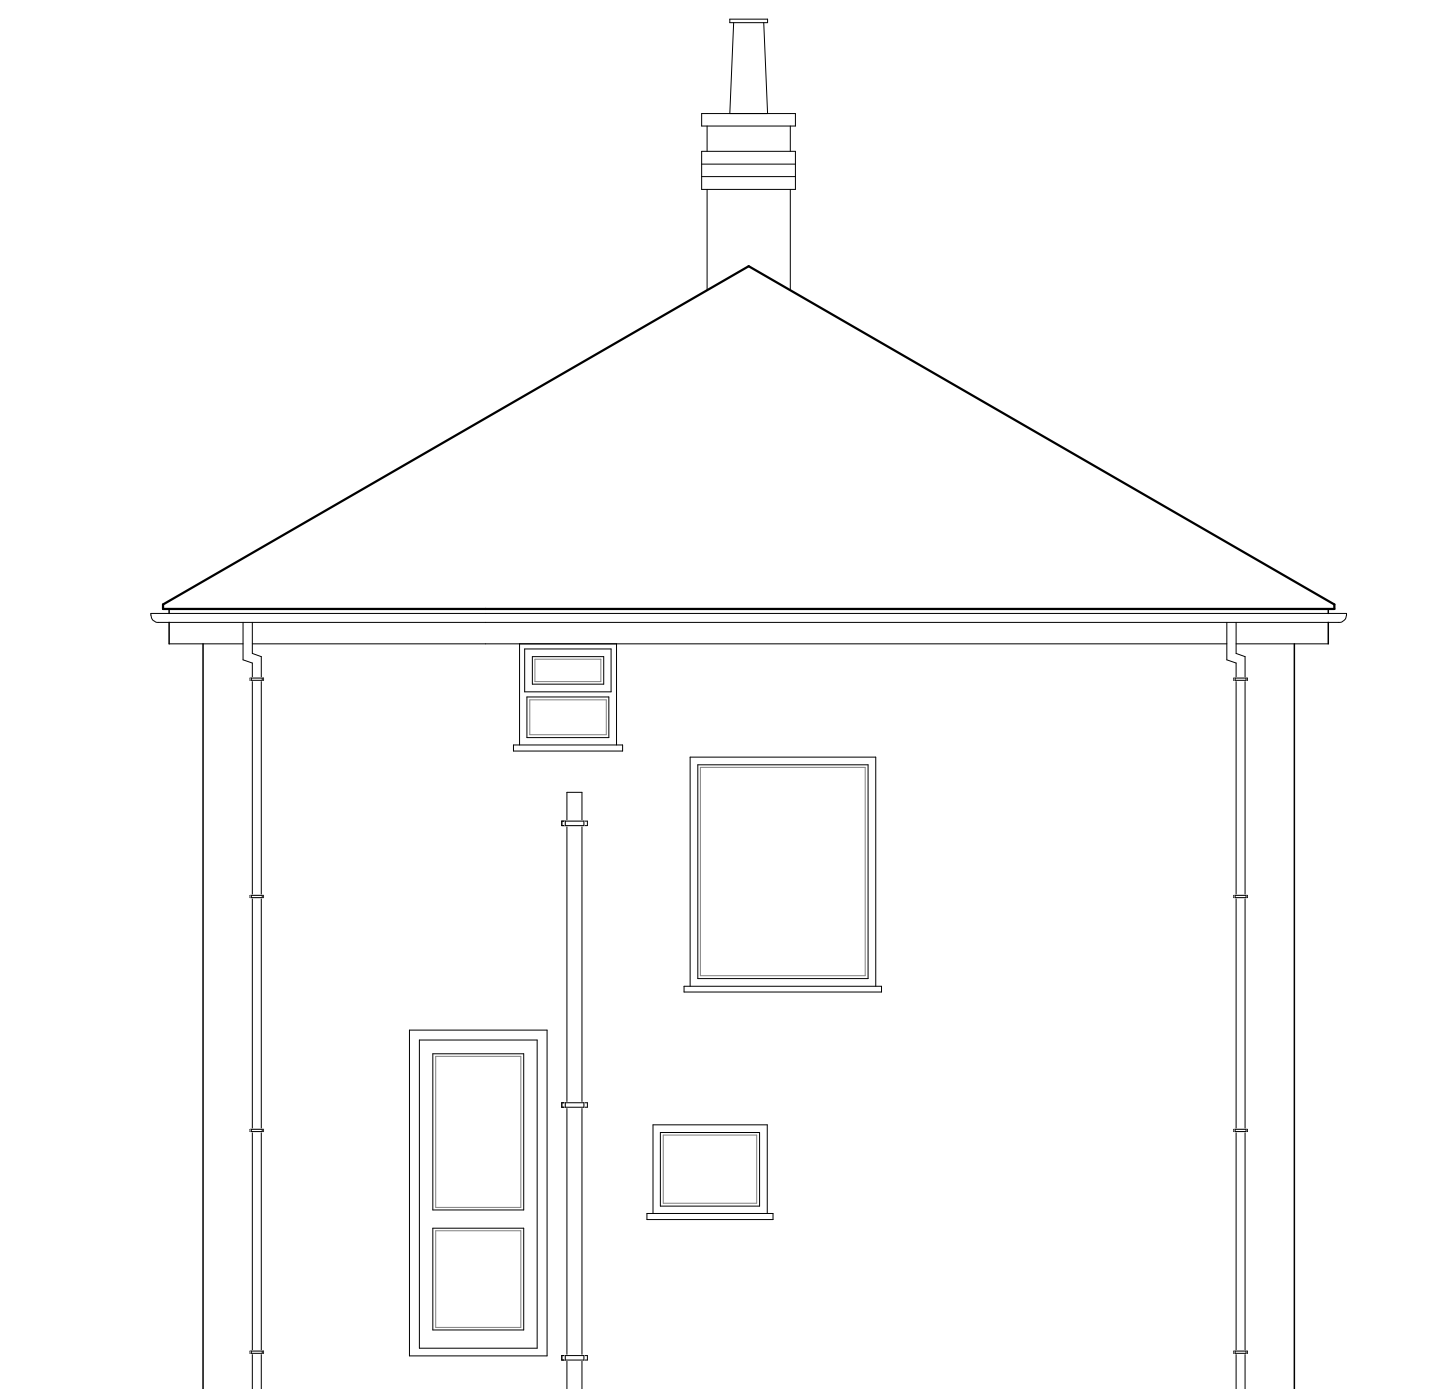
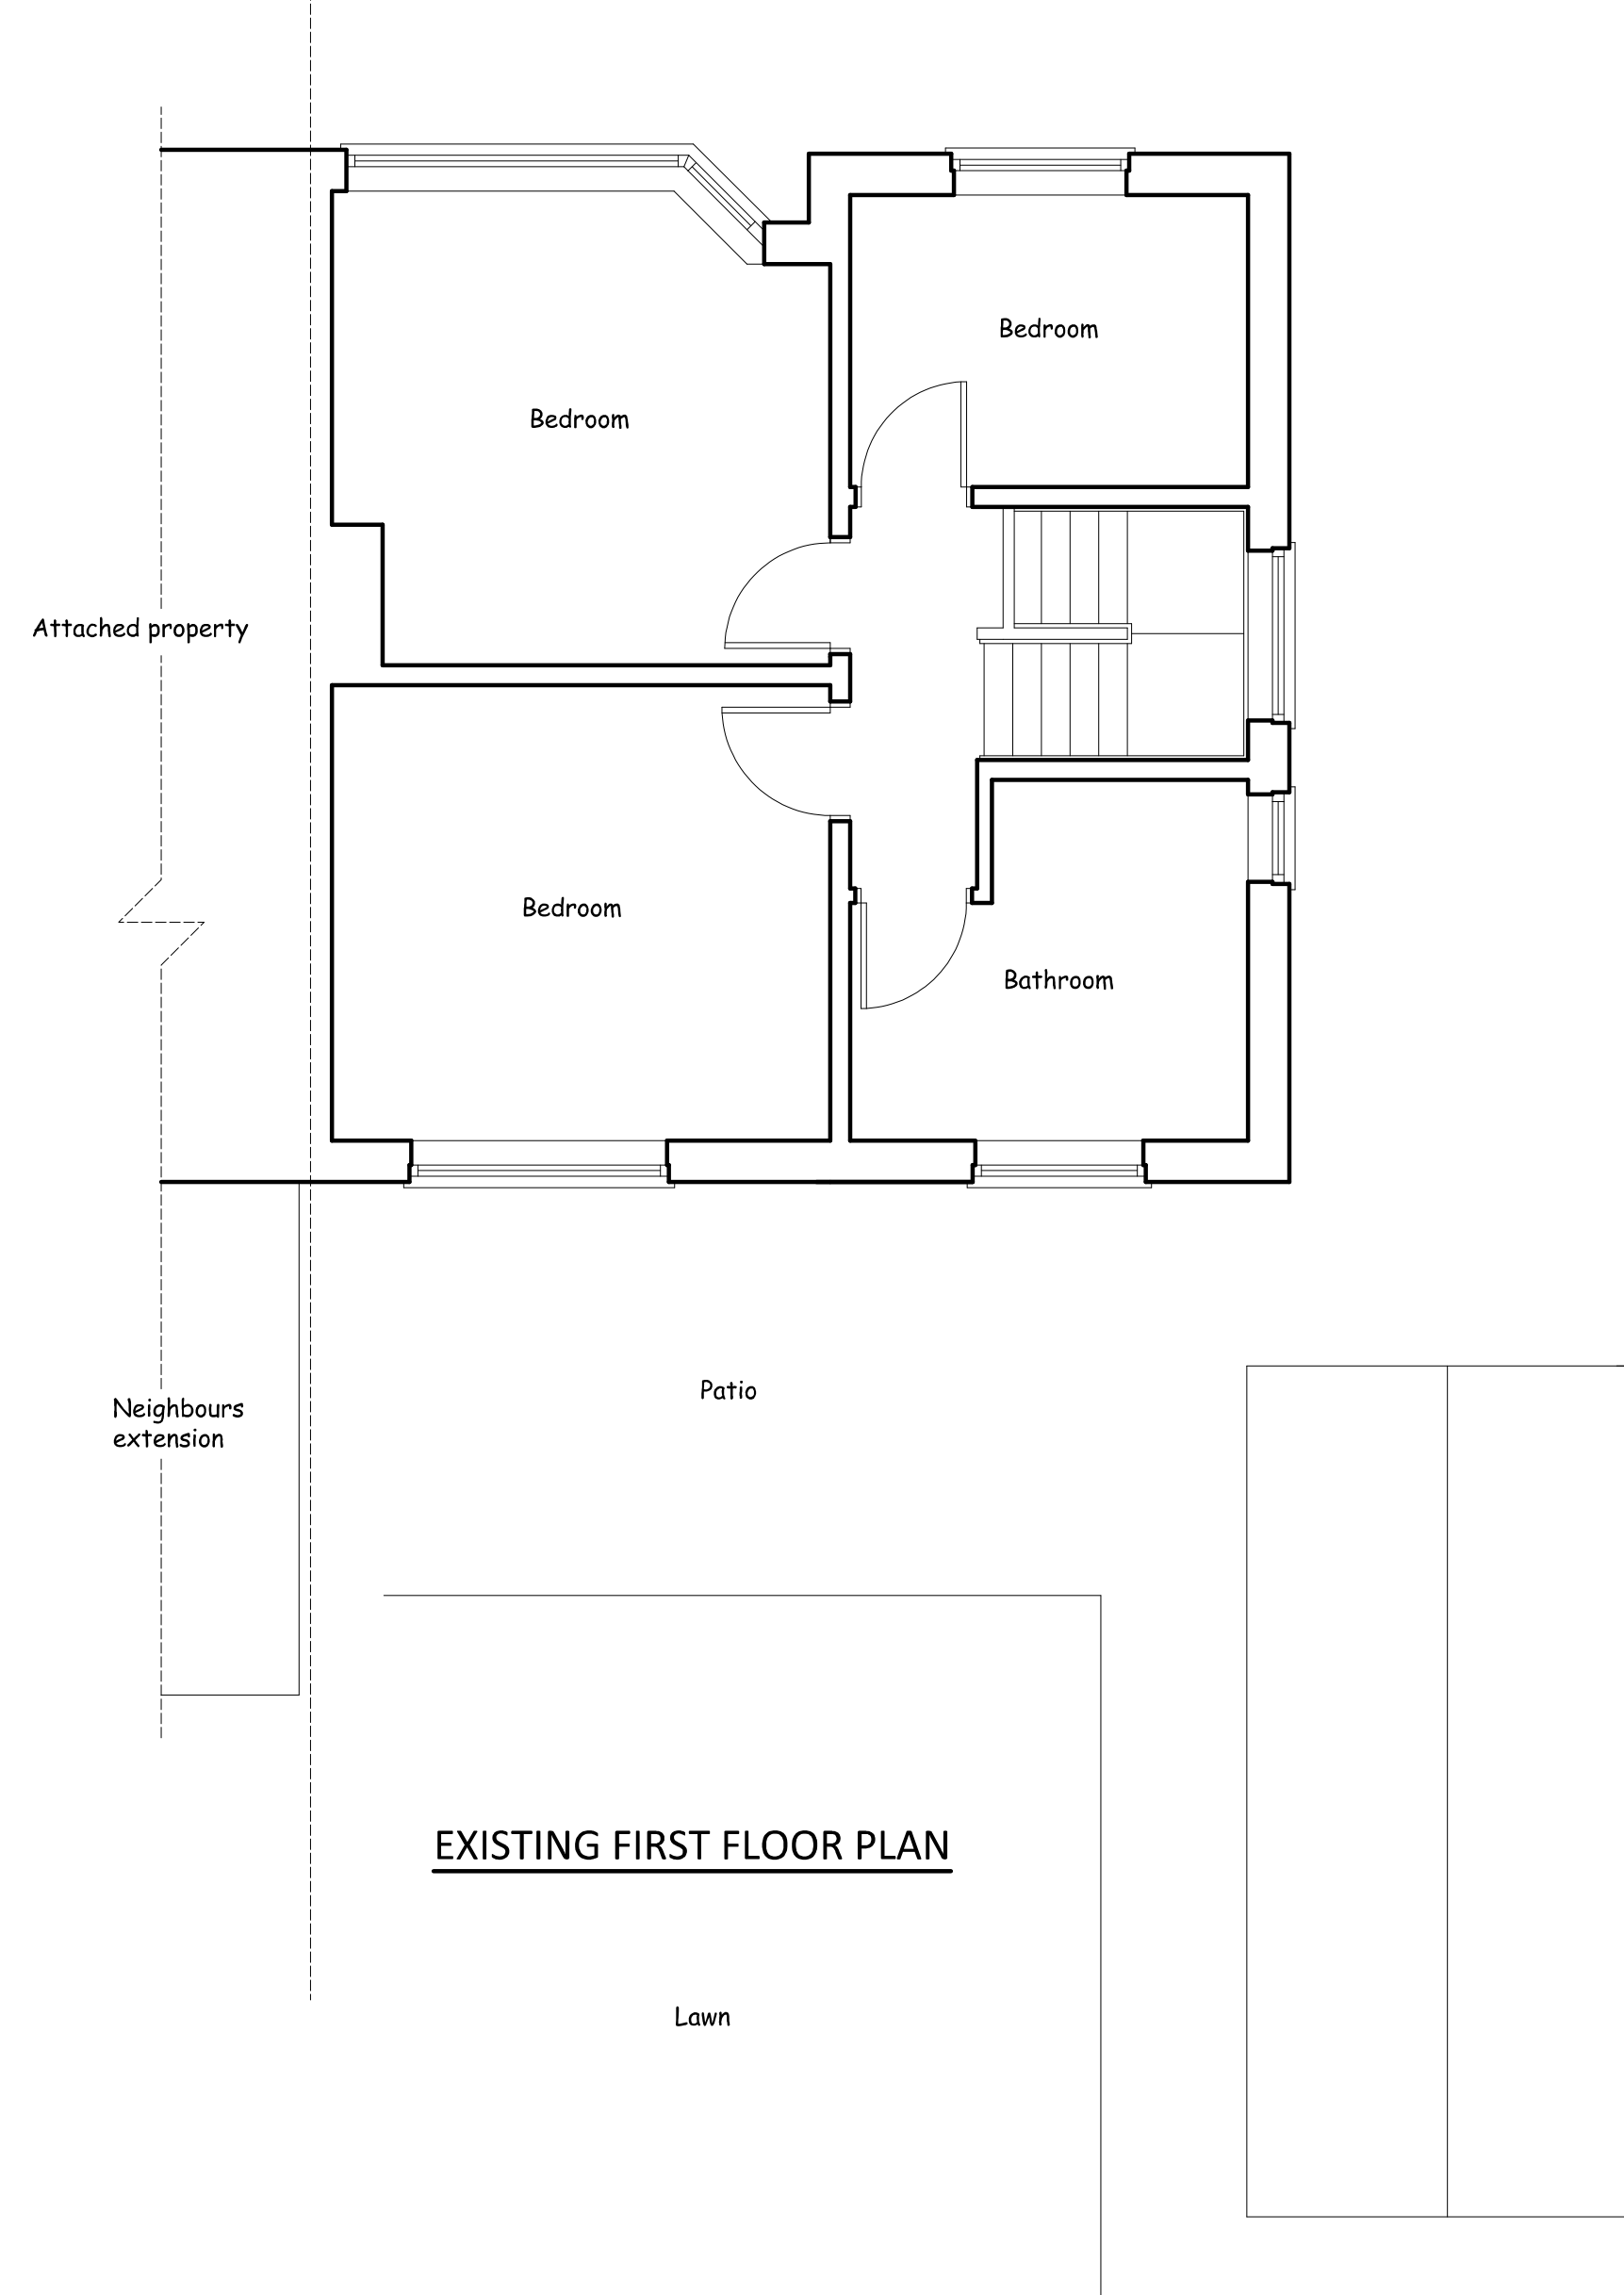
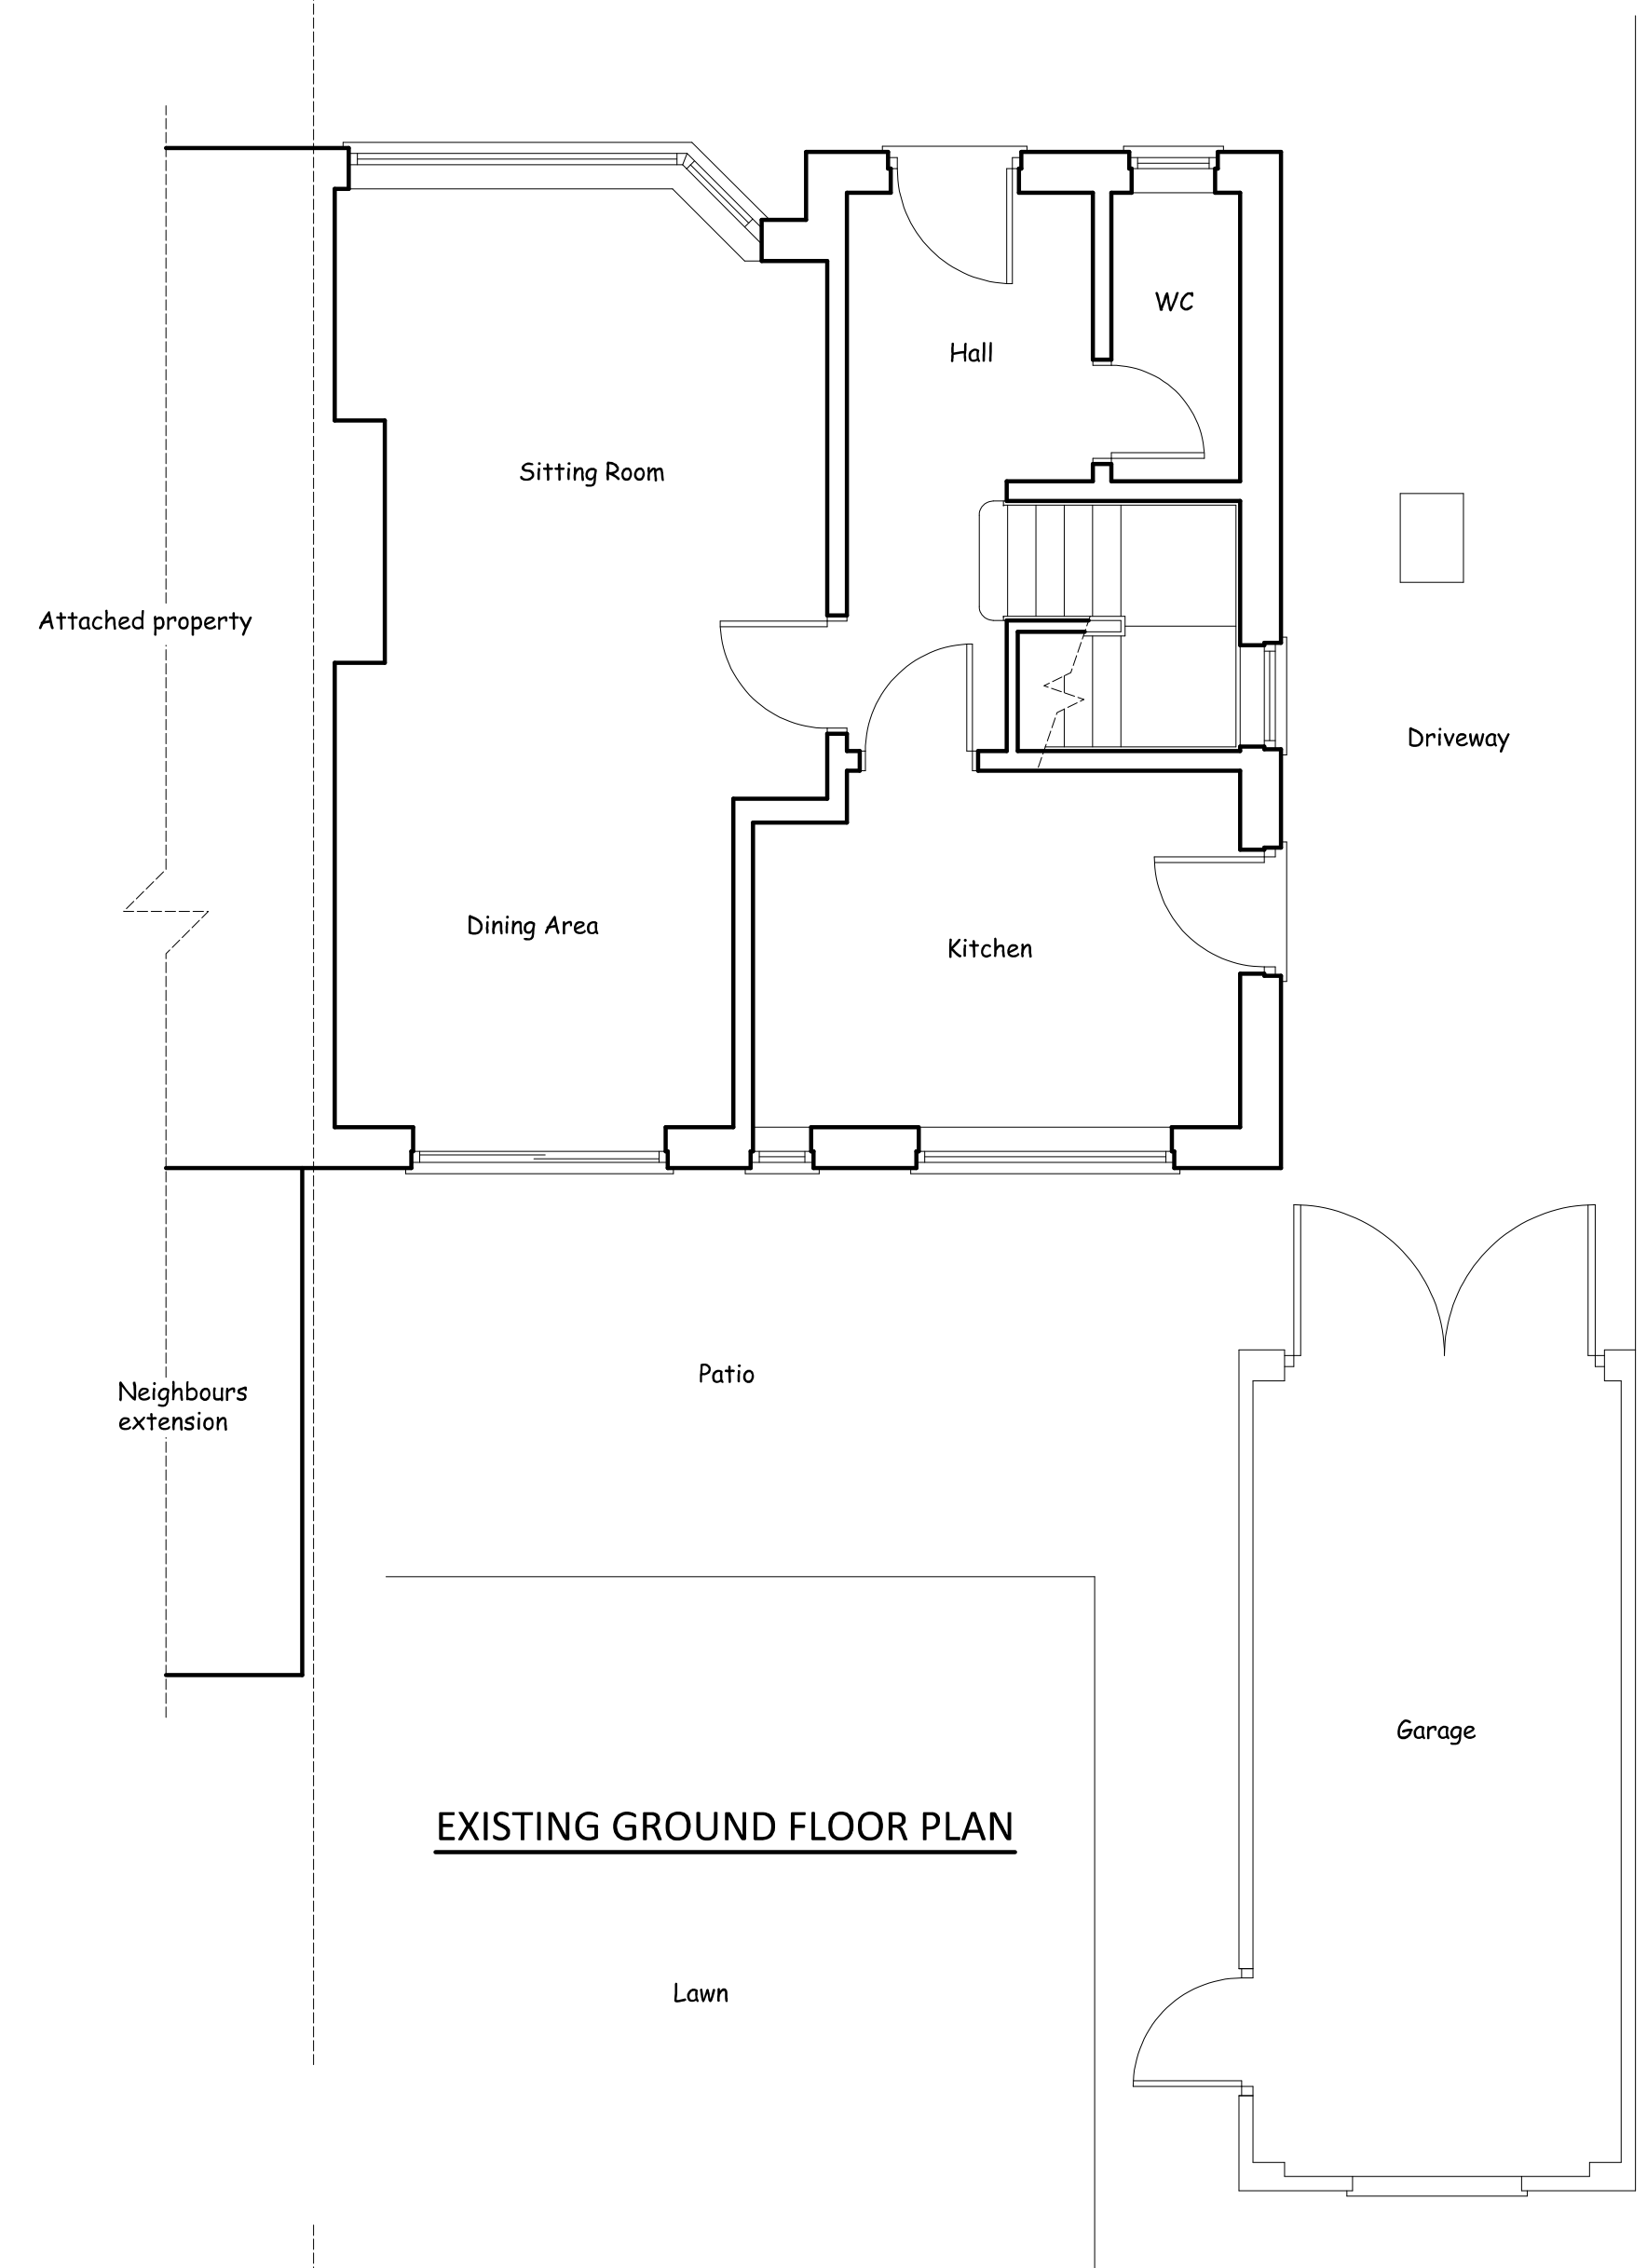


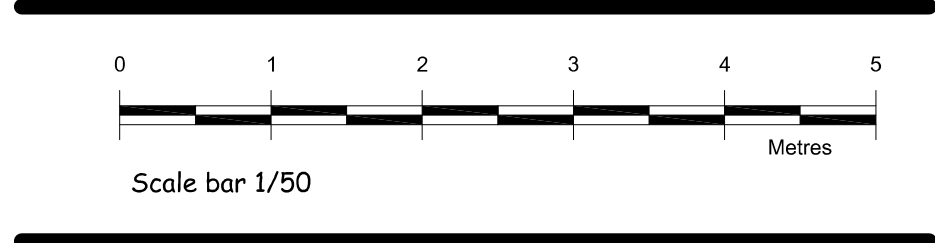


Nigel Forrester MCIOS
Building Design Services
Ilett House, Smithy Bank, Alton, Staffs, ST10 4AD
TEL 01538 702164
www.nigelforrester.co.uk

CLIENT

Mr J and Mrs L Jackson

PROJECT

Proposed single storey rear extension
at
52 Westwood Park Avenue
Leek
ST13 8LU

DRAWING NUMBER 25/717/01

Existing details

SCALES 1/50 @ A1