

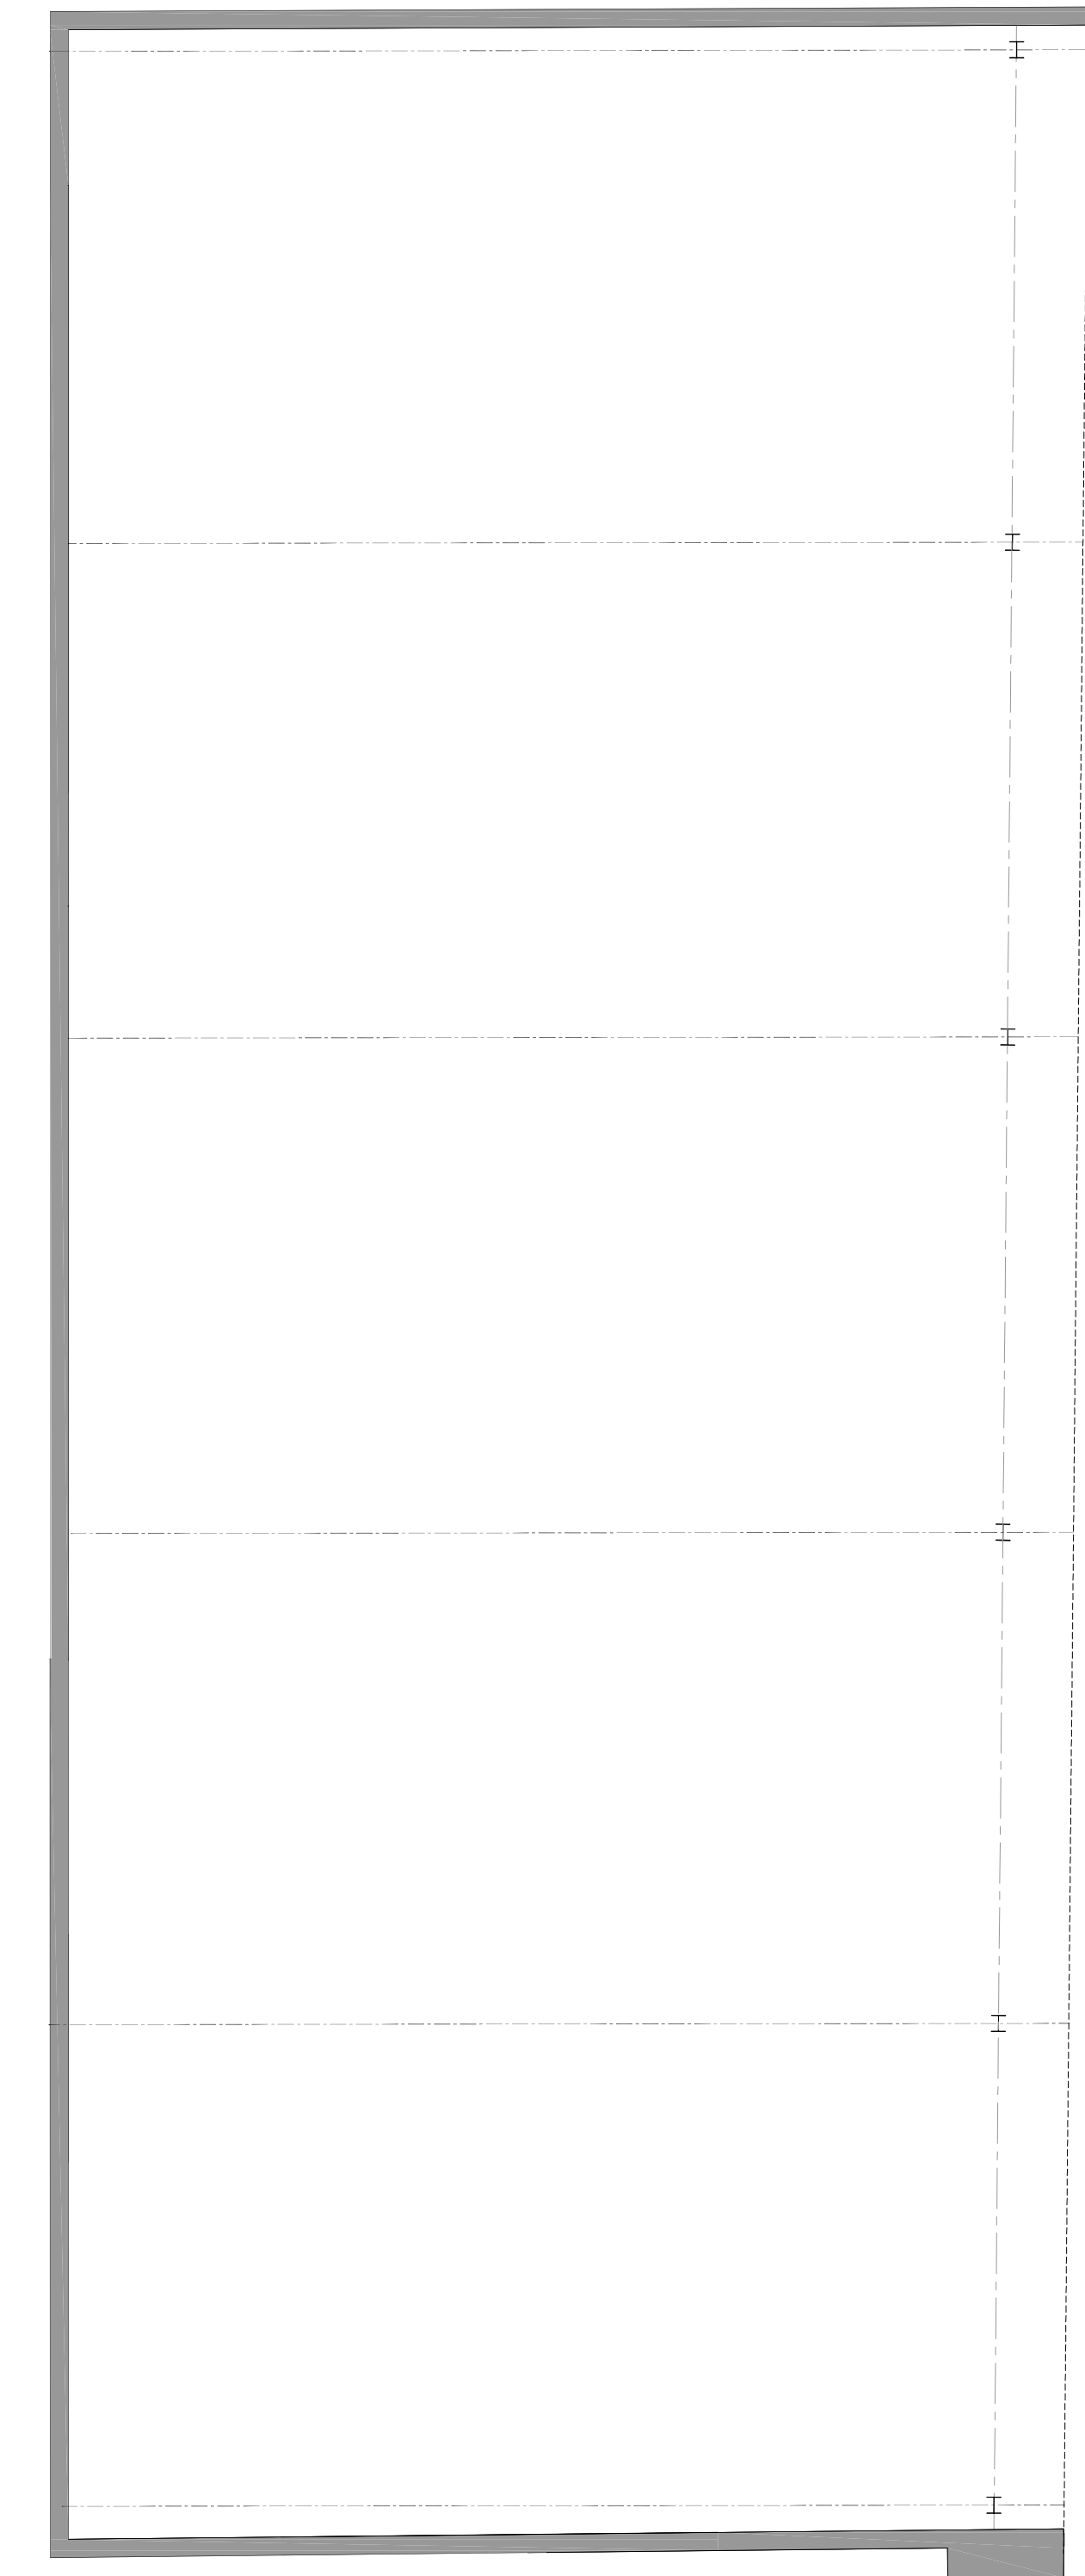
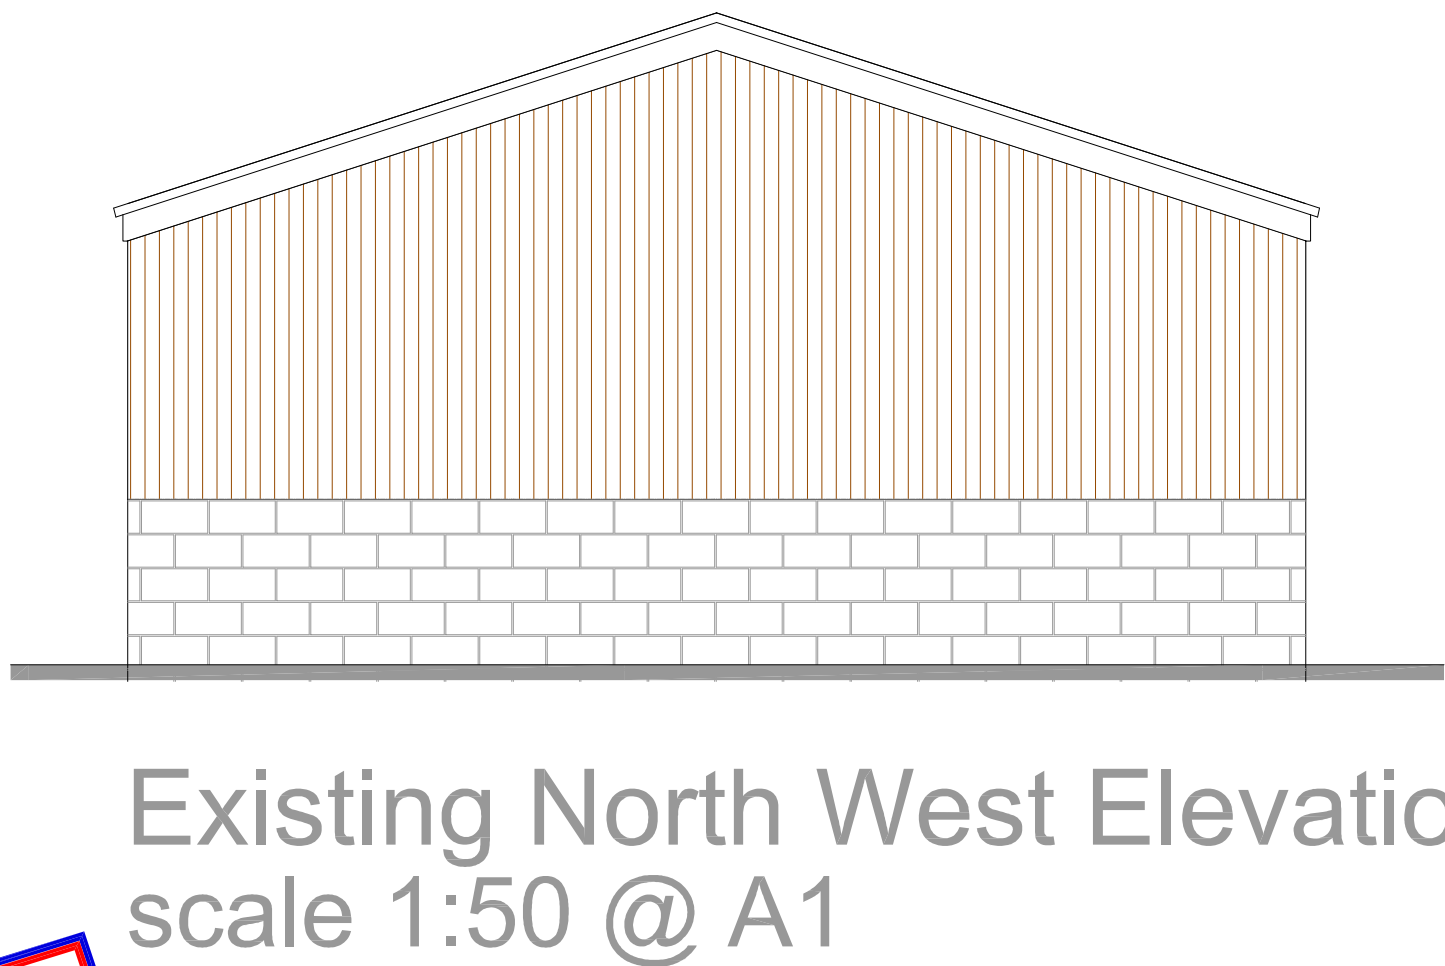
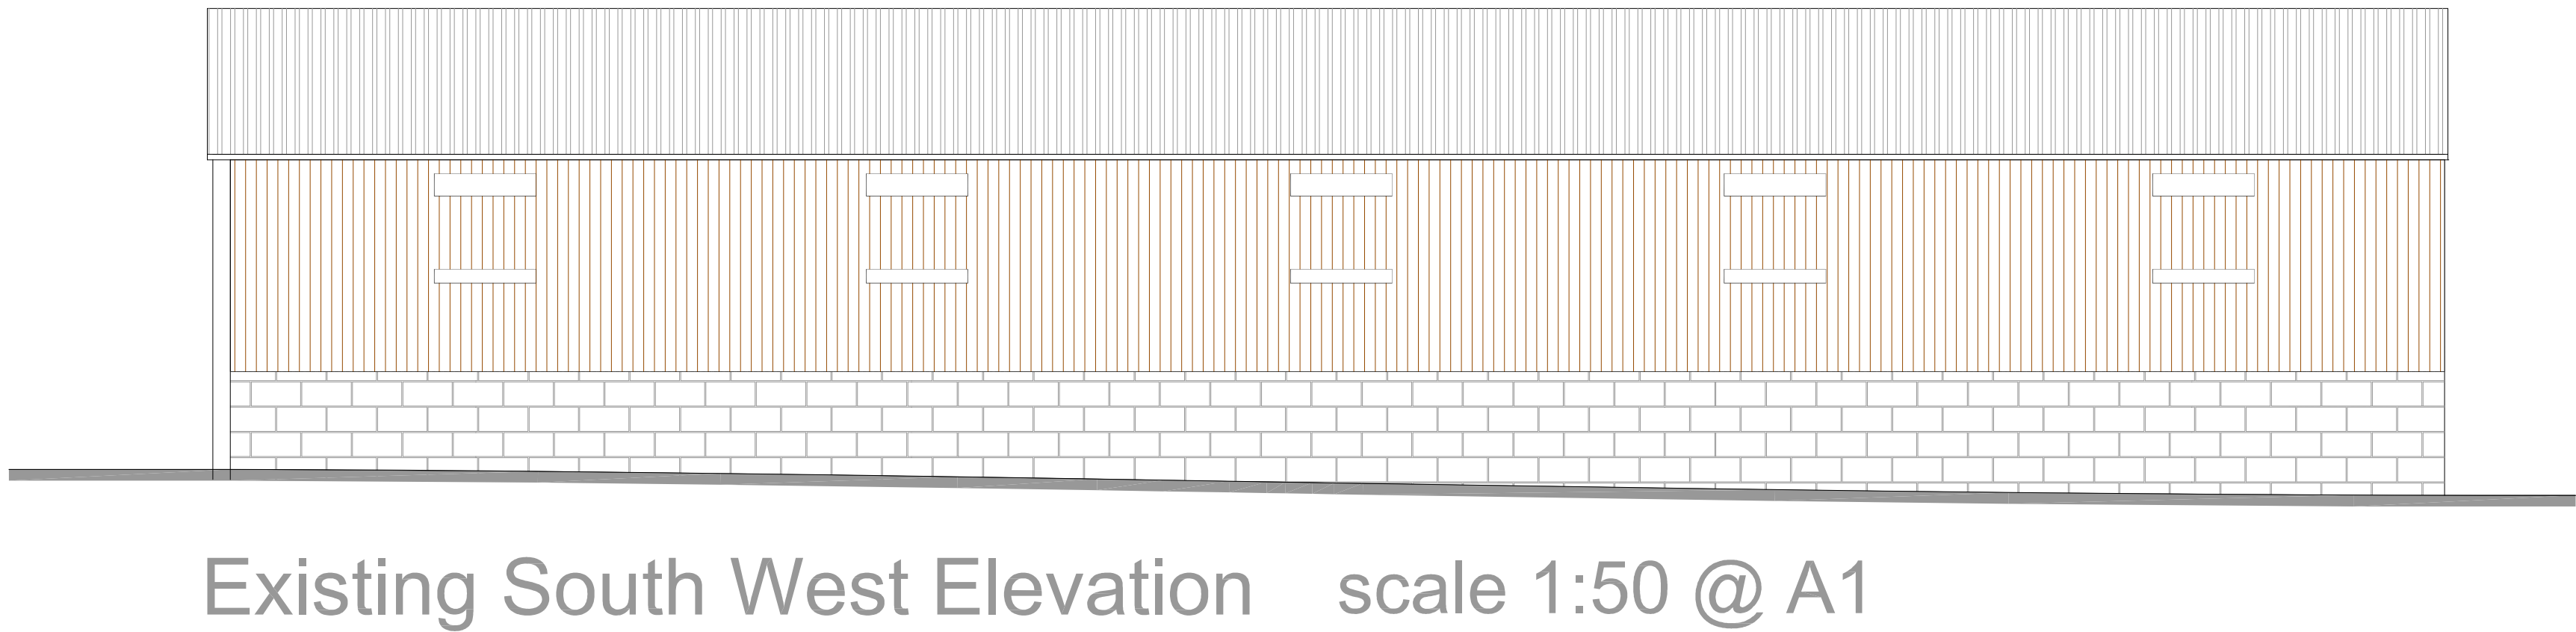
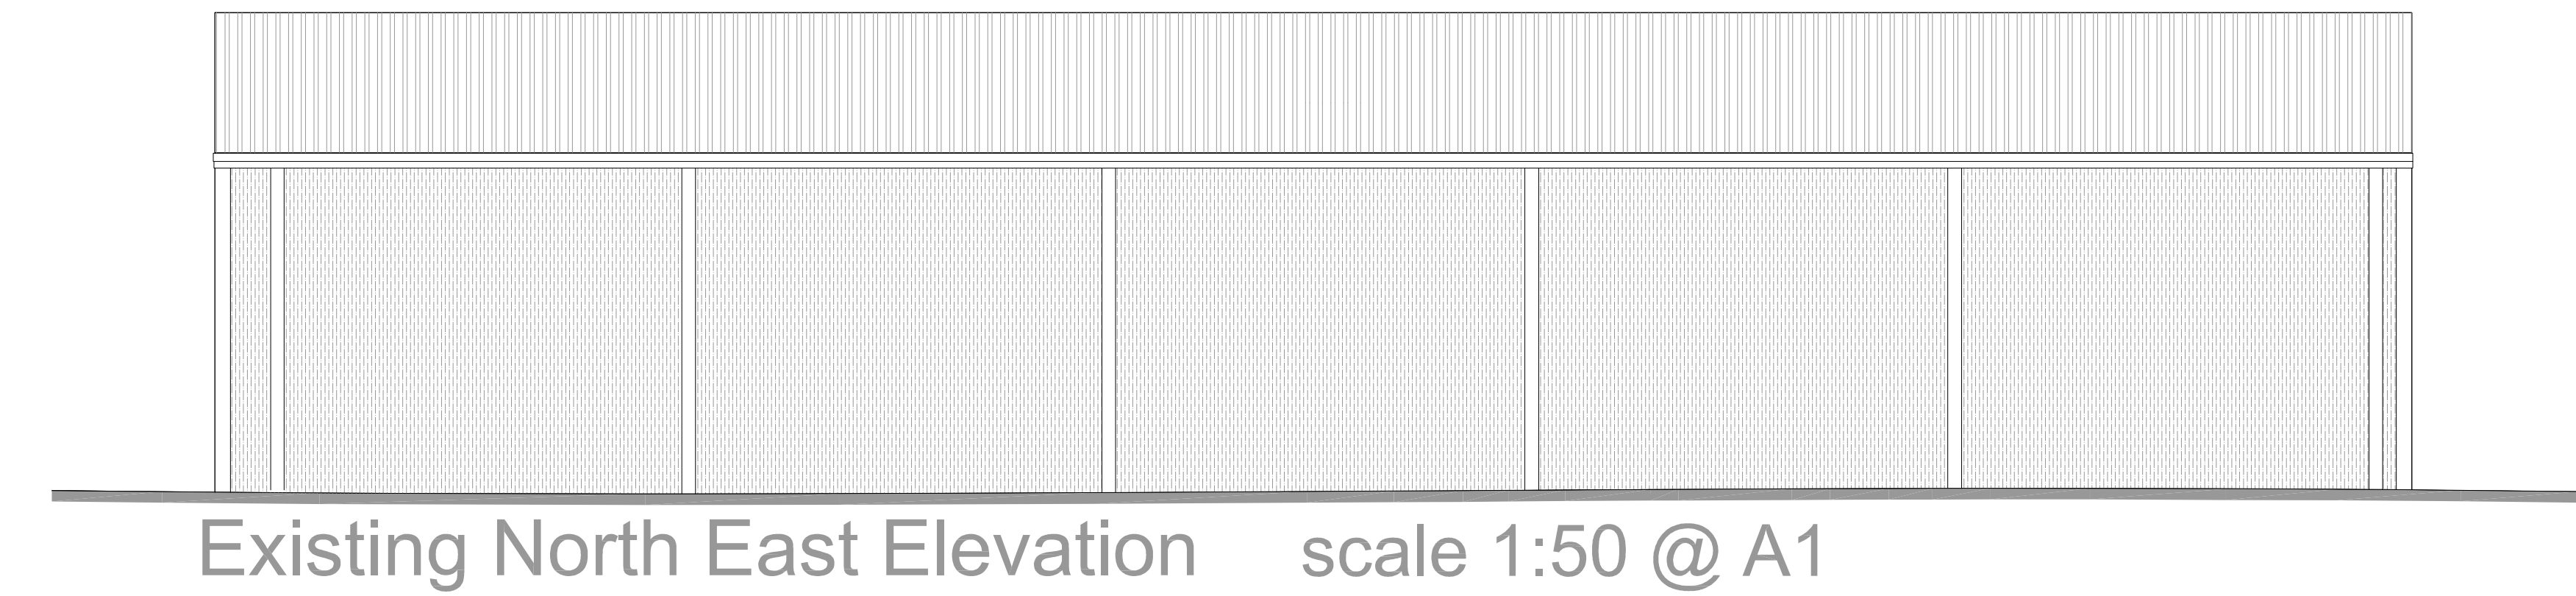


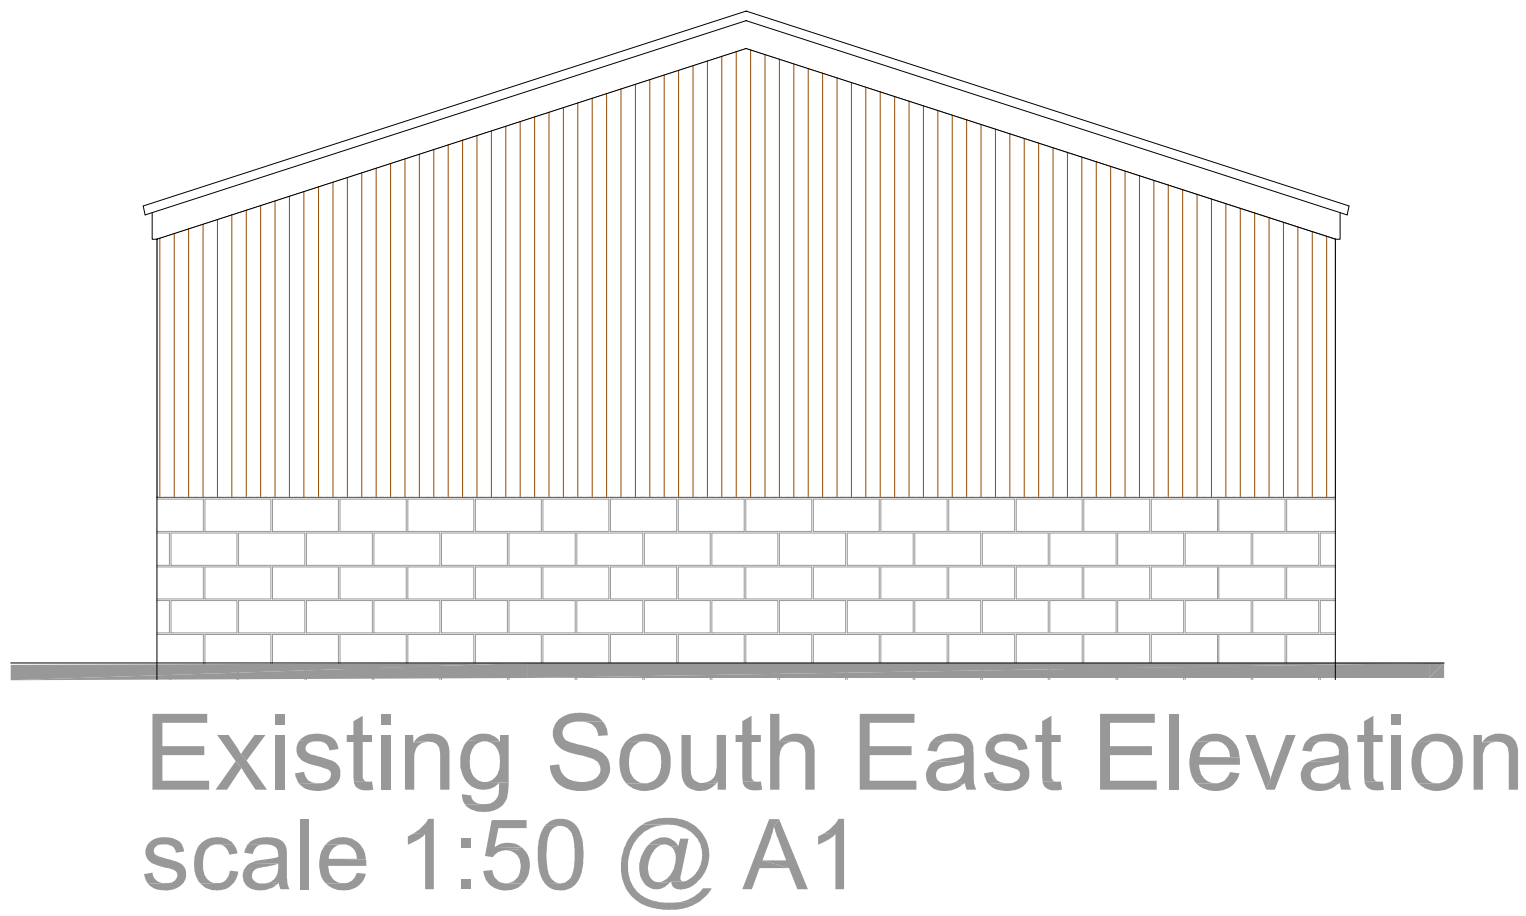

Rev.	Drawn	Comments.	Date

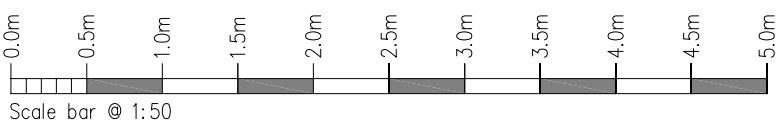

MAC
ARCHITECTURAL DESIGN LTD
Moorland House, 123 Moorland Road, Burslem, ST6 1JD.
T:01782 503302 E:admin@mac-arch.co.uk

Client:
Mr & Mrs J Harrison

Project:
Proposed Replacement
Dwellings at Apesford
Farm, Apesford, Nr. Bradnop
Leek, Staffordshire.

Title: Barn A
Existing Plans and Elevations

Status:
Planning

Paper Size A1: June 2024 Drawing Ref: 1571-AX05