



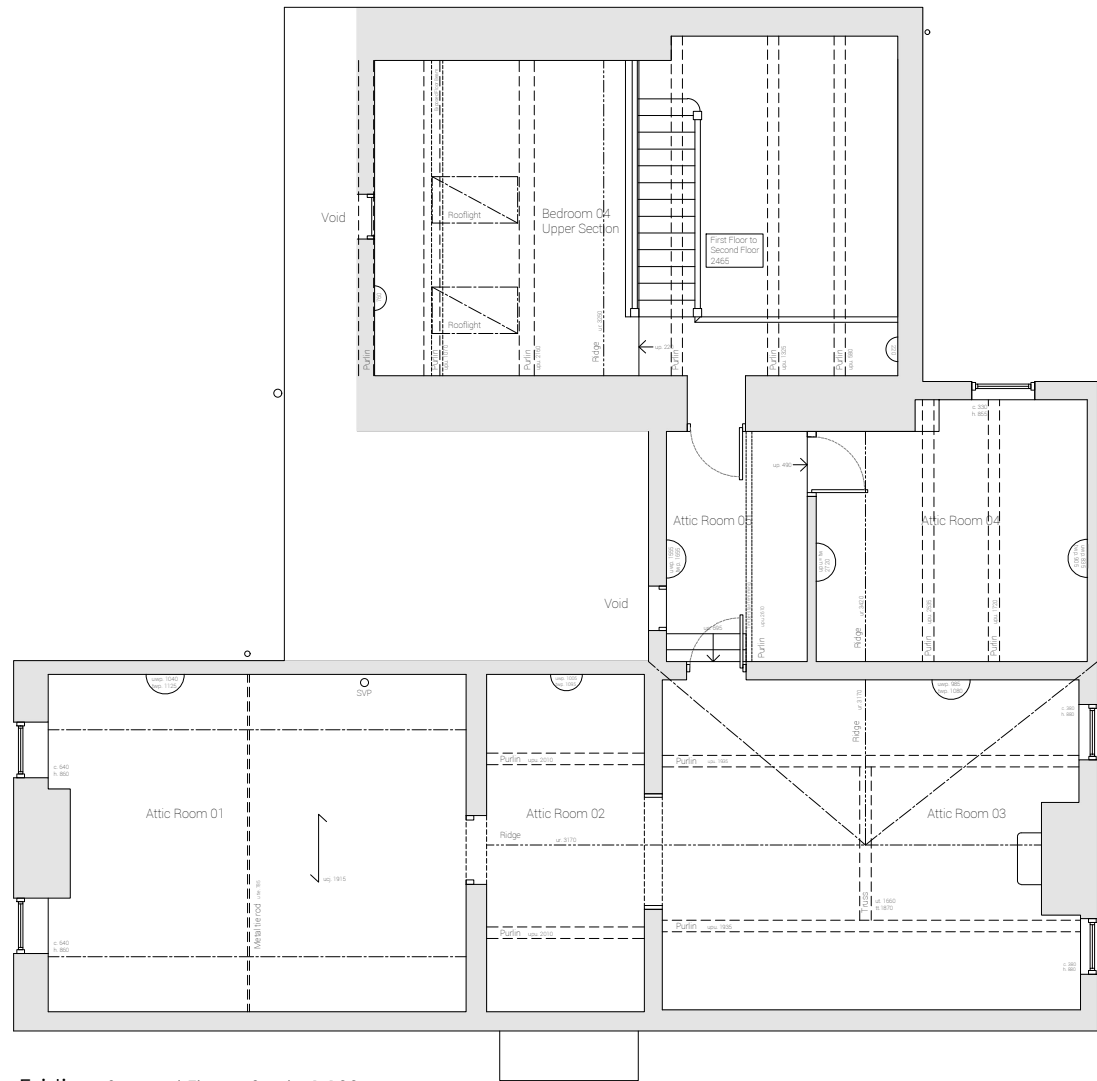


Existing: Second Floor - Scale 1:100

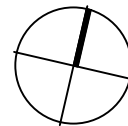


A3



Existing: Ground Floor - Scale 1:200

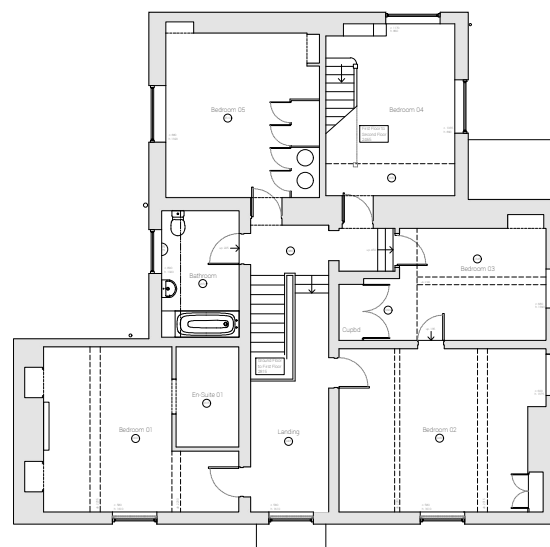

Existing: First Floor - Scale 1:200

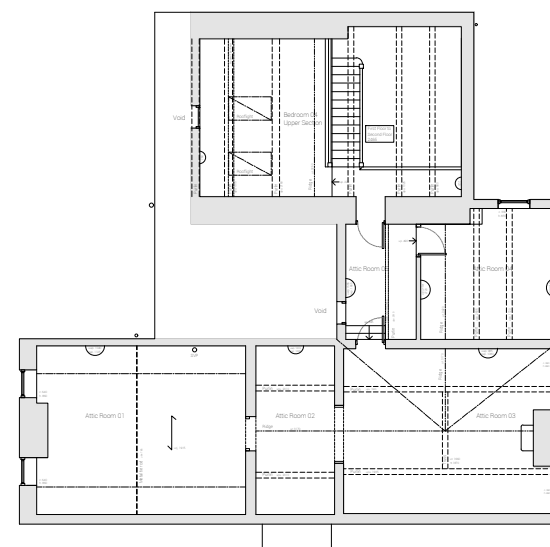

Existing: Second Floor - Scale 1:200

Rev	Amendment	Date
Contractor must verify all dimensions on site before commencing any work		
Project		
Hollington House Hollington ST10 4HH		
Title		
Second Floor As Existing		
Scale: 1:100 - [Printed A3]		
Date: May 2024		
Drawing Number		
Simpson-003		