



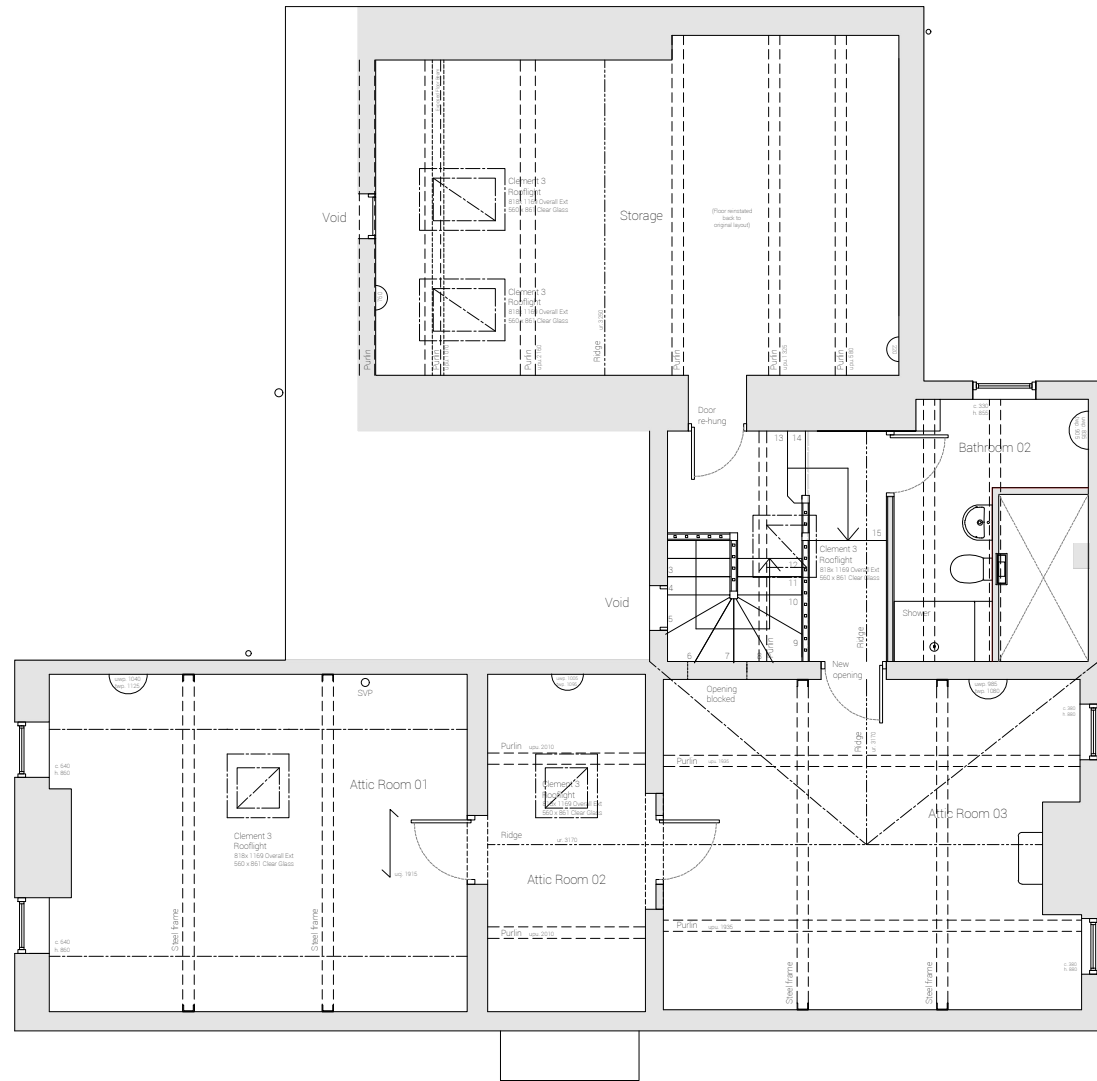


Proposed: Second Floor - Scale 1:100



Proposed: Ground Floor - Scale 1:200

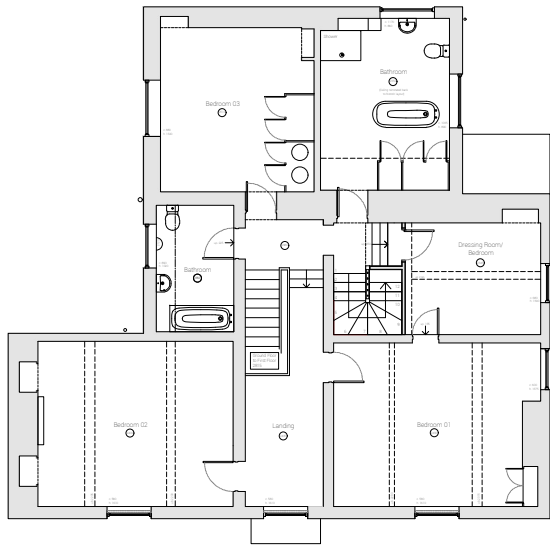

Proposed: First Floor - Scale 1:200

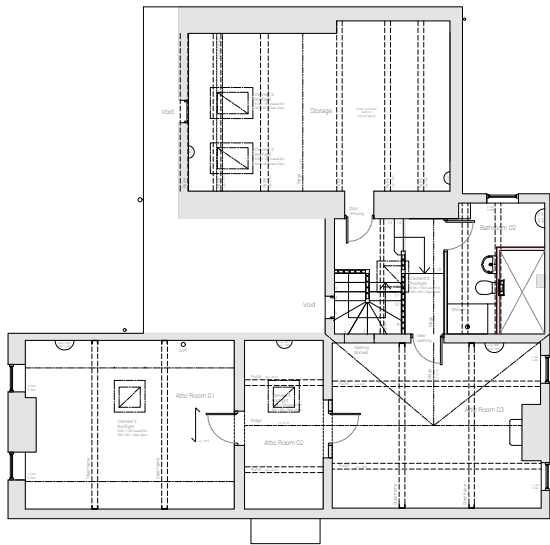

Proposed: Second Floor - Scale 1:200

Rev	Amendment	Date
Contractor must verify all dimensions on site before commencing any work		
Project Hollington House Hollington ST10 4HH		
Title Second Floor As Proposed		
Scale: 1:100 - [Printed A3]		
Date: March 2025		
Drawing Number Simpson-203B		