



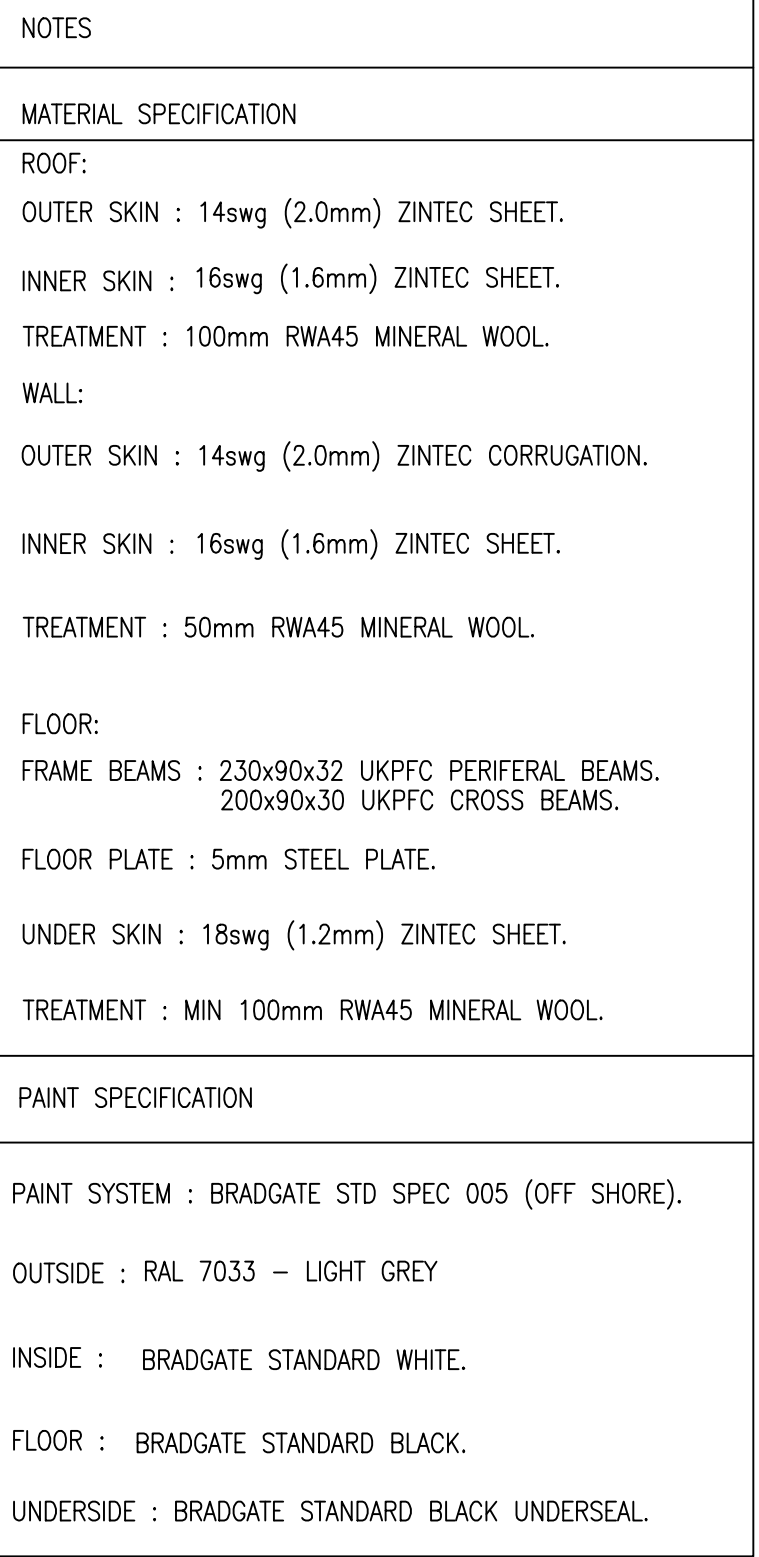

NOTES:
REFERENCE DRAWINGS:
NS17-102-001 - SITE LOCATION PLAN & LAYOUT - FOR PLANNING

FOR PLANNING

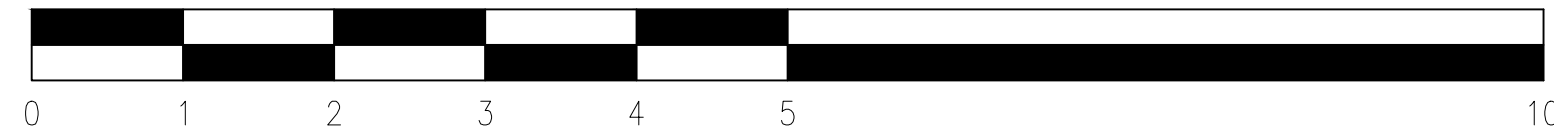

CAULDON CEMENT 33/11kV SUBSTATION
PROPOSED 33kV CONTROL & SWITCHROOM
CONTAINER LAYOUT & ELEVATIONS

nationalgrid  **Electricity
Distribution**

DRAWING No.	REV	SHEET
NS17-102-002	5	1 of 1