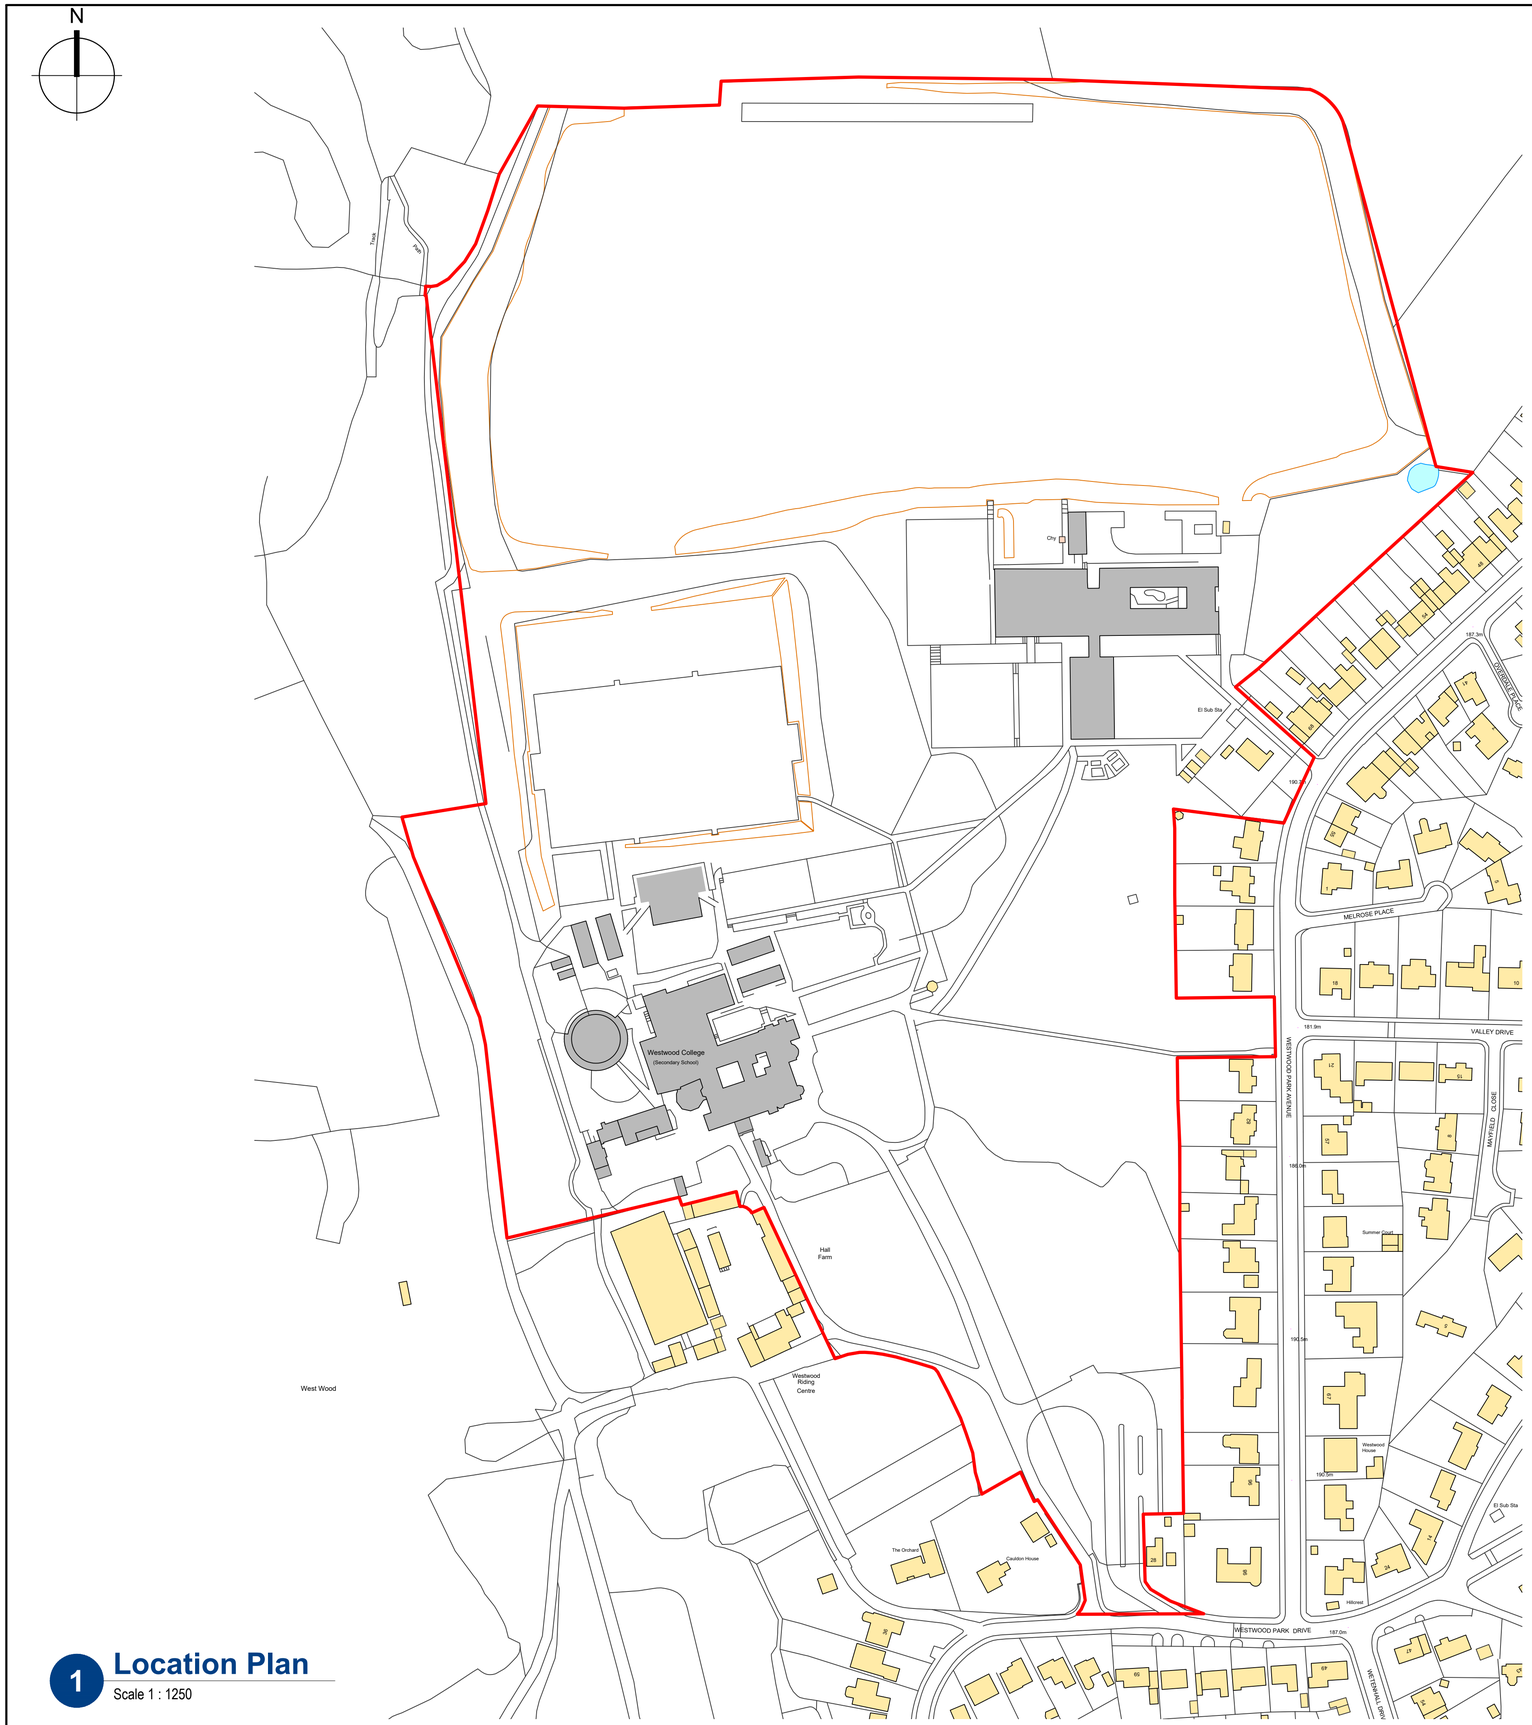

1 Location Plan

Scale 1 : 1250

Notes

1. This drawing is subject to Copyright all rights reserved.
2. All existing dimensions should be checked on site before commencement of the work, any discrepancies to be reported to E3 Cube Ltd.
3. Figured dimensions are to be used in all cases.

Key

	Solid red line indicates application site.
	Location of school buildings.
	Adjacent buildings.

Rev	Revision Description	Date
P02	Amended as per planning validation requirements.	25/06/2025
P01	Planning Issue.	12/06/2025

E3 CUBE
"Delivering Aspirations"
Unit 23, Meridian Business Village, Hansby Drive, Liverpool, L24 9LG
Tel +44 (0) 3333 058 291
www.e3cube.co.uk

Client
The Talentum Learning Trust
Westwood College, Westwood Park Drive,
Leek, ST13 8NP

Project
Fire Safety & Statutory Compliance - Phase 2

Title
Site Location Plan

Status Code - Purpose of Issue: A3 - Planning Issue
Rev: P02

E3C Job No.	Scale	Size	Drawn	Checked	Approved
1748	1 : 1250	@A1	SH	MB	E3C

Drawing No.
WST02-E3C-04-00G-DR-B-002
Project-Originator-FunctionalBreakdown-SpatialBreakdown-Form-Discipline-Number

Scale 1:1250 50m 40 30 20 10 0

Print Date: 25/06/2025 16:18:07 L:\1748 - Westwood Coll Fire Phase 2\1. BIM\1.1 WIP\CAD Resource\WST02-E3C-01-ZZZ-M2-B-001-S0-P01_Master - Copy.dwg