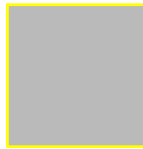
 


Notes

1. This drawing is subject to Copyright all rights reserved.
2. All existing dimensions should be checked on site before commencement of the work, any discrepancies to be reported to E3 Cube Ltd.
3. Figured dimensions are to be used in all cases.

Key

-  Solid blue line indicates ownership boundary of the school site.
-  Solid red line indicates area of works.
-  Location of school buildings.
-  Adjacent buildings.

BLOCK A
Westwood College - Old Hall


BLOCK B

Westwood
Riding
Centre

Hall
Farm

WESTWOOD PARK AVENUE

1 Block Plan
Scale 1 : 500

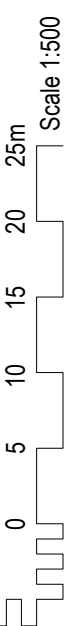

Scale 1:500

P02 Amended as per planning validation requirements		25/06/2025	
P01 Planning Issue		10/06/2025	
Rev: Revision Description		Date	
 "Delivering Aspirations" Unit 23, Meridian Business Village, Hensby Drive, Liverpool, L24 9LG Tel: +44 (0) 3333 058 291 www.e3cube.co.uk			
Client: The Talentum Learning Trust Westwood College, Westwood Park Drive, Leek, ST13 8NP			
Project: Fire Safety & Statutory Compliance - Phase 2			
Title: Block Plan			
Status Code - Purpose of Issue		Rev: P02	
E3C Job No. 1748	Scale 1 : 500	Size @A1	Drawn SH
		Checked MB	Approved E3C
Drawing No. WST02-E3C-07-00G-DR-B-002			
Project-Originator-FunctionalBreakdown-SpatialBreakdown-Form-Discipline-Number			