


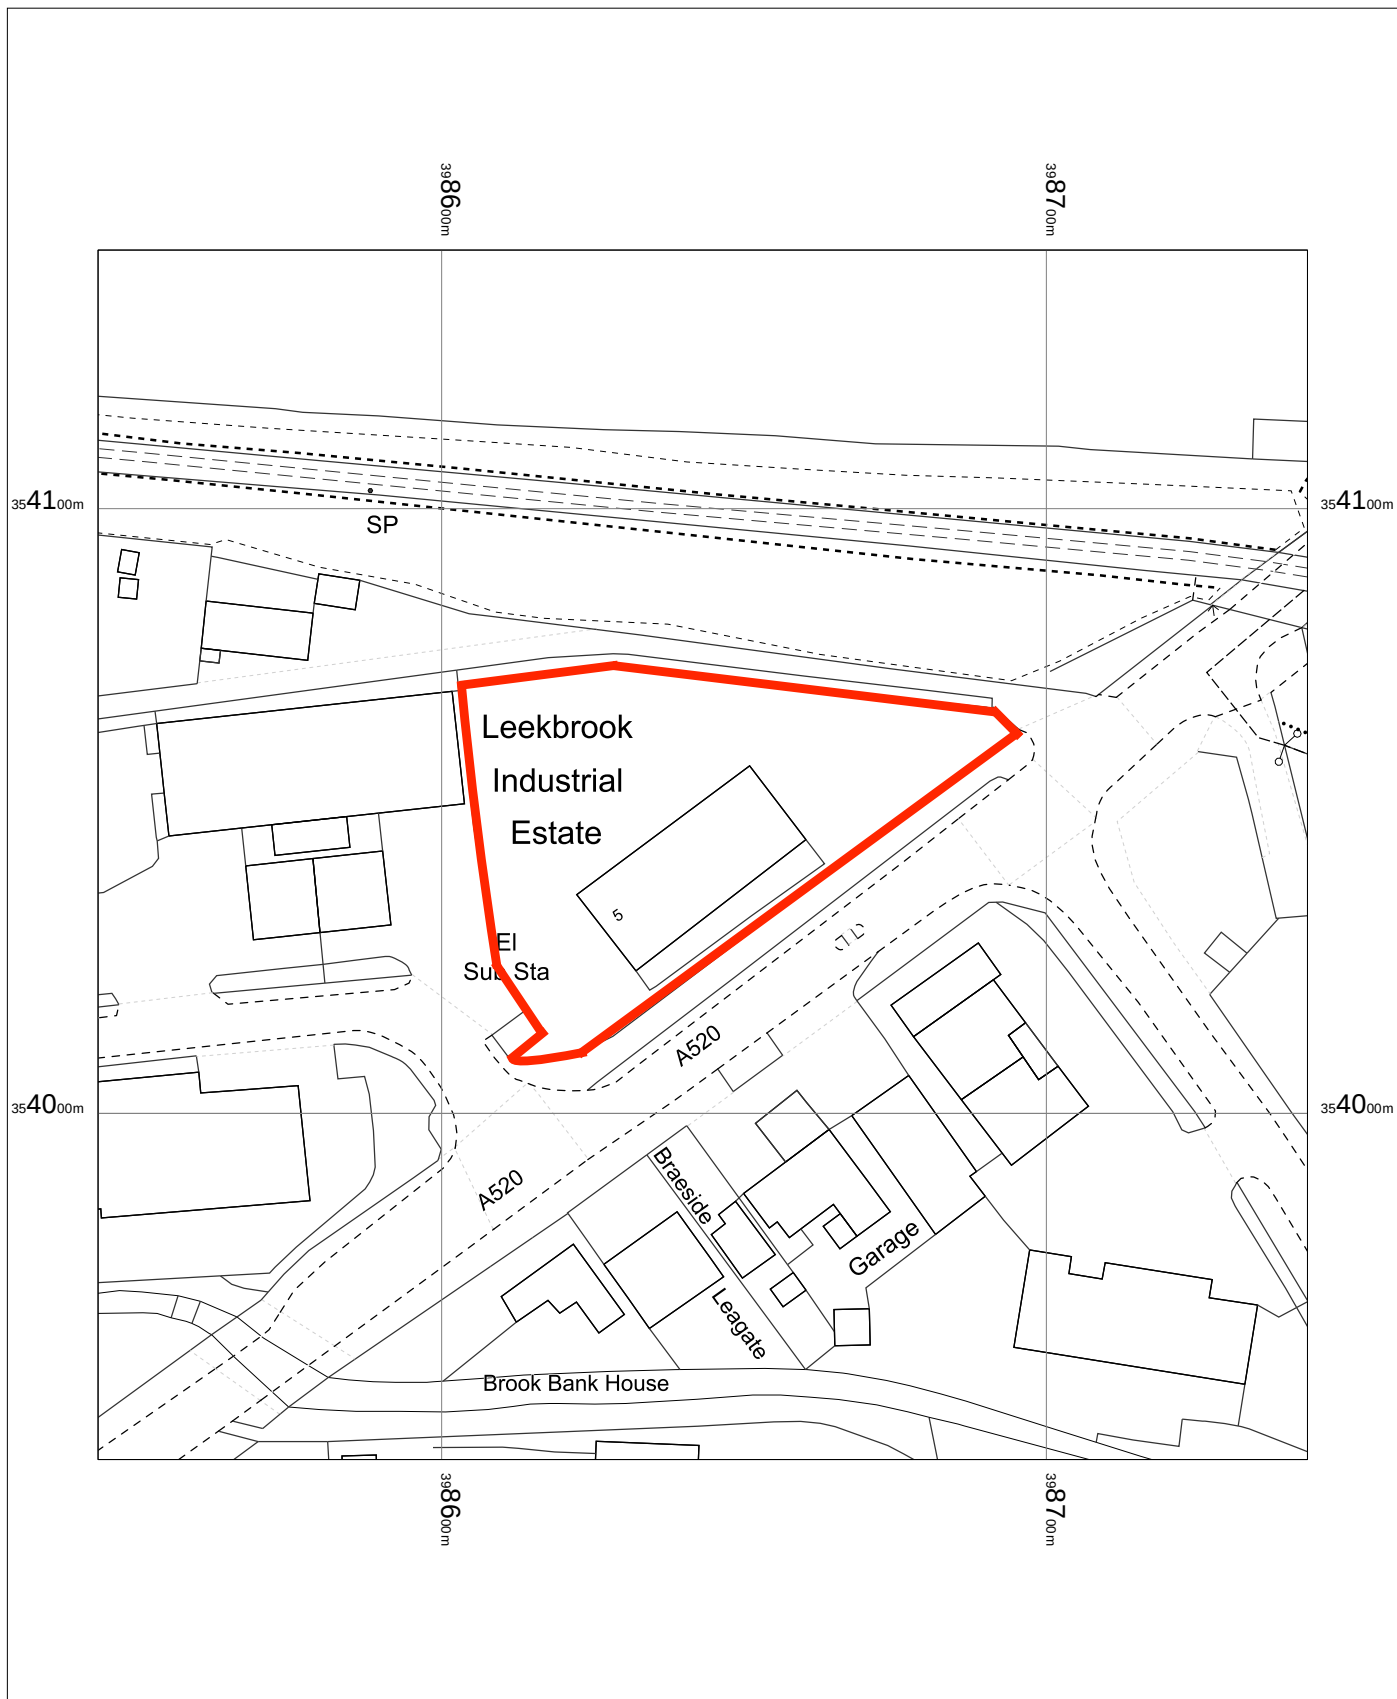

Unit 3 Plot 10
 Leekbrook Industrial
 Estate
 Leekbrook Way,
 Leekbrook,
 Leek,
 Staffordshire, ST13 7AP

OS MasterMap 1250/2500/10000 scale
 Wednesday, July 2, 2025, ID: BW1-01230447
www.blackwellmapping.co.uk

1:1250 scale print at A4, Centre: 398643 E, 354043 N

©Crown Copyright Ordnance Survey. Licence no.
 100041041



BLACKWELL'S
www.blackwellmapping.co.uk
 TEL: 0114 268 7658
maps.sheffield@blackwell.co.uk