


Location Plan

Site Address: Wuthering Heights, Back Lane, Heaton, Rushton Spencer, SK11 0SH

Date Produced: 09-Jul-2025

Scale: 1:1250 @A4

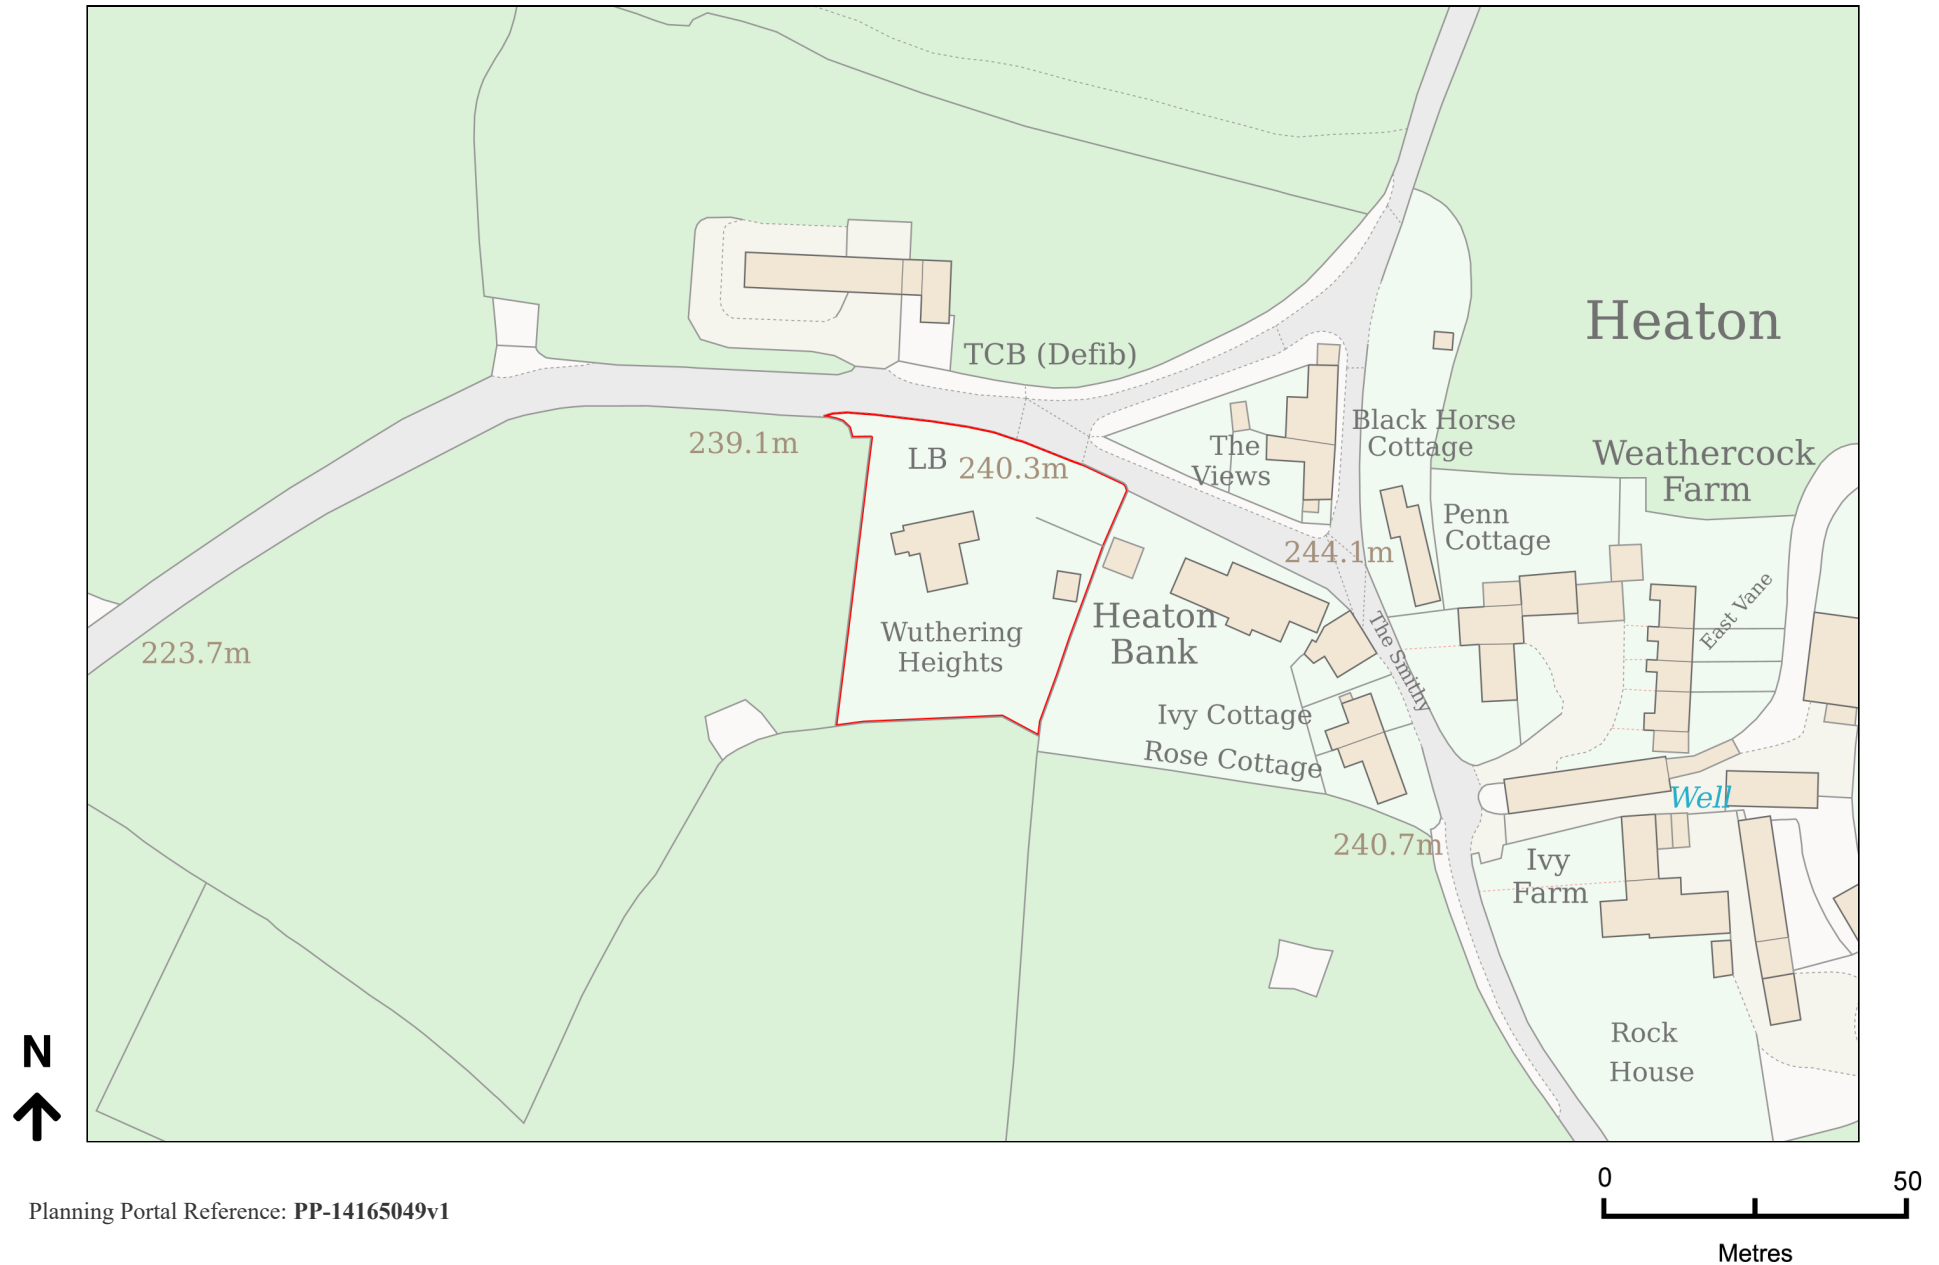

Planning Portal Reference: PP-14165049v1