


Copyright of this drawing is vested in the Architect and must not be copied or reproduced without consent. All contractors must visit the site and be responsible for taking and checking all dimensions relative to this work. Hewitt& Carr Architects is not responsible for any errors or omissions in this drawing. THE ARCHITECT'S DRAWINGS ARE ADVISED TO CLARIFY DIMENSIONS WITH THE ARCHITECT PRIOR TO SETTING OUT.

Rev. | Down | Comments | Date

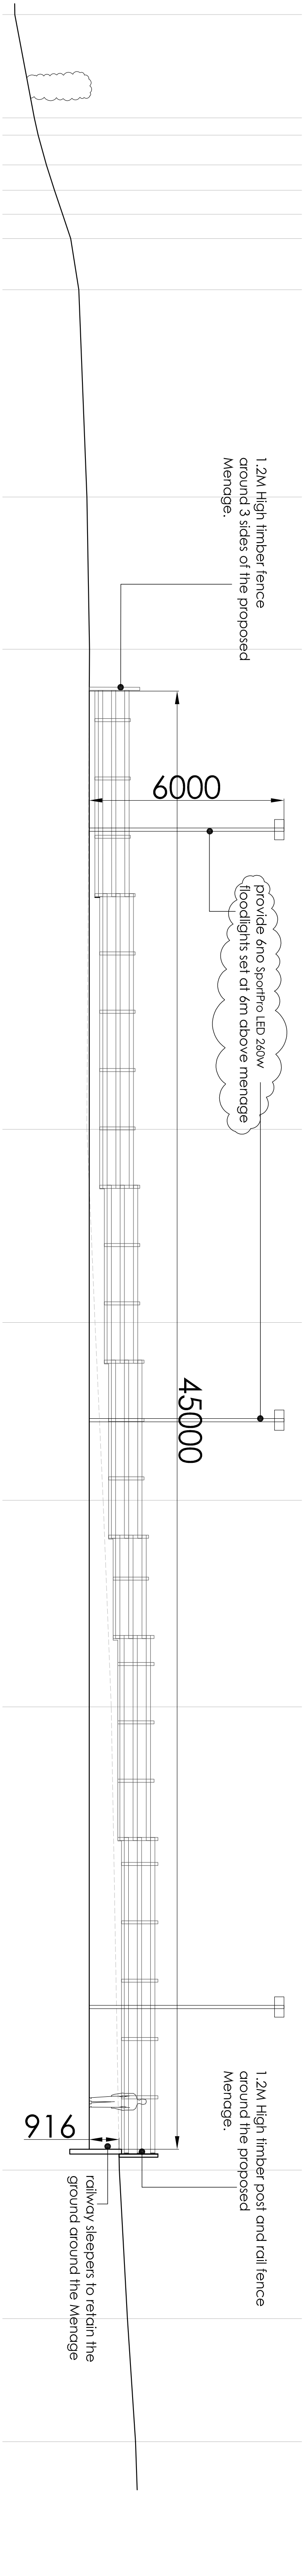


SITE SECTION Scale 1:100

Ordnance Survey © Crown copyright 2025. All rights reserved. Licence number AC0000810055



SITE LAYOUT PLAN Scale 1:100

1:100
2m 0 2m 4m 6m 8m 10m

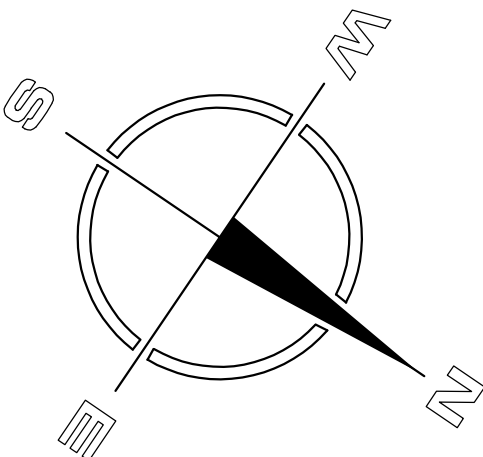

Hewitt& Carr Architects
A: Didsbury House, 117-19 Leek Road, Cheddle, ST10 1JE
T: 01539 755899
E: enquiries@hccarchitects.co.uk
W: www.hccarchitects.co.uk

Client:
Mrs Stevie Jepson

Project:
Proposed Menage at Ellins Field Farm
Crowborough, Lark Edge, Staffs ST13 8QW

Title:
Plan and Section as Proposed

SCHEME
Date: May 2025
Scale: A/A as noted
Checked: MJC

Project No.: 01473 AL(0)01
Drawing No.: 01473 AL(0)01

Rev

File Ref: H:\REF