
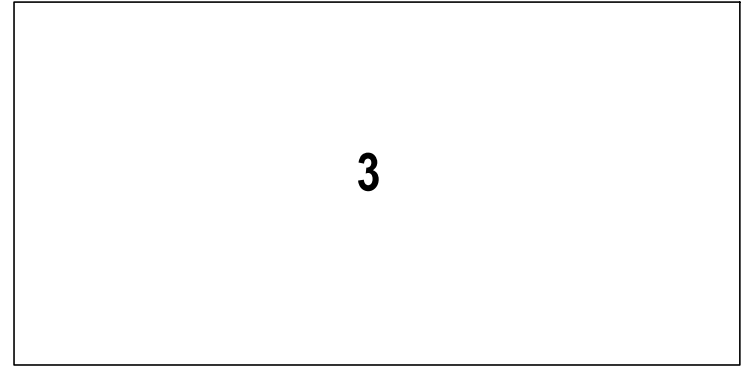
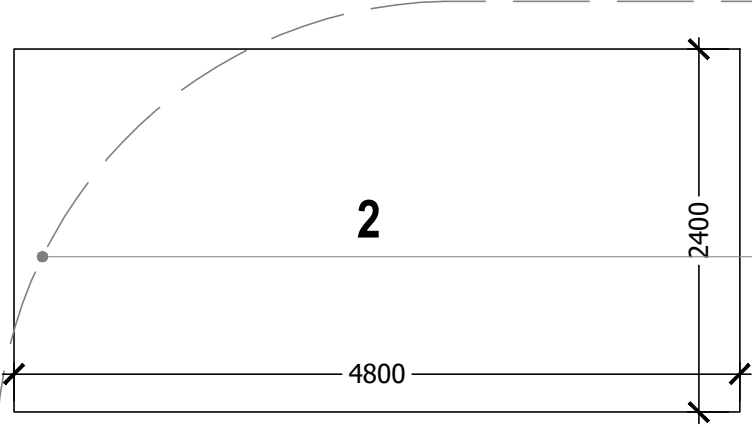
 


34

30

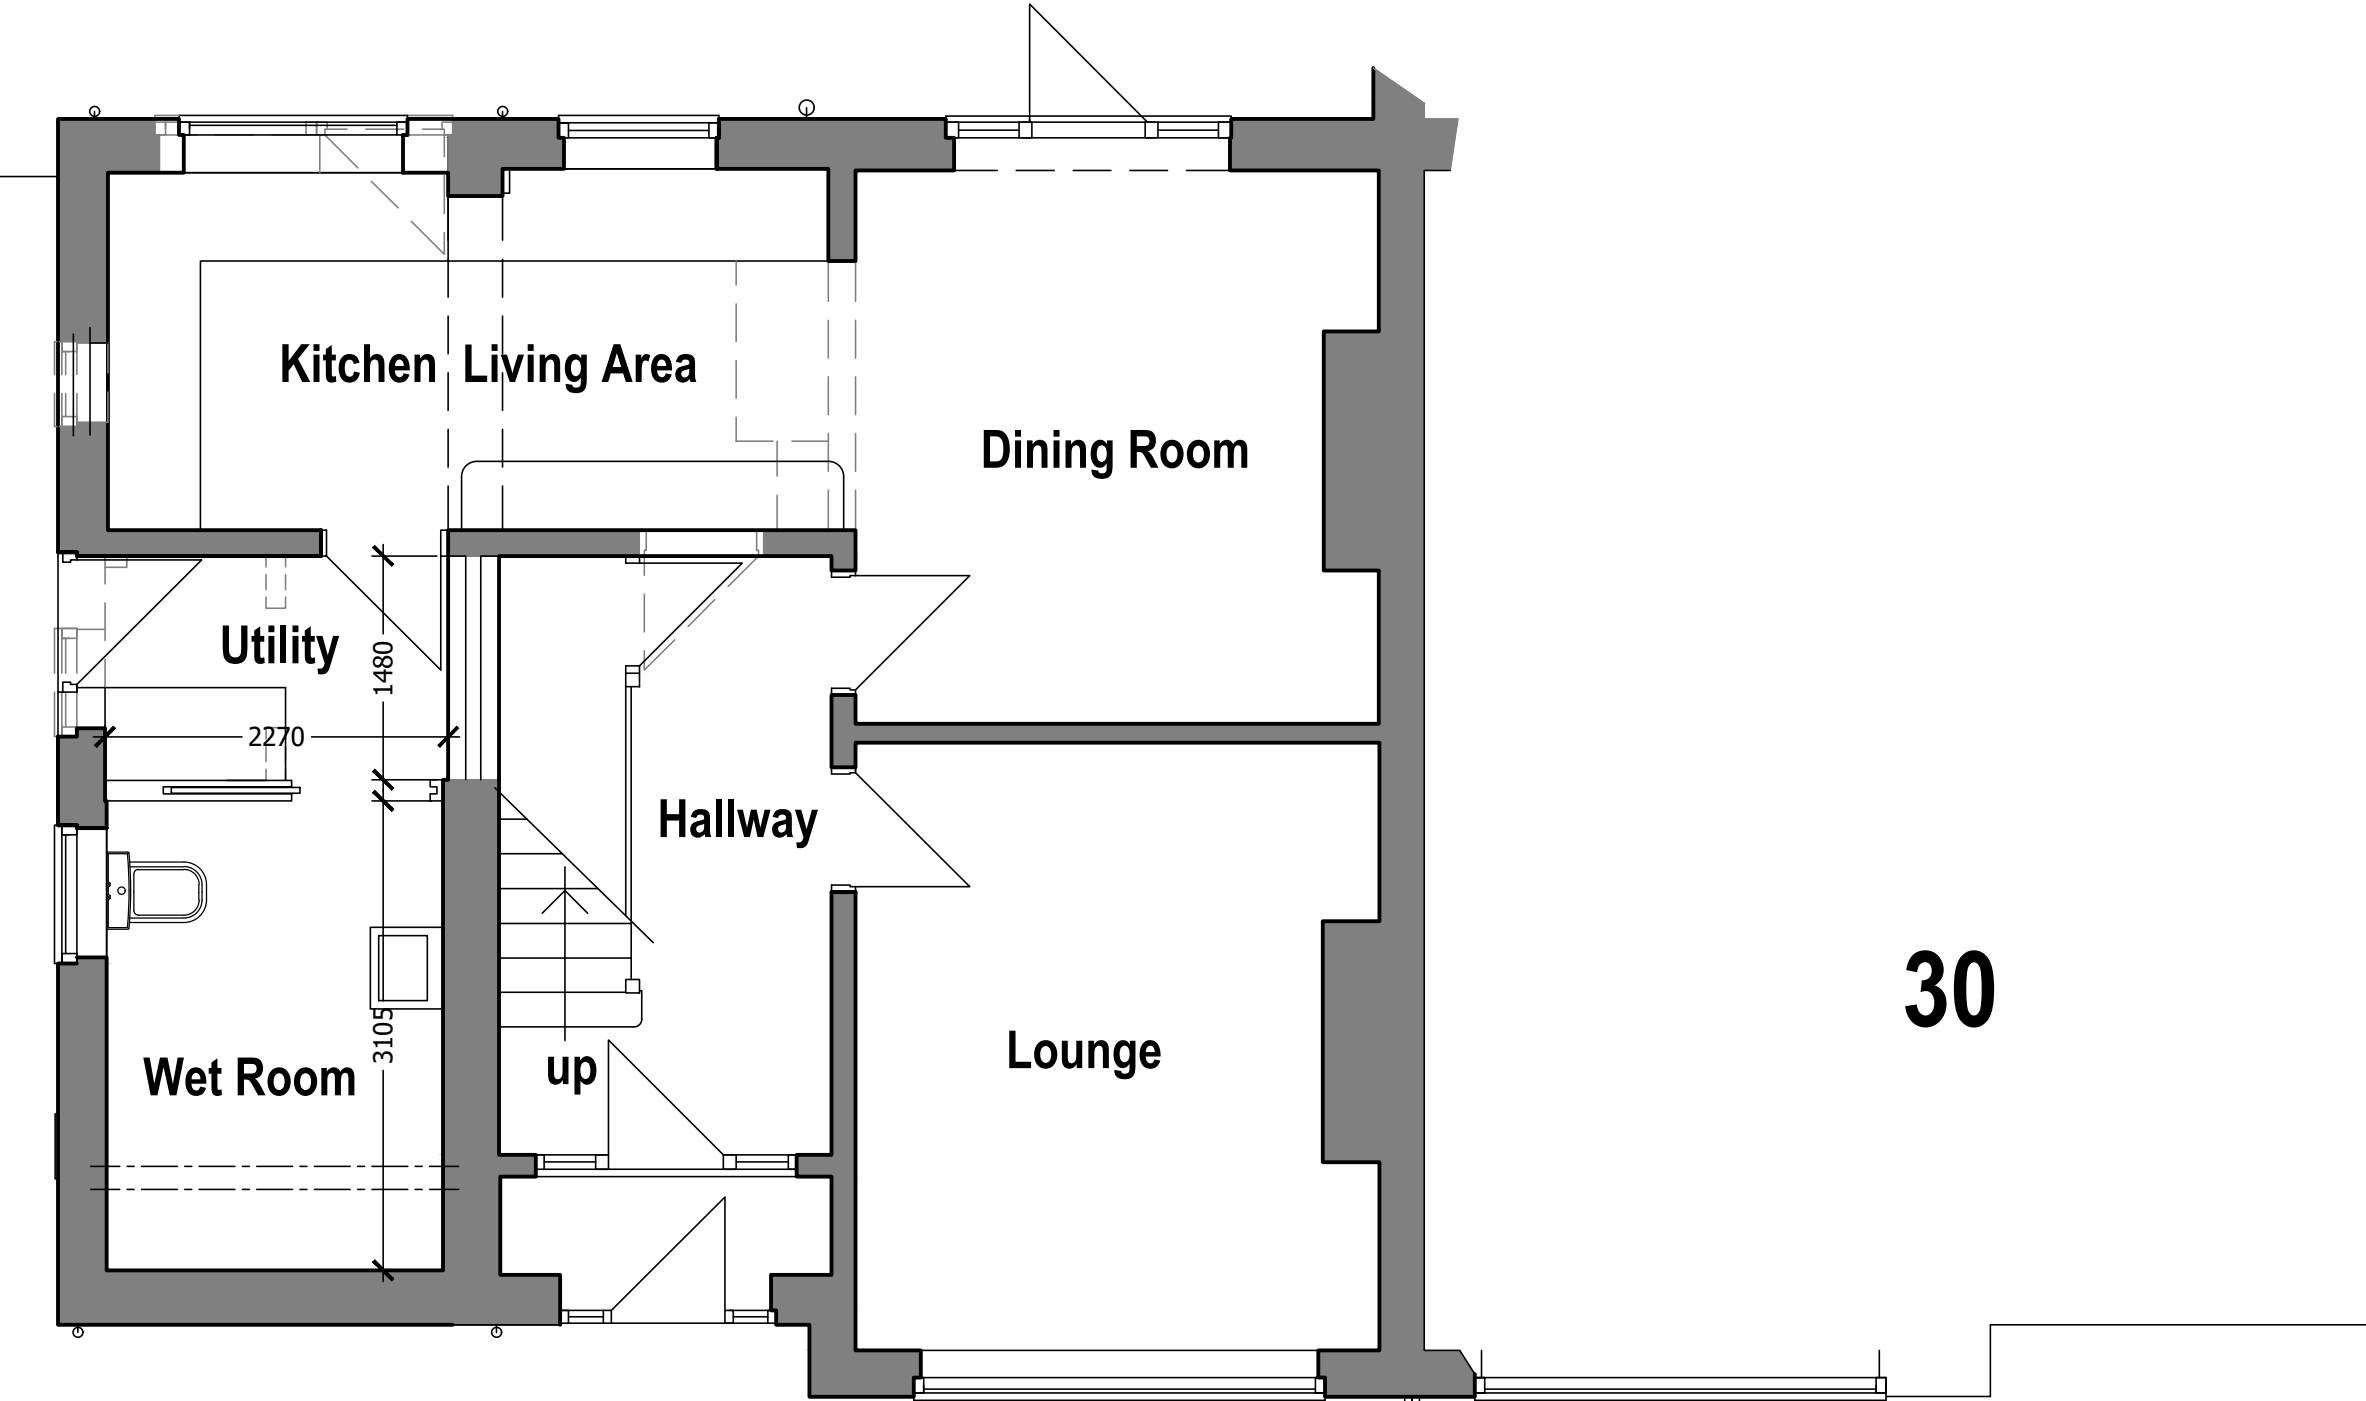

* NEW BLOCK PAVERS TO MATCH EXISTING WITH BLUE PERIMETER COURSE AND RED HERRINGBONE PATTERN INNER SECTION

* EXISTING LAWN AREA TO BE TAKEN UP AND AREA PREPARED WITH NEW EXTENDED BLOCKWORK PAVING FORECOURT.

* AREA OF GARDEN SHRUBS TO BE CUT BACK TO FACILITATE EXTENDED PARKING AREA AS ILLUSTRATED.

* NEW FORECOURT AREA TO ENABLE PARKING OF 3 CAR PARKING SPACES SHOWN HERE AS SPACES 2.4m x 4.8m

* FOLLOWING THE COMPLETION OF THE EXTENSION REINSTATE DRIVEWAY COMPLETE WITH SALVAGE DRAINAGE CHANNEL

* EXISTING DWARF WALL TO BOUNDARY AREA WITH PAVEMENT.

up

Pavement

Roadway

Proposed Site Layout Plan

REV	DATE	DESCRIPTION
-----	------	-------------

DRAWING STATUS
Planning

THIS DRAWING IS COPYRIGHT AND MUST NOT BE REPRODUCED IN WHOLE OR IN PART WITHOUT THE PRIOR PERMISSION OF P4 Architecture.

DIMENSIONS TO BE VERIFIED ON SITE. ONLY FIGURED DIMENSIONS TO BE USED AND ANY DISCREPANCY BETWEEN THIS DRAWING AND SITE CONDITIONS TO BE REFERRED TO P4 Architecture IMMEDIATELY. WITH THE EXCEPTION OF THE PLANNING DEPARTMENT NO DIMENSIONS ARE TO BE SCALED OFF. PRINTED DRAWINGS UNLESS STATED DIMENSIONS ALIGN WITH THE CORRESPONDING SCALE BAR AND SCALE RULE. ANY AREAS THAT ARE INDICATED ON THIS DRAWING ARE FOR GUIDANCE ONLY. NO RESPONSIBILITY IS TAKEN FOR THEIR ACCURACY.

THERE IS A RISK OF DEATH OR INJURY IN CONSTRUCTION IF THE WORKS ARE NOT PROPERLY PLANNED AND SUPERVISED. THE CONTRACTOR MUST NOT UNDERTAKE ANY ELEMENT OF WORK WITHOUT HAVING FIRST CARRIED OUT THE NECESSARY RISK ASSESSMENT AND PREPARED DETAILED METHOD STATEMENT.

CLIENT

Ms N. Prentice & Mr J. Whipple

PROJECT

Proposed Alterations & Extension works at
32 Warrington Drive
Leek
Staffs.

DRAWING TITLE

Car Parking Layout

SCALE

1:50 @ A1

DATE

July 2025

DRAWING No.

NIJA /PP/01/005

REV

P4 Architecture

A Member of the Chartered Institute of Architectural Technologists

Chartered Institute of Architectural Technologists

Architectural & Construction Project Management Services
Lodge Hill, Wallbridge Drive, Leek, Staffordshire, ST13 8NE.
Tel. 07962 062 618 Email. philip@p4architecture.co.uk