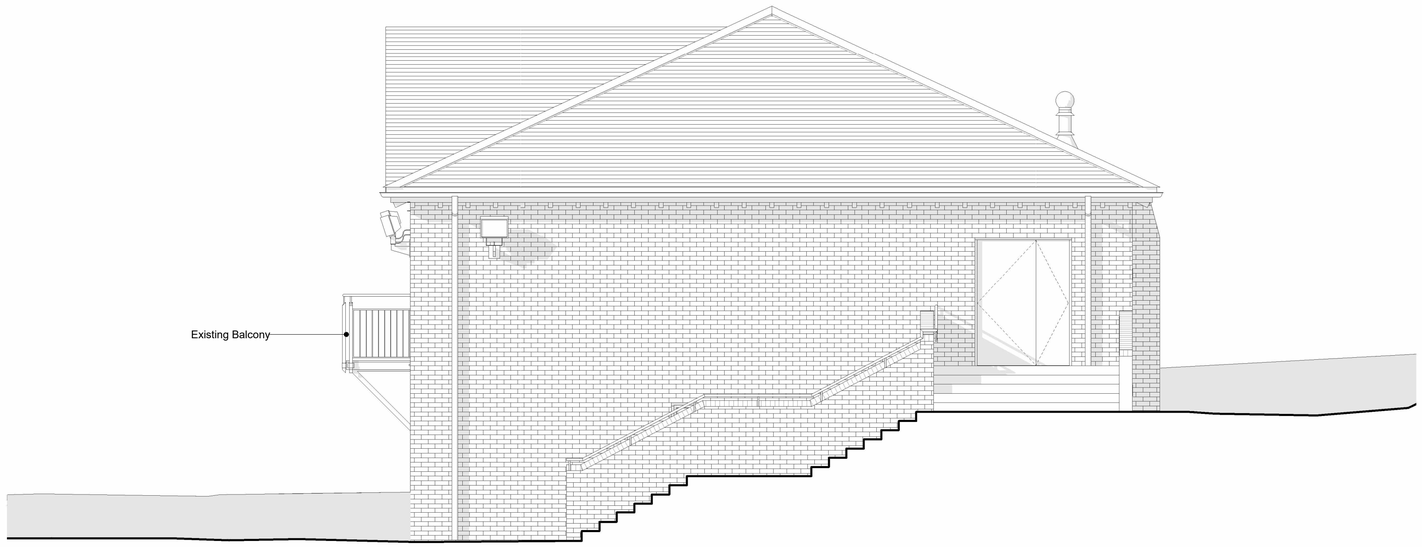

South West elevation C as existing
1 : 50

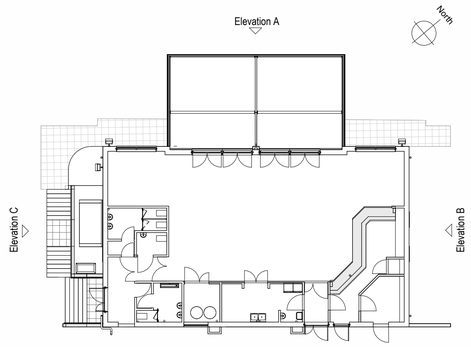

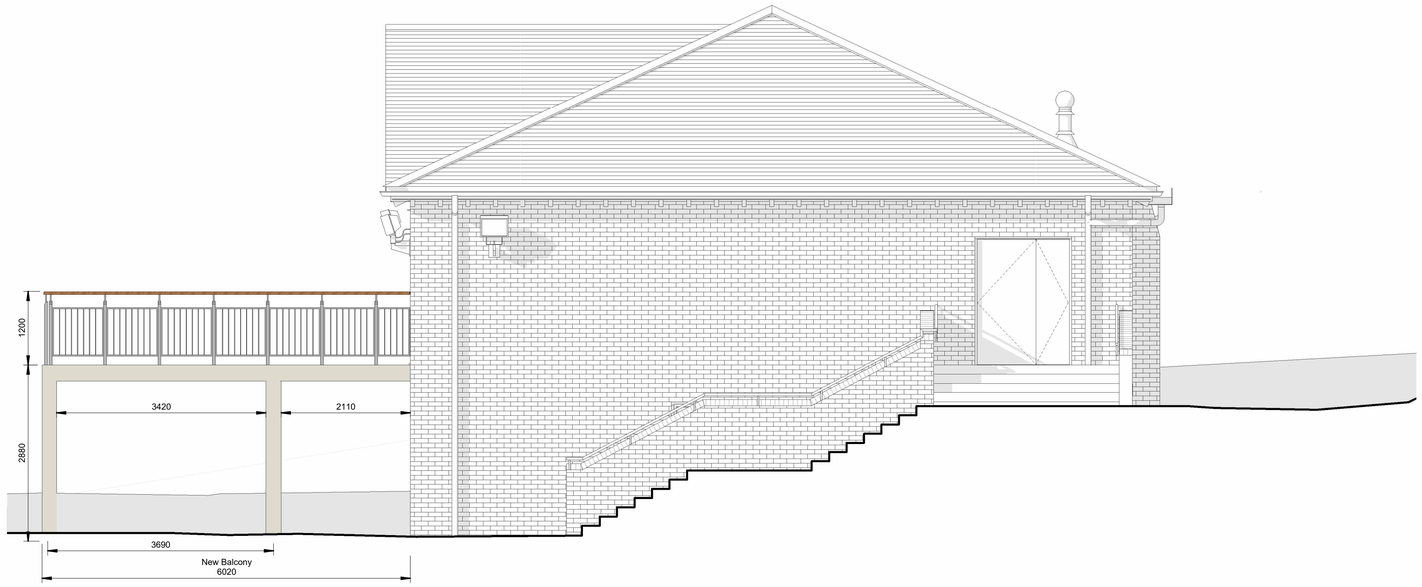

South West elevation C as proposed
1 : 50

0m 5m 10m

Final design subject to structural engineer's details and specification

Rev	Date	Drawn	Description
A	11/06/2025	HB	Revised for Planning Application

ctd architects
Clerk Bank House
Clerk Bank
LEEK
Staffordshire
ST13 5HE
t : 01538 373477
f : 01538 386503
e : info@ctdarchitects.co.uk
w : www.ctdarchitects.co.uk

ctd architects © 2024
- This drawing is copyright.
- All dimensions to be checked on site before proceeding.
- Contractor must notify the architect of any discrepancies before proceeding.
- Contractor to check/adjust dimensions of new work to suit existing conditions. Do not assume existing structure or details are plumb, square or level.
- All drawings to be read in conjunction with all other consultants drawings and specs.

Client: Leek Rugby Club

Project: New Clubhouse Balcony
Chestnut Walk, Cheddleton,
Leek, Staffordshire, ST13 7BJ.

Title: South West Elevation C existing and proposed

Scale	Size	Drawn	Chk'd	Date
1:50	A1	HB	CH	10/02/25

Status: PLANNING APPLICATION

Job No.	Drawing No.	Rev.
1442	PL05	A