
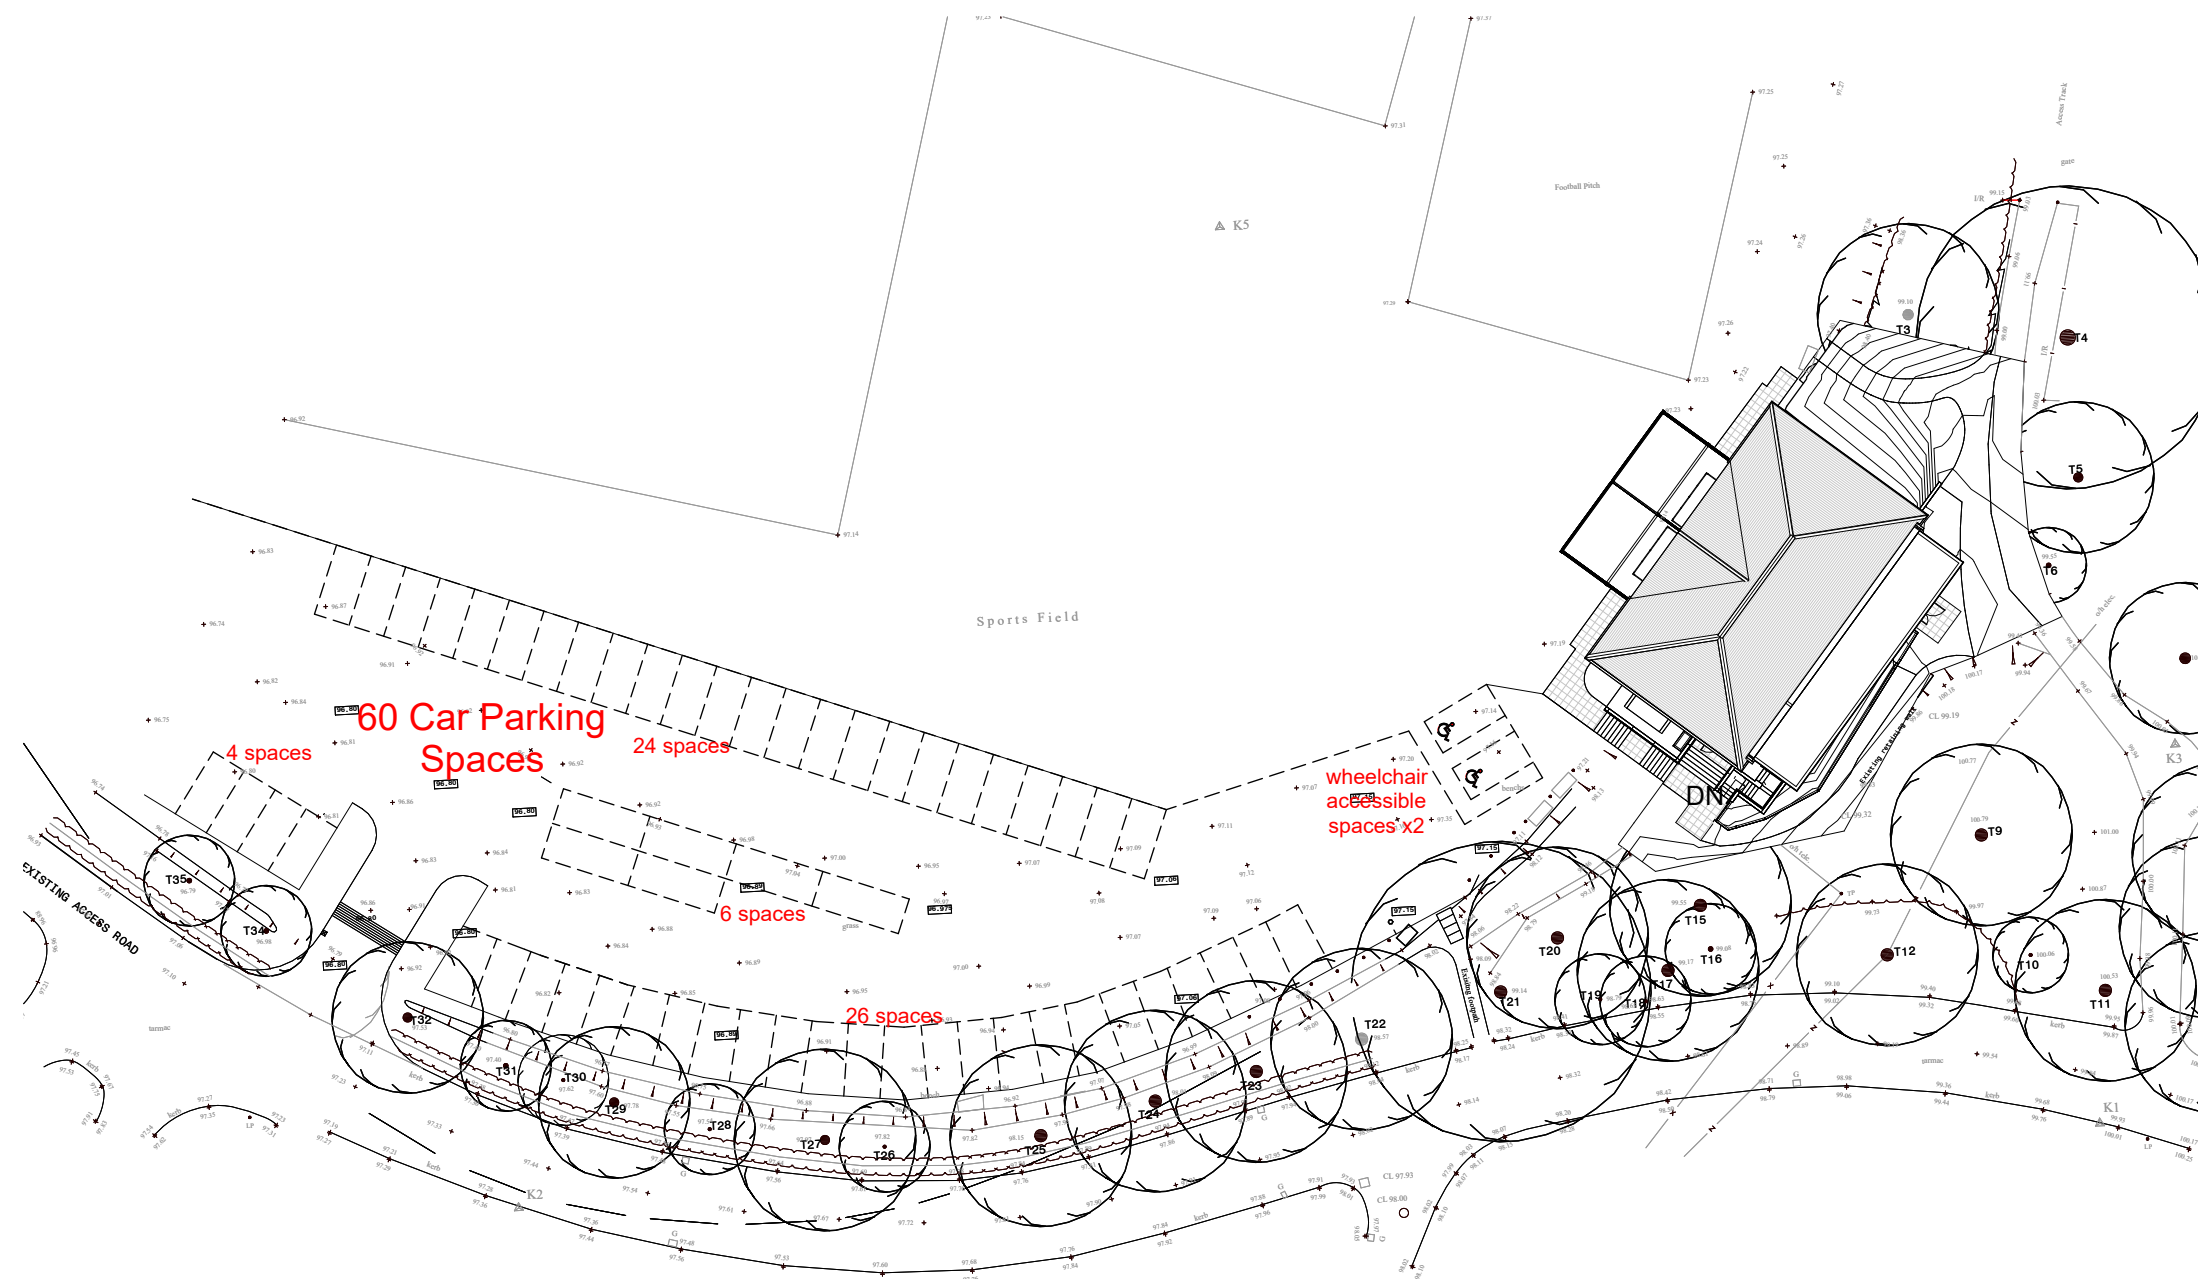


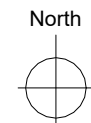

ctd

architects

Clerk Bank House
Clerk Bank
LEEK
Staffordshire
ST13 5HE

t : 01538 373477
f : 01538 386503

e : info@ctdarchitects.co.uk
w : www.ctdarchitects.co.uk

- ctd architects © 2021
- This drawing is copyright.
 - All dimensions to be checked on site before proceeding.
 - Contractor must notify the architect of any discrepancies before proceeding.
 - Contractor to check/adjust dimensions of new work to suit existing conditions. Do not assume existing structure or details are plumb, square or level.
 - All drawings to be read in conjunction with all other consultants drawings and specs.

Rev	Date	Drawn	Description	Scale	1 : 500	Size	A3	Drawn	HB	Chk'd	CH	Date	02/07/25
Client				Project				Status					
Leek Rugby Club.				Proposed Extension to Club House Chestnut Walk, Cheddleton, Leek, Staffordshire, ST13 7BJ.				PLANNING					
Job No.				Drawing No.				Rev.					
1442				PL12									
Title				Indicative Car Park Layout as Existing & Proposed									