


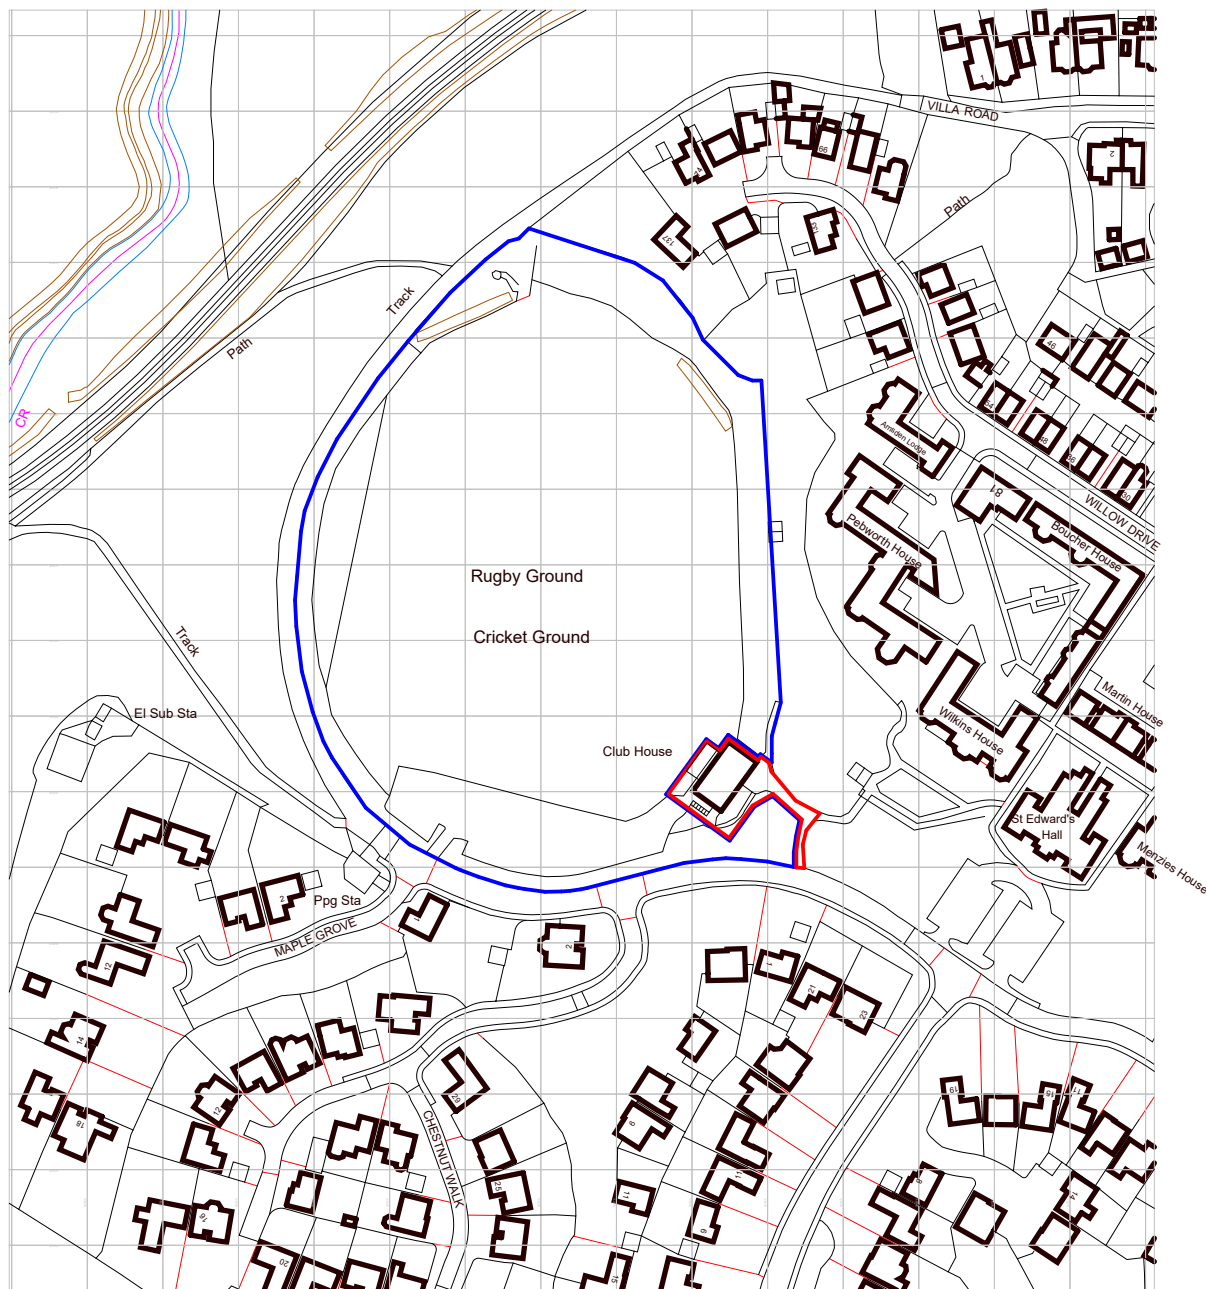

Ordance Survey, (c) Crown Copyright 2023. All rights reserved. Licence number 100022432



Rev	Date	Drawn	Description
A	17/07/2025	HB	Revised following comments from planning

ctd architects

Clerk Bank House
Clerk Bank
LEEK
Staffordshire
ST13 5HE

t : 01538 373477 e : info@ctdarchitects.co.uk
f : 01538 386503 w : www.ctdarchitects.co.uk

ctd architects © 2023

- This drawing is copyright.
- All dimensions to be checked on site before proceeding.
- Contractor must notify the architect of any discrepancies before proceeding.
- Contractor to check/adjust dimensions of new work to suit existing conditions. Do not assume existing structure or details are plumb, square or level.
- All drawings to be read in conjunction with all other consultants drawings and specs.

**Leek
Rugby
Club**



Project
New Clubhouse Balcony
Chestnut Walk, Cheddleton,
Leek, Staffordshire, ST13 7BJ.

Title
Site location plan

Scale 1:2500 Size A4 Drawn HB Chk'd CH Date 10/02/25

Status **PLANNING APPLICATION**

Job No. 1442 Drawing No. PL01 Rev. A