


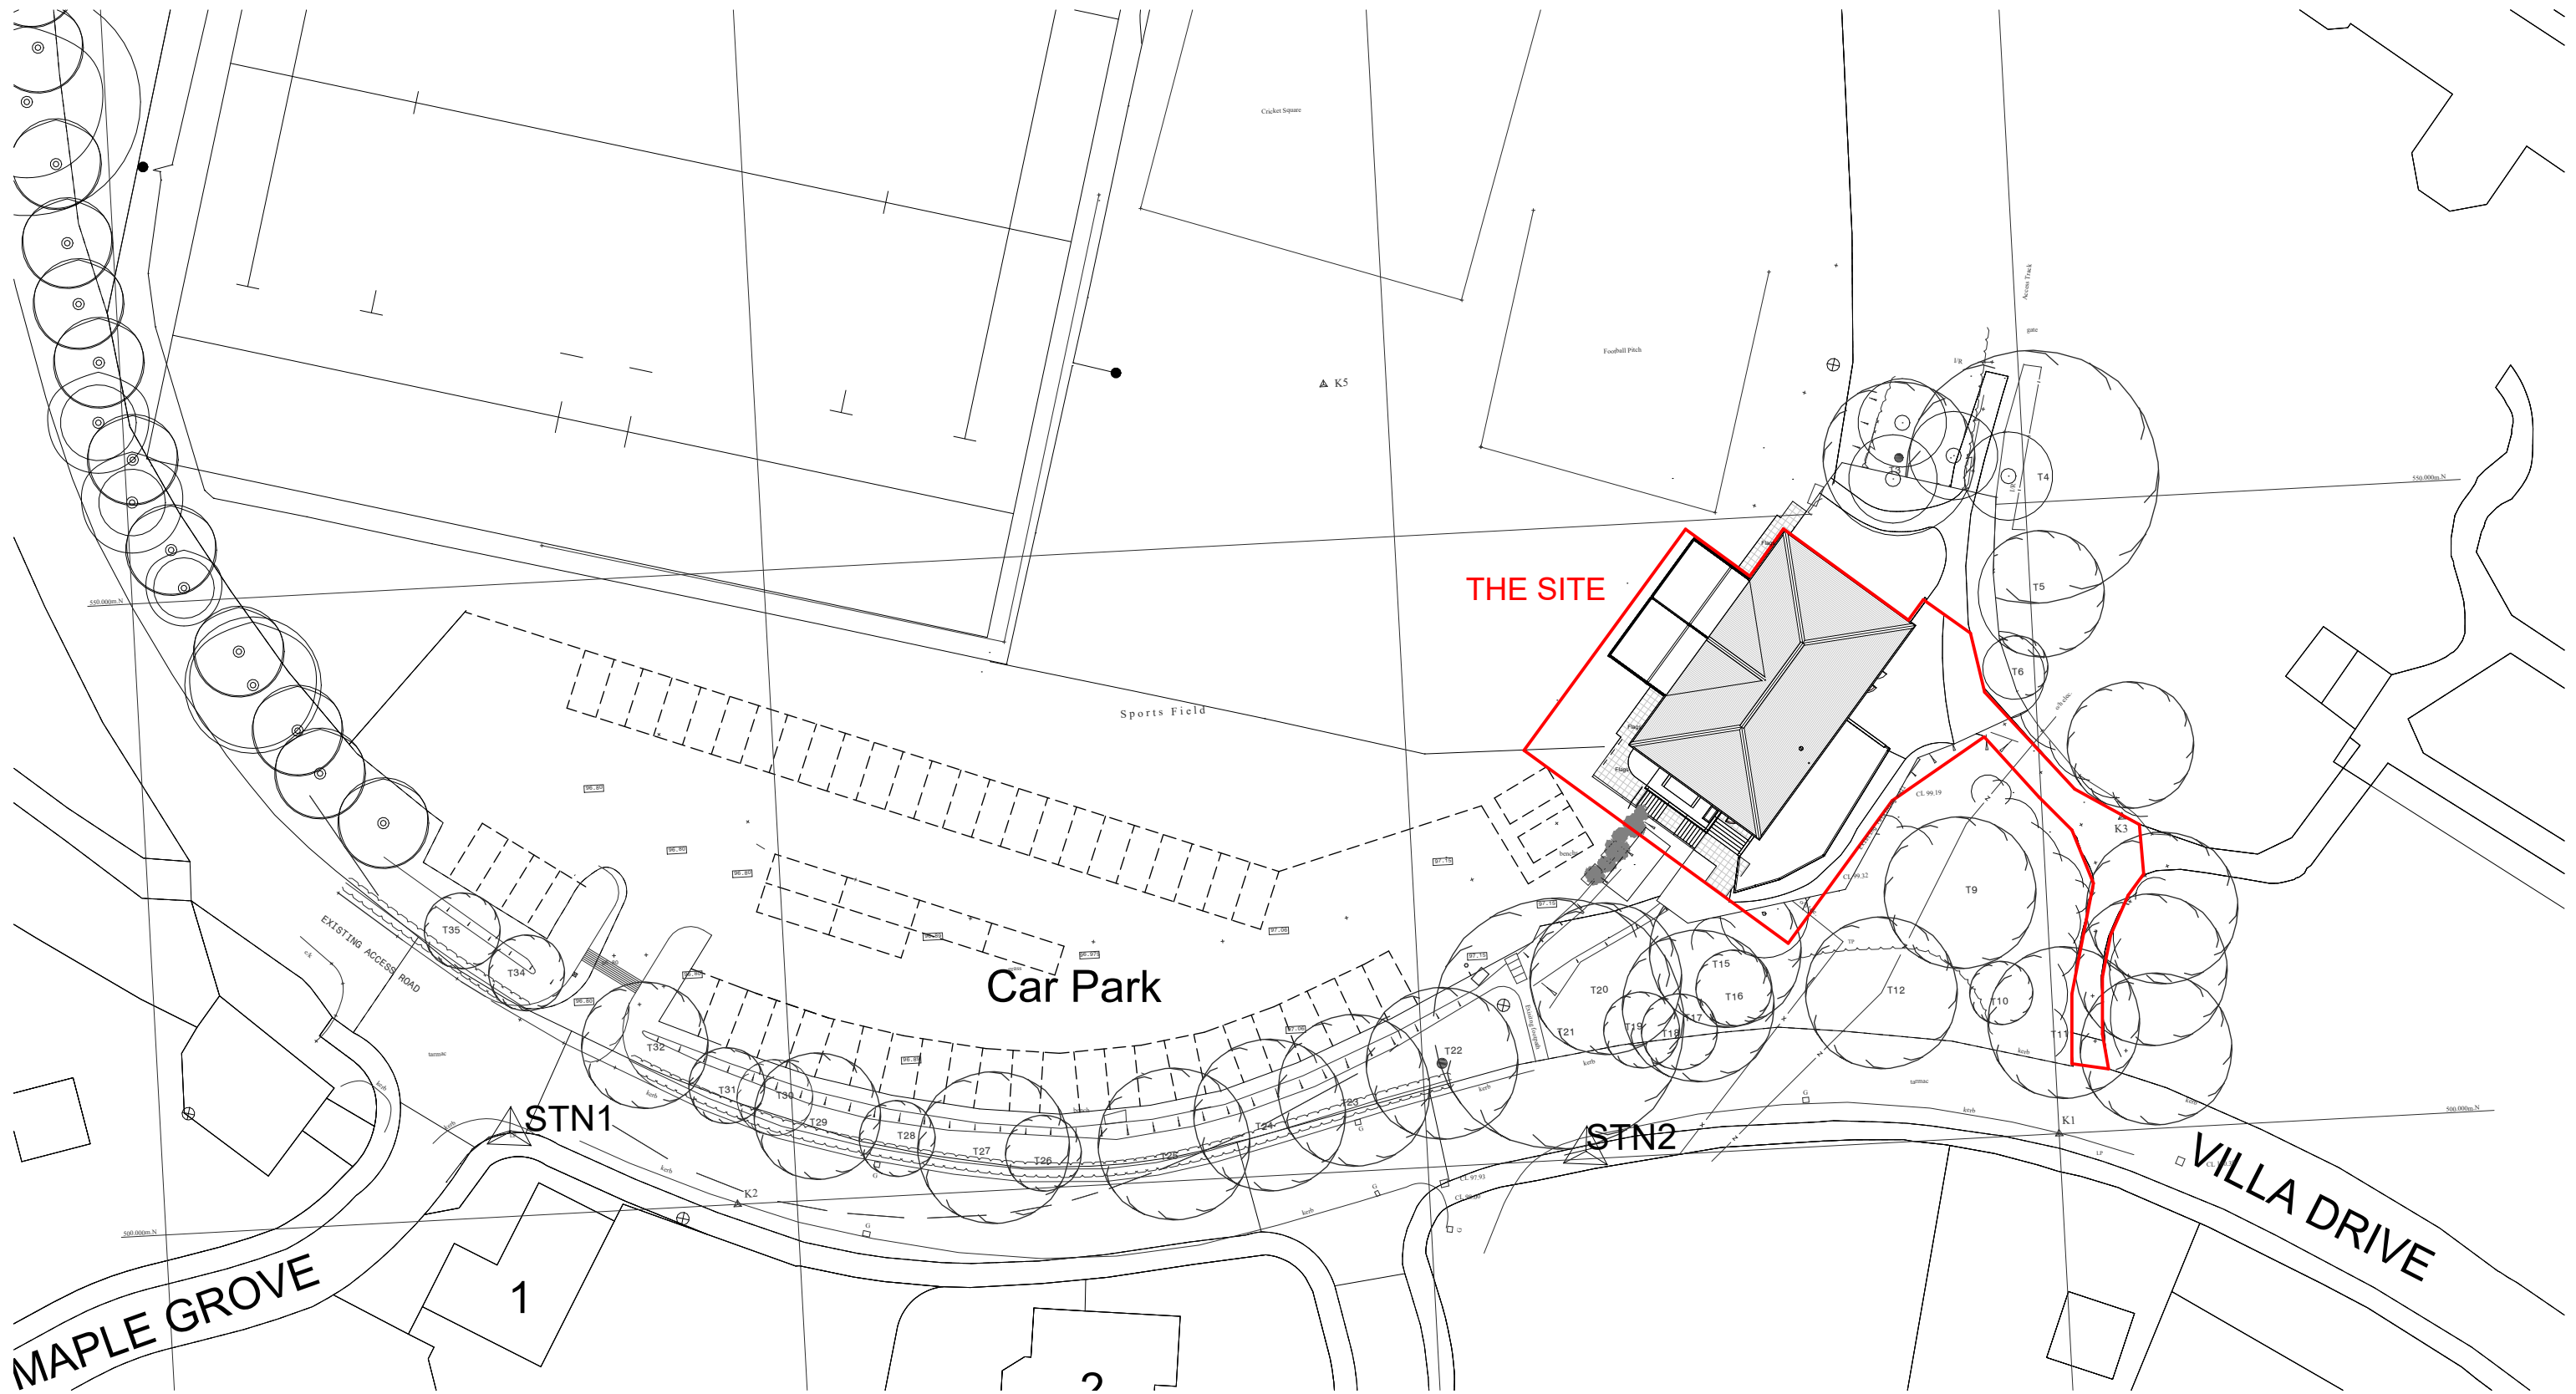

B	17/07/2025	HB	Revised following comments from Planning
A	11/06/2025	HB	Revised for Planning Application
Rev	Date	Drawn	Description

ctd architects

Clerk Bank House
Clerk Bank
LEEK
Staffordshire
ST13 5HE

t : 01538 373477
f : 01538 386503

e : info@ctdarchitects.co.uk
w : www.ctdarchitects.co.uk

ctd architects © 2021

- This drawing is copyright.
- All dimensions to be checked on site before proceeding.
- Contractor must notify the architect of any discrepancies before proceeding.
- Contractor to check/adjust dimensions of new work to suit existing conditions. Do not assume existing structure or details are plumb, square or level.
- All drawings to be read in conjunction with all other consultants drawings and specs.

Client

**Leek
Rugby
Club.**



Project
Proposed Extension to Club House
Chestnut Walk, Cheddleton,
Leek, Staffordshire, ST13 7BJ.
Title
Site Block Plan as proposed

Scale	1 : 500	Size	A3	Drawn	HB	Chk'd	CH	Date	02/07/25
Status	PLANNING								
Job No.	1442	Drawing No.	PL02	Rev.	B				