


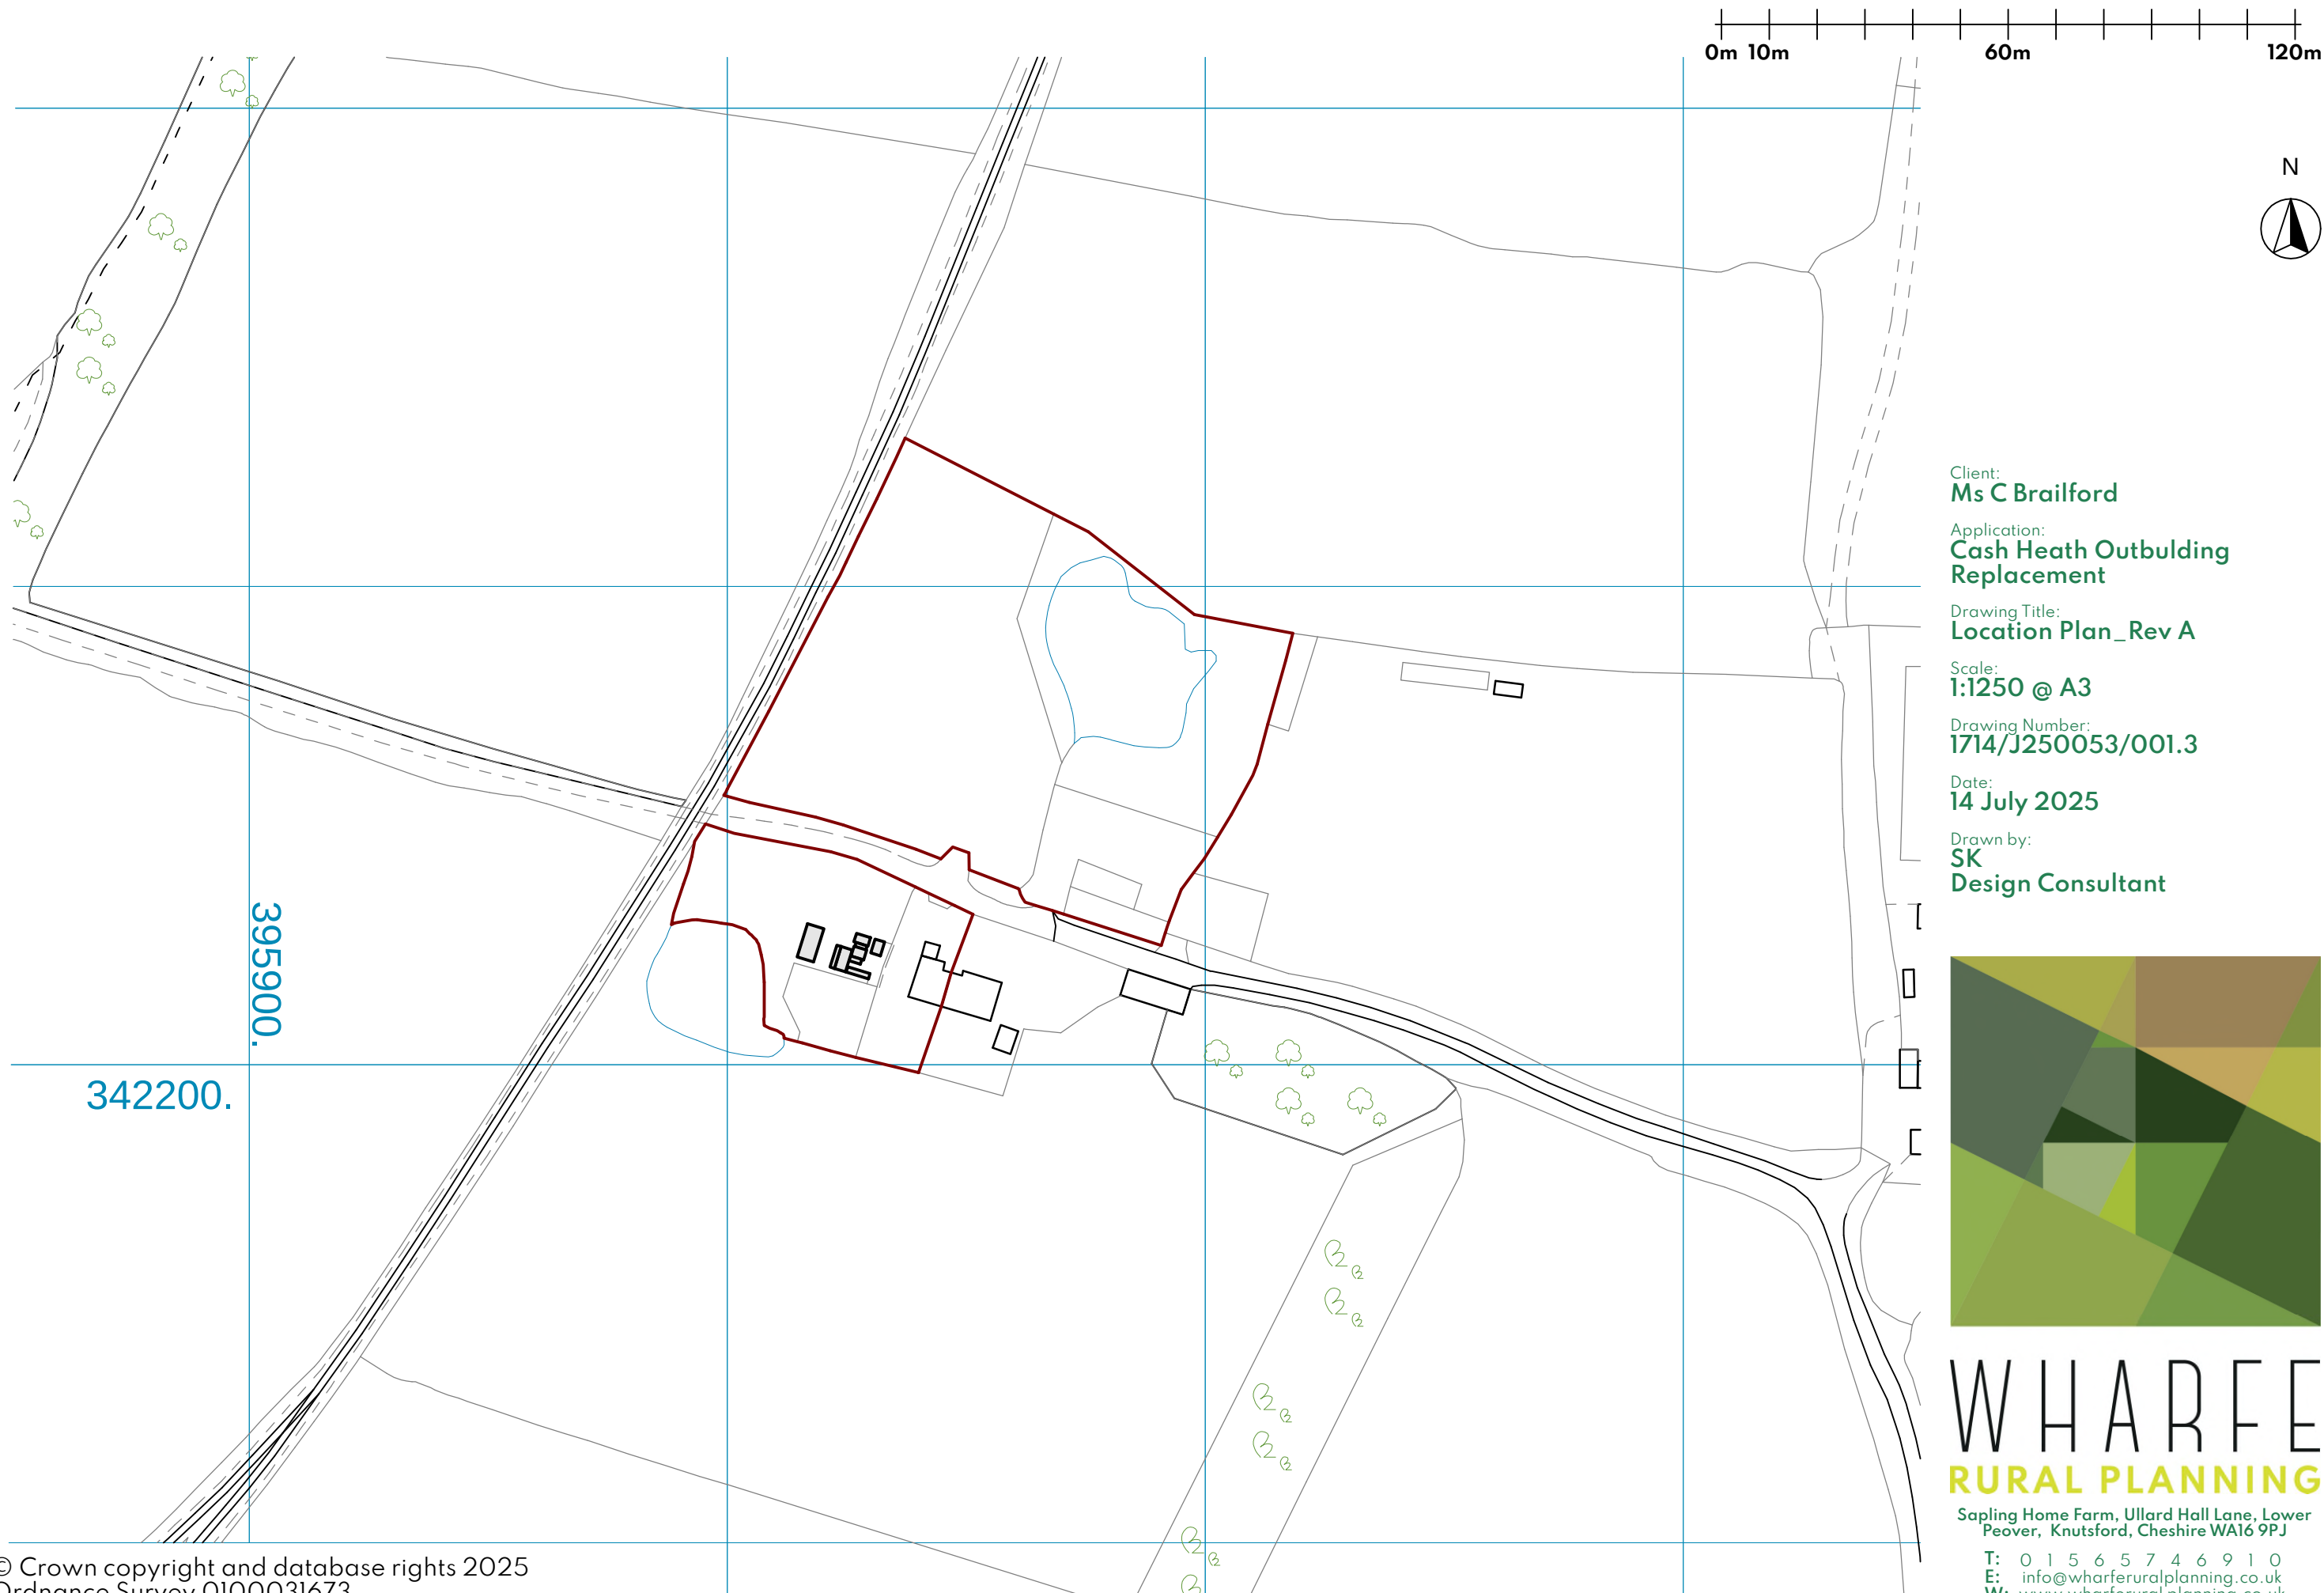

Client:
Ms C Brailford

Application:
Cash Heath Outbulding Replacement

Drawing Title:
Location Plan_Rev A

Scale:
1:1250 @ A3

Drawing Number:
1714/J250053/001.3

Date:
14 July 2025

Drawn by:
SK
Design Consultant



WHARFE
RURAL PLANNING

Sapling Home Farm, Ullard Hall Lane, Lower Peover, Knutsford, Cheshire WA16 9PJ

T: 0 1 5 6 5 7 4 6 9 1 0
E: info@wharferuralplanning.co.uk
W: www.wharferuralplanning.co.uk