



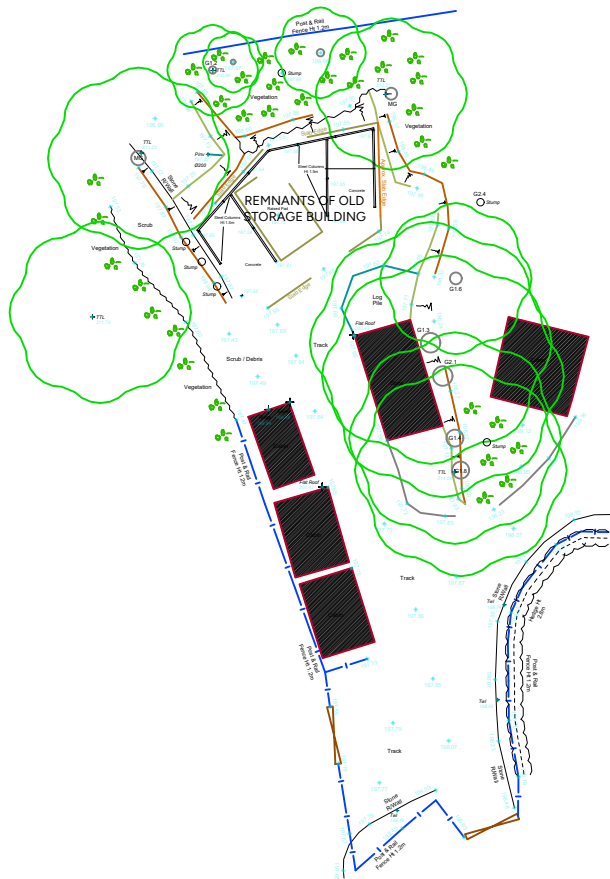

Existing : Block Plan - Scale 1:500

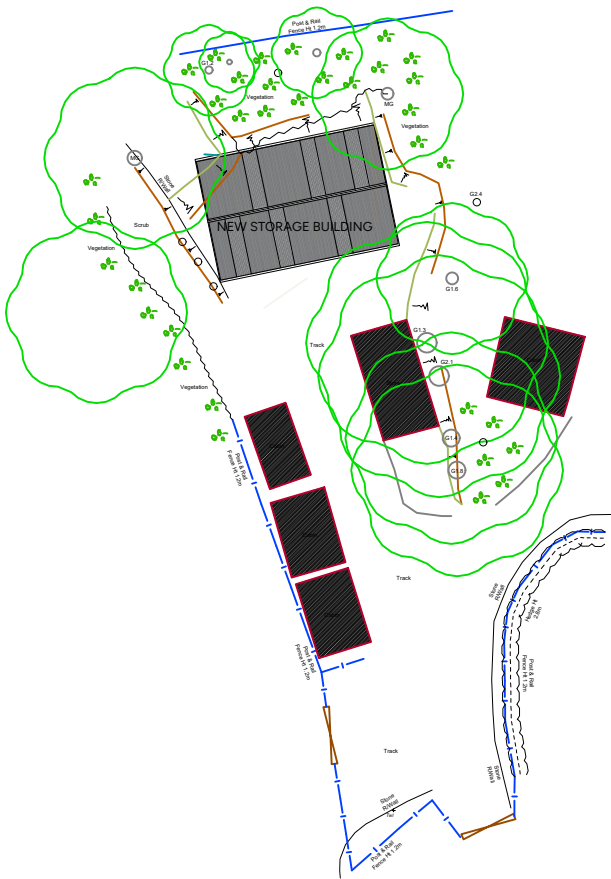

Proposed : Block Plan - Scale 1:500

Rev.		Date.		Details	
Client:		Severn Trent			
Project:		Tittesworth Rangers Yard			
Drawing Title:		Block Plans			
fisher german					
Fisher German LLP, The Estates Office Norman Court, Ashby de la Zouch Leicestershire, LE65 2UZ Tel: 01530 412821 E-mail: ashby@fishergerman.co.uk					
Scale Bar		1:500		North	
0m		5		10	
				15	
				20	
First Issued:		11.07.25		Revision Checked	
				11.07.25	
Drawn:		KS		Checked	
				JP	
Project Ref :		144639-P		Paper Size:	
				A3	
Drawing Ref:		BP01		Rev:	
				-	
				Issue 01	
THIS DRAWING IS PROTECTED BY COPYRIGHT. IT MAY NOT BE REPRODUCED IN ANY FORM OR BY ANY MEANS FOR ANY PURPOSE WITHOUT WRITTEN PERMISSION OF FISHER GERMAN LLP CHARTERED SURVEYORS. FISHER GERMAN LLP IS A LIMITED LIABILITY PARTNERSHIP. REGISTERED IN ENGLAND & WALES. REGISTERED NUMBER: OC317554. REPRODUCED USING ORDNANCE SURVEY DATA. CROWN COPYRIGHT. ALL RIGHTS RESERVED. LICENCE NUMBER: 100005237.					